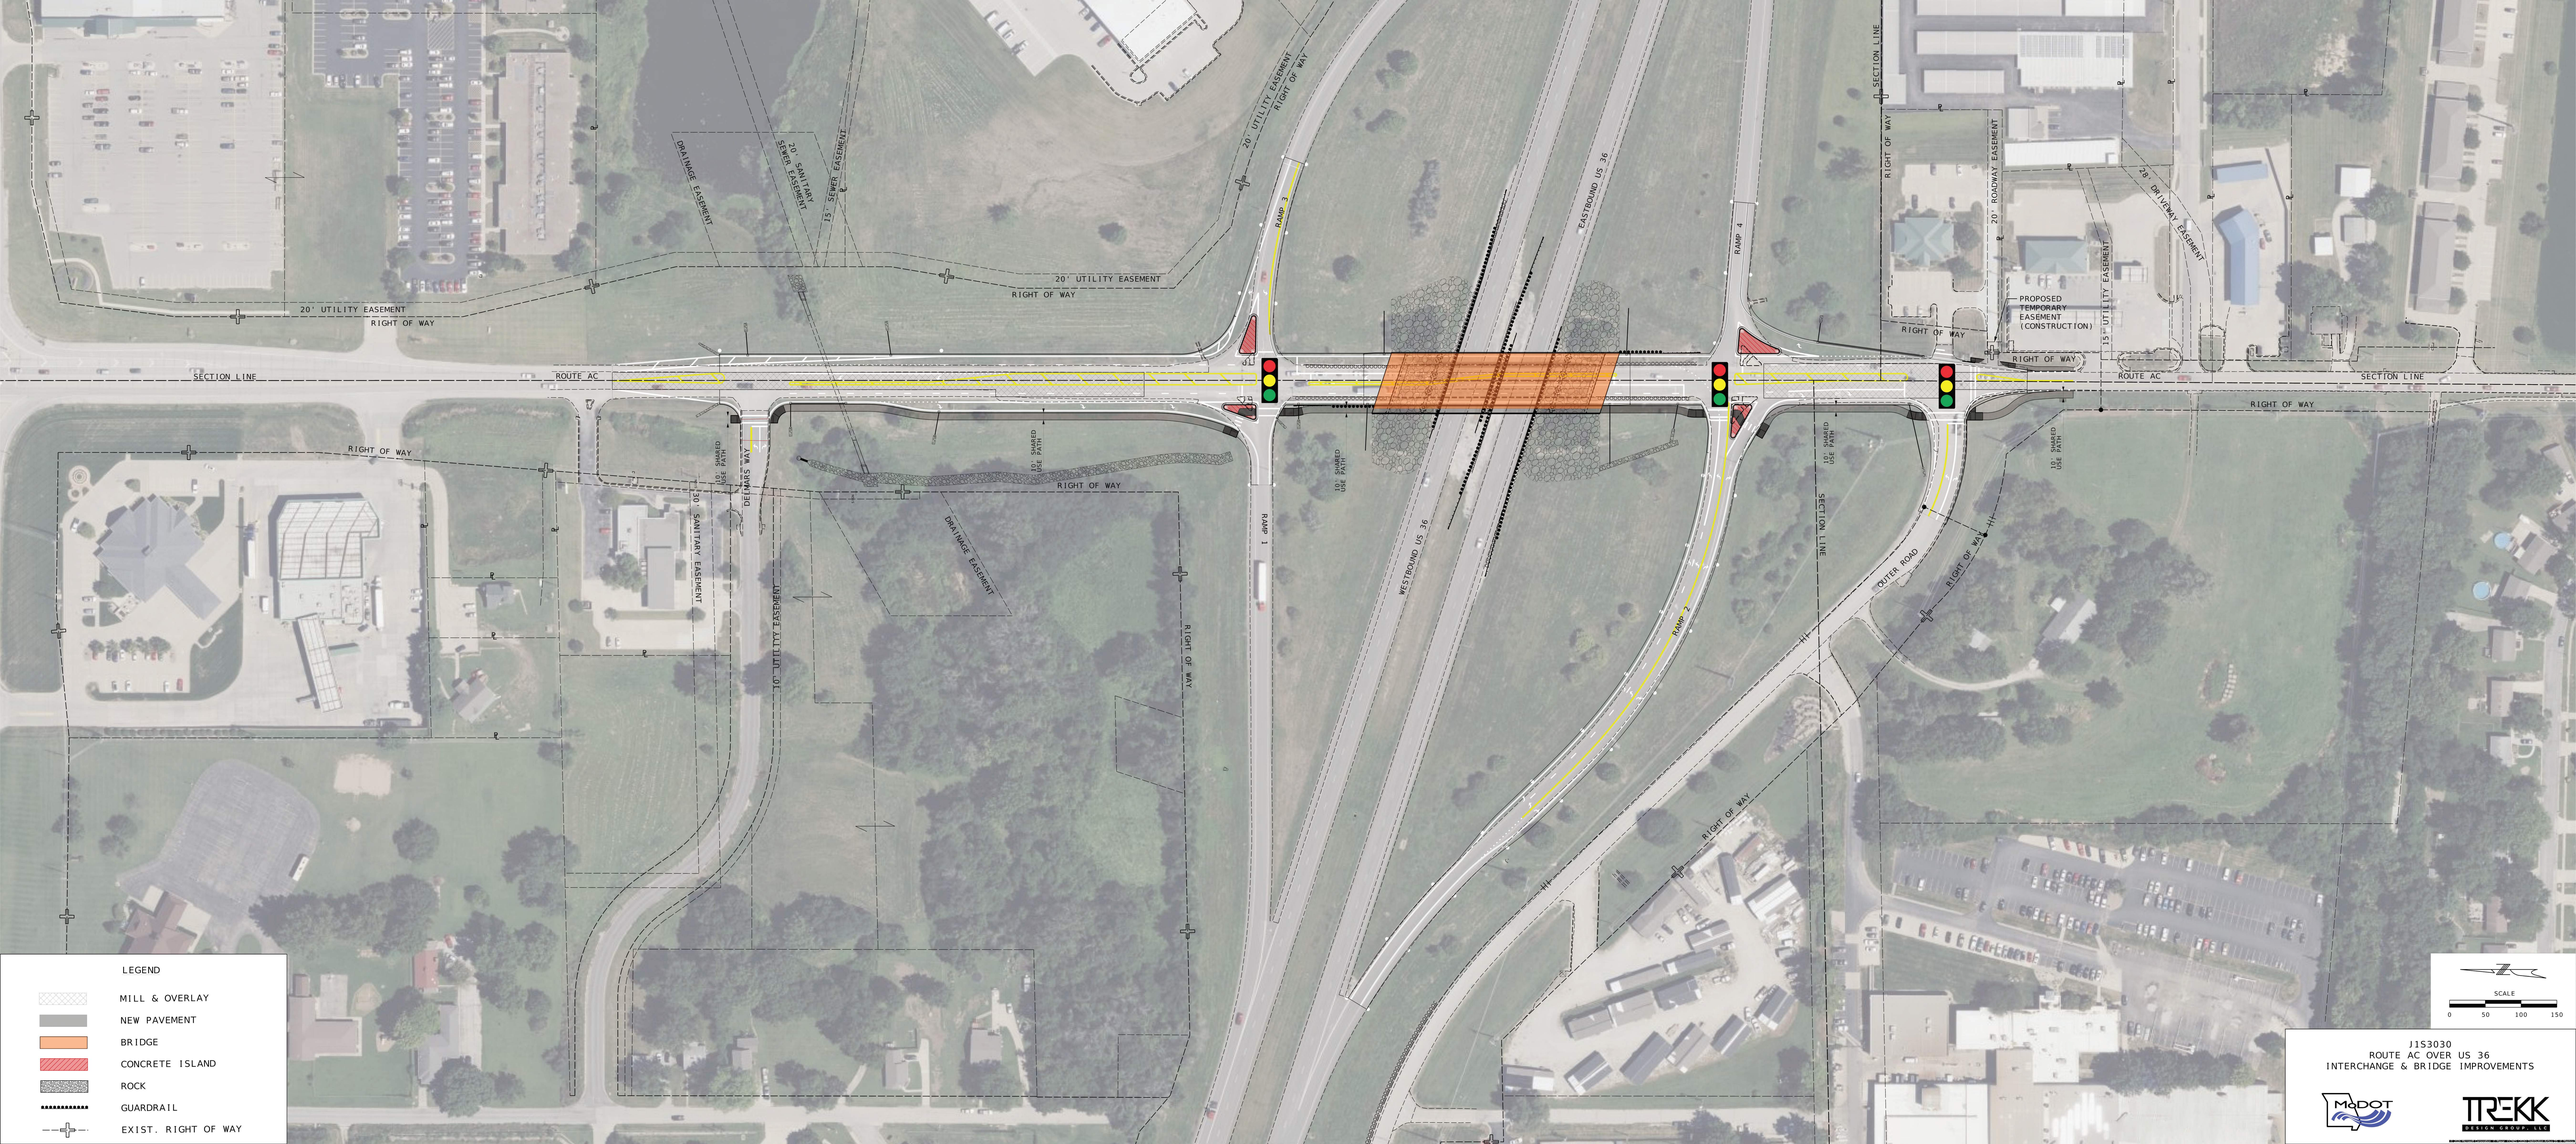

SECTION LINE
ROUTE AC
RIGHT OF WAY
20' UTILITY EASEMENT
RIGHT OF WAY
DRAINAGE EASEMENT
20' SANITARY SEWER EASEMENT
15' SEWER EASEMENT
RAMP 3
EASTBOUND US 36
RAMP 4
20' ROADWAY EASEMENT
28' DRIVEWAY EASEMENT
15' UTILITY EASEMENT
PROPOSED TEMPORARY EASEMENT (CONSTRUCTION)
10' SHARED USE PATH
DELMARS WAY
RAMP 1
WESTBOUND US 36
RAMP 2
SECTION LINE
OUTER ROAD
LEGEND
MILL & OVERLAY
NEW PAVEMENT
BRIDGE
CONCRETE ISLAND
ROCK
GUARDRAIL
EXIST. RIGHT OF WAY
SCALE
0 50 100 150
J1S3030
ROUTE AC OVER US 36
INTERCHANGE & BRIDGE IMPROVEMENTS
MoDOT
TREKK DESIGN GROUP, LLC