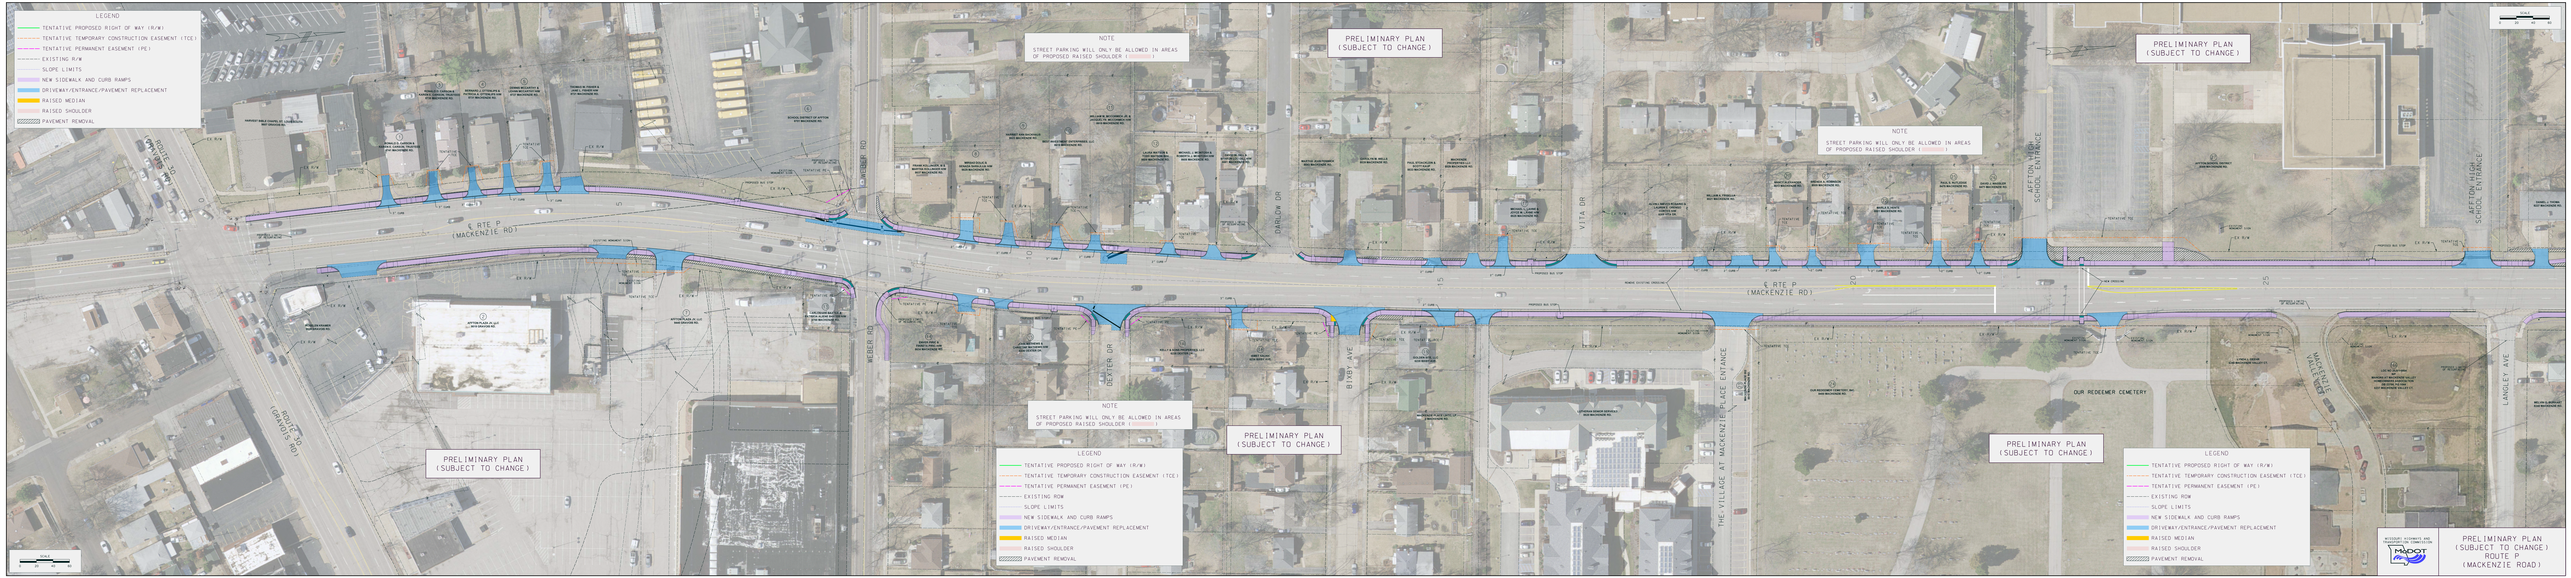
LEGEND
TENTATIVE PROPOSED RIGHT OF WAY (R/W)
TENTATIVE TEMPORARY CONSTRUCTION EASEMENT (TCE)
TENTATIVE PERMANENT EASEMENT (PE)
EXISTING R/W
SLOPE LIMITS
NEW SIDEWALK AND CURB RAMPS
DRIVEWAY/ENTRANCE/PAVEMENT REPLACEMENT
RAISED MEDIAN
RAISED SHOULDER
PAVEMENT REMOVAL
NOTE
STREET PARKING WILL ONLY BE ALLOWED IN AREAS OF PROPOSED RAISED SHOULDER
PRELIMINARY PLAN (SUBJECT TO CHANGE)
℄ RTE P (MACKENZIE RD)
ROUTE 370 (MISSOURI 370)
ROUTE 30 (UNION RD)
WEBER RD
DEXTER DR
BIMBY AVE
DARLOW DR
VITA DR
THE VILLAGE AT MACKENZIE PLACE ENTRANCE
AFFTON HIGH SCHOOL ENTRANCE
AFFTON HIGH SCHOOL ENTRANCE
OUR REDEEMER CEMETERY
WALTER BELLE VALLE DR
LANGLEY AVE
SCALE
0 20 40 80
MISSOURI DEPARTMENT OF TRANSPORTATION
PRELIMINARY PLAN (SUBJECT TO CHANGE)
ROUTE P
(MACKENZIE ROAD)