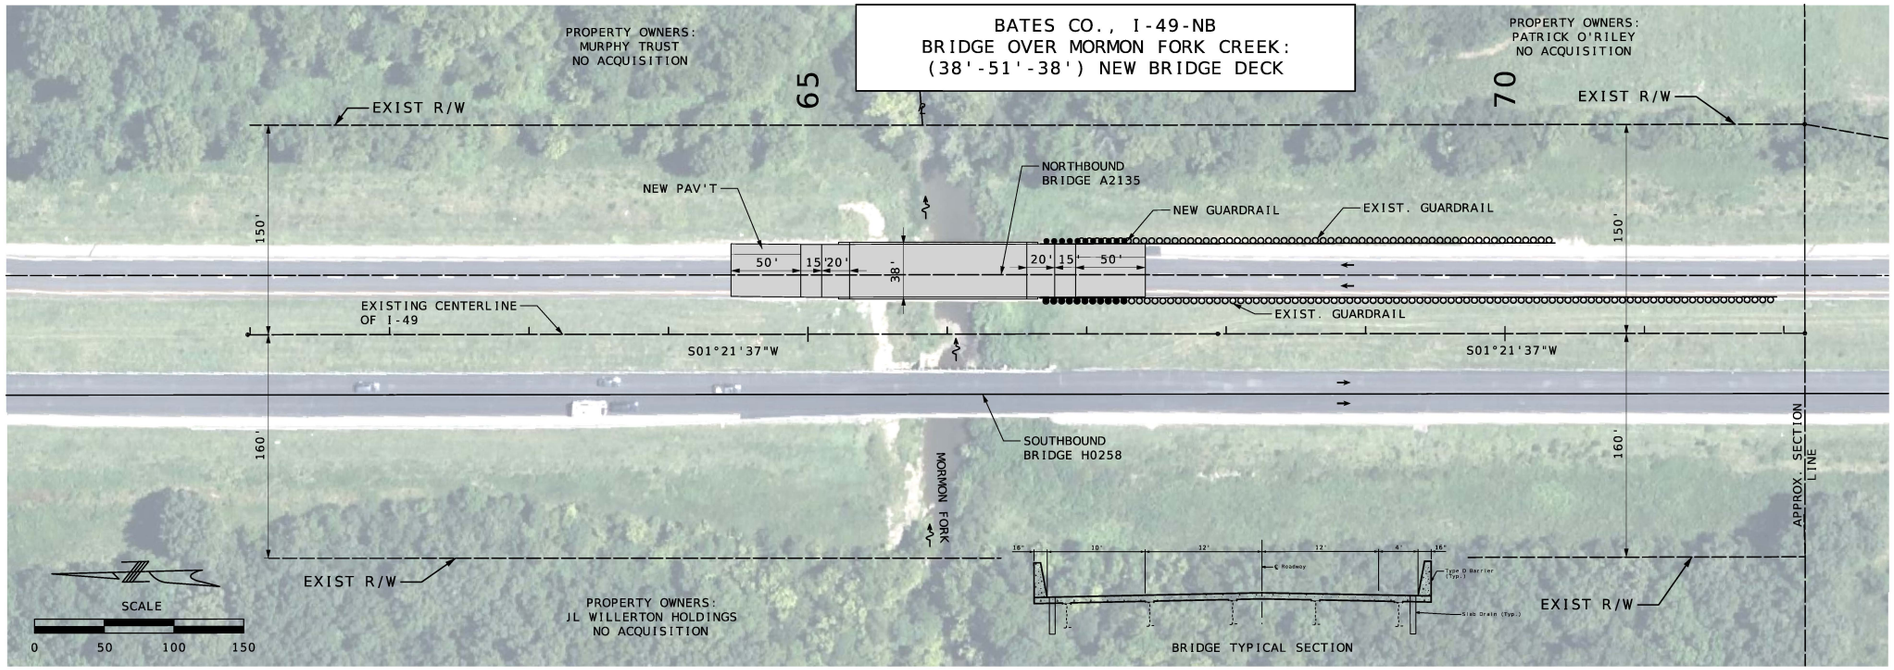

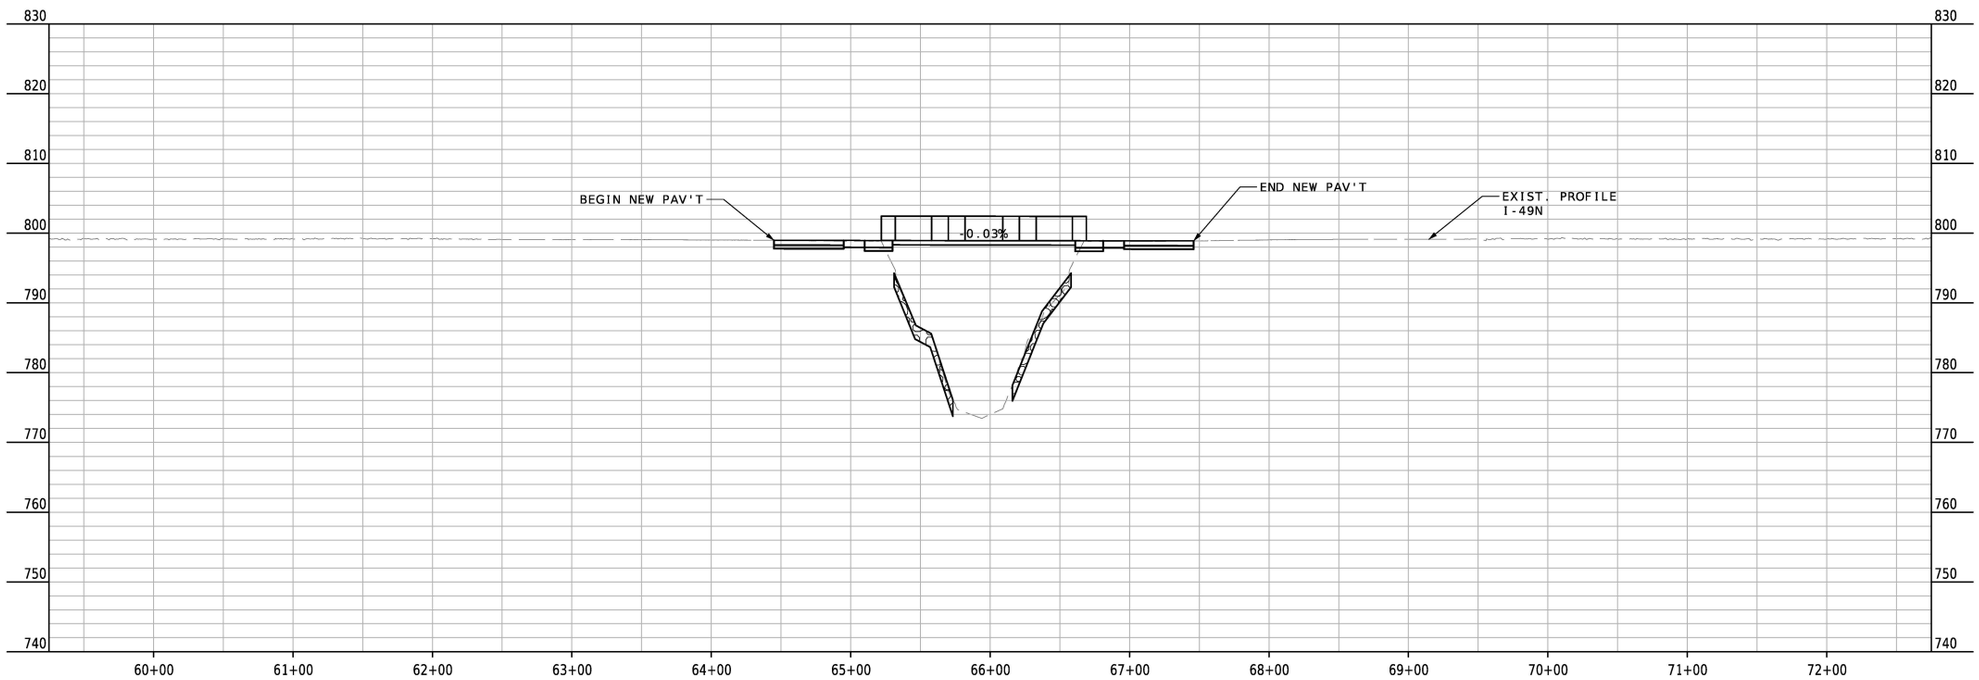

Preliminary Plans - NOT FOR CONSTRUCTION

DATE PREPARED	9/9/2026
ROUTE	I-49N
STATE	MO
DISTRICT	SW
SHEET NO.	5
COUNTY	BATES
JOB NO.	J7P3485
CONTRACT ID.	
PROJECT NO.	
BRIDGE NO.	A21351

DATE	DESCRIPTION

MISSOURI HIGHWAYS AND TRANSPORTATION COMMISSION
105 WEST CAPITOL
JEFFERSON CITY, MO 65102
1-888-ASK-MODOT (1-888-275-6636)

Bartlett & West
601 MONROE ST. SUITE 201 - JEFFERSON CITY, MO 65101
PHONE 573-634-3181
CERTIFICATE OF AUTHORITY NO. 000167 - ENGINEERING
WWW.BARTLETTWEST.COM

IF A SEAL IS PRESENT ON THIS SHEET IT HAS BEEN ELECTRONICALLY SEALED AND DATED.