U.S. SURVEY 1778

PRELIMINARY PLAN
SUBJECT TO CHANGE

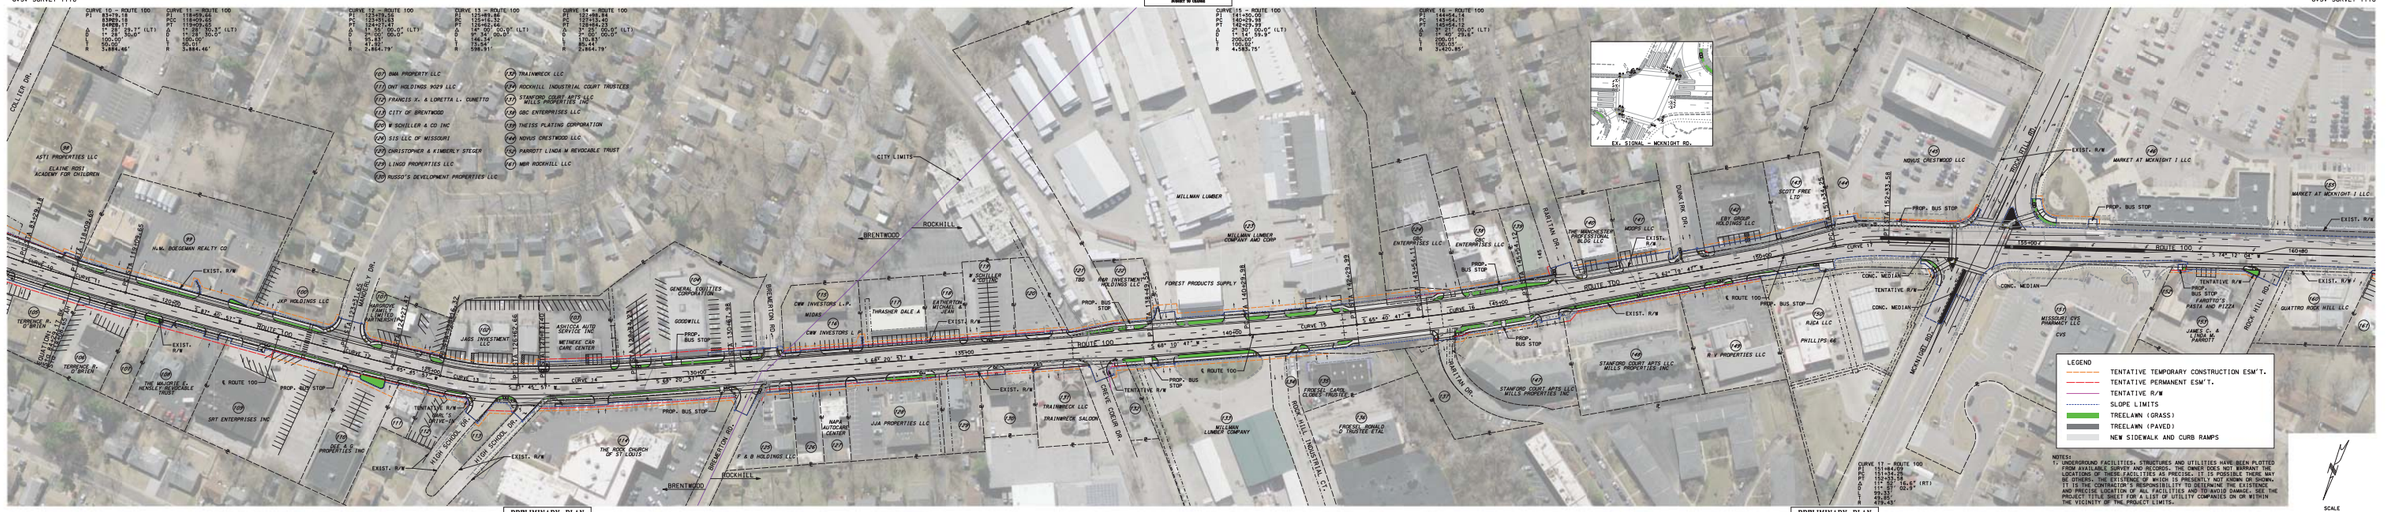

PRELIMINARY PLAN
SUBJECT TO CHANGE

PRELIMINARY PLAN
SUBJECT TO CHANGE

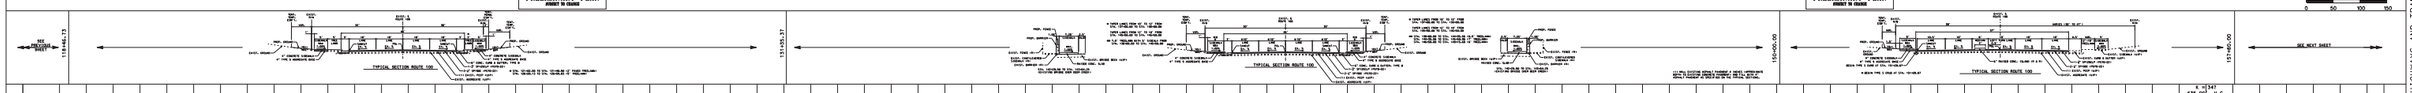

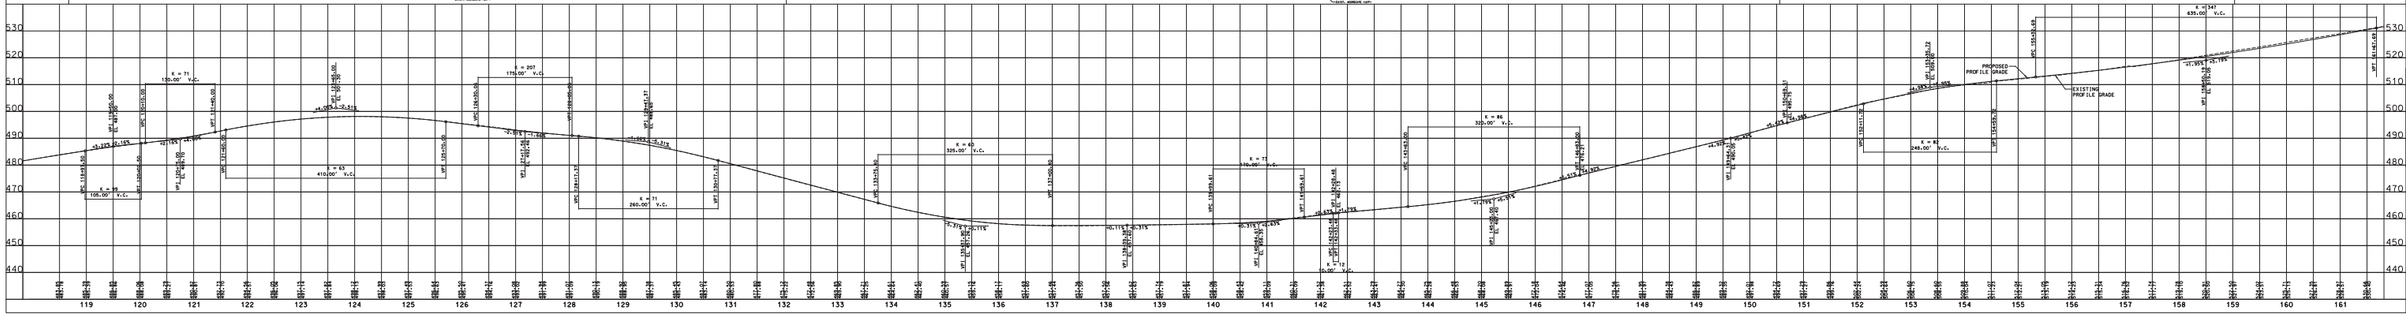

"THIS MEDIA SHOULD NOT BE CONSIDERED A CERTIFIED DOCUMENT."

DATE PREPARED
3/21/2018

ROUTE	STATE
100	MO
DISTRICT	SHEET NO.
SL	3

COUNTY
ST. LOUIS
JOB NO.
J6S1718
CONTRACT ID.
PROJECT NO.
BRIDGE NO.

DESCRIPTION	DATE

IF A SEAL IS PRESENT ON THIS SHEET IT HAS BEEN ELECTRONICALLY SEALED AND DATED.

MISSOURI HIGHWAYS AND TRANSPORTATION COMMISSION

105 WEST CAPITOL
JEFFERSON CITY, MO 65102
1-888-ASK-MODOT (1-888-275-6636)

MoDOT

THOUVENOT WADE & MOERCHEN INC.
504 Maryville Centre Drive, Suite 300
Town & Country, Missouri 63017
314.205.1555 www.twmo.com
MISSOURI CERTIFICATE OF AUTHORITY: 000328

PRELIMINARY STRIPMAP
ROUTE 100 (MANCHESTER RD.)
SHEET 3 OF 6