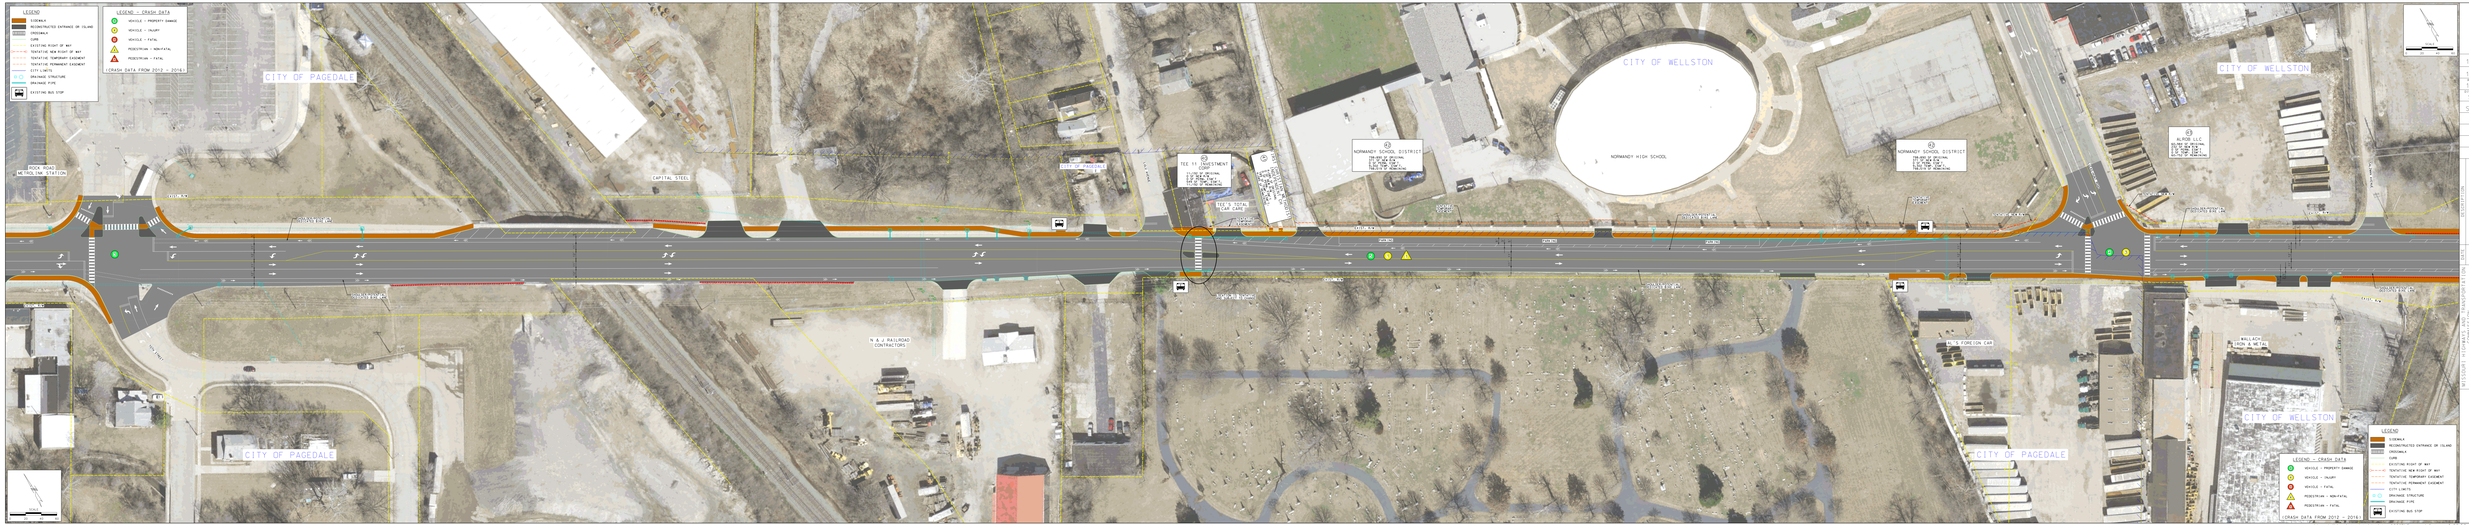
LEGEND
SIDEWALK
RECONSTRUCTED ENTRANCE OR ISLAND
CROSSWALK
CURB
EXISTING RIGHT OF WAY
TENTATIVE NEW RIGHT OF WAY
TENTATIVE TEMPORARY EASEMENT
TENTATIVE PERMANENT EASEMENT
CITY LIMITS
DRAINAGE STRUCTURE
DRAINAGE PIPE
EXISTING BUS STOP
LEGEND – CRASH DATA
VEHICLE – PROPERTY DAMAGE
VEHICLE – INJURY
VEHICLE – FATAL
PEDESTRIAN – NON-FATAL
PEDESTRIAN – FATAL
(CRASH DATA FROM 2012 – 2016)
CITY OF PAGEDALE
CITY OF WELLSTON
ROCK ROAD METROLINK STATION
CAPITAL STEEL
NORMANDY SCHOOL DISTRICT
NORMANDY HIGH SCHOOL
TEE II INVESTMENT
BURG SOTA CAR CARE
N & J RAILROAD CONTRACTORS
ALROB LLC
CITY OF PAGEDALE
CITY OF WELLSTON
1/23/2018
1/23/2018
180
MO
SL
ST. LOUIS
163049
PROJECT NO.
REVISE NO.
MoDOT
MISSOURI DEPARTMENT OF TRANSPORTATION
CHIEF ENGINEER
DIRECTOR, PLANNING AND PROJECT DELIVERY
DIRECTOR, PROJECT DELIVERY
DIRECTOR, PROJECT MANAGEMENT
DIRECTOR, PROJECT DEVELOPMENT