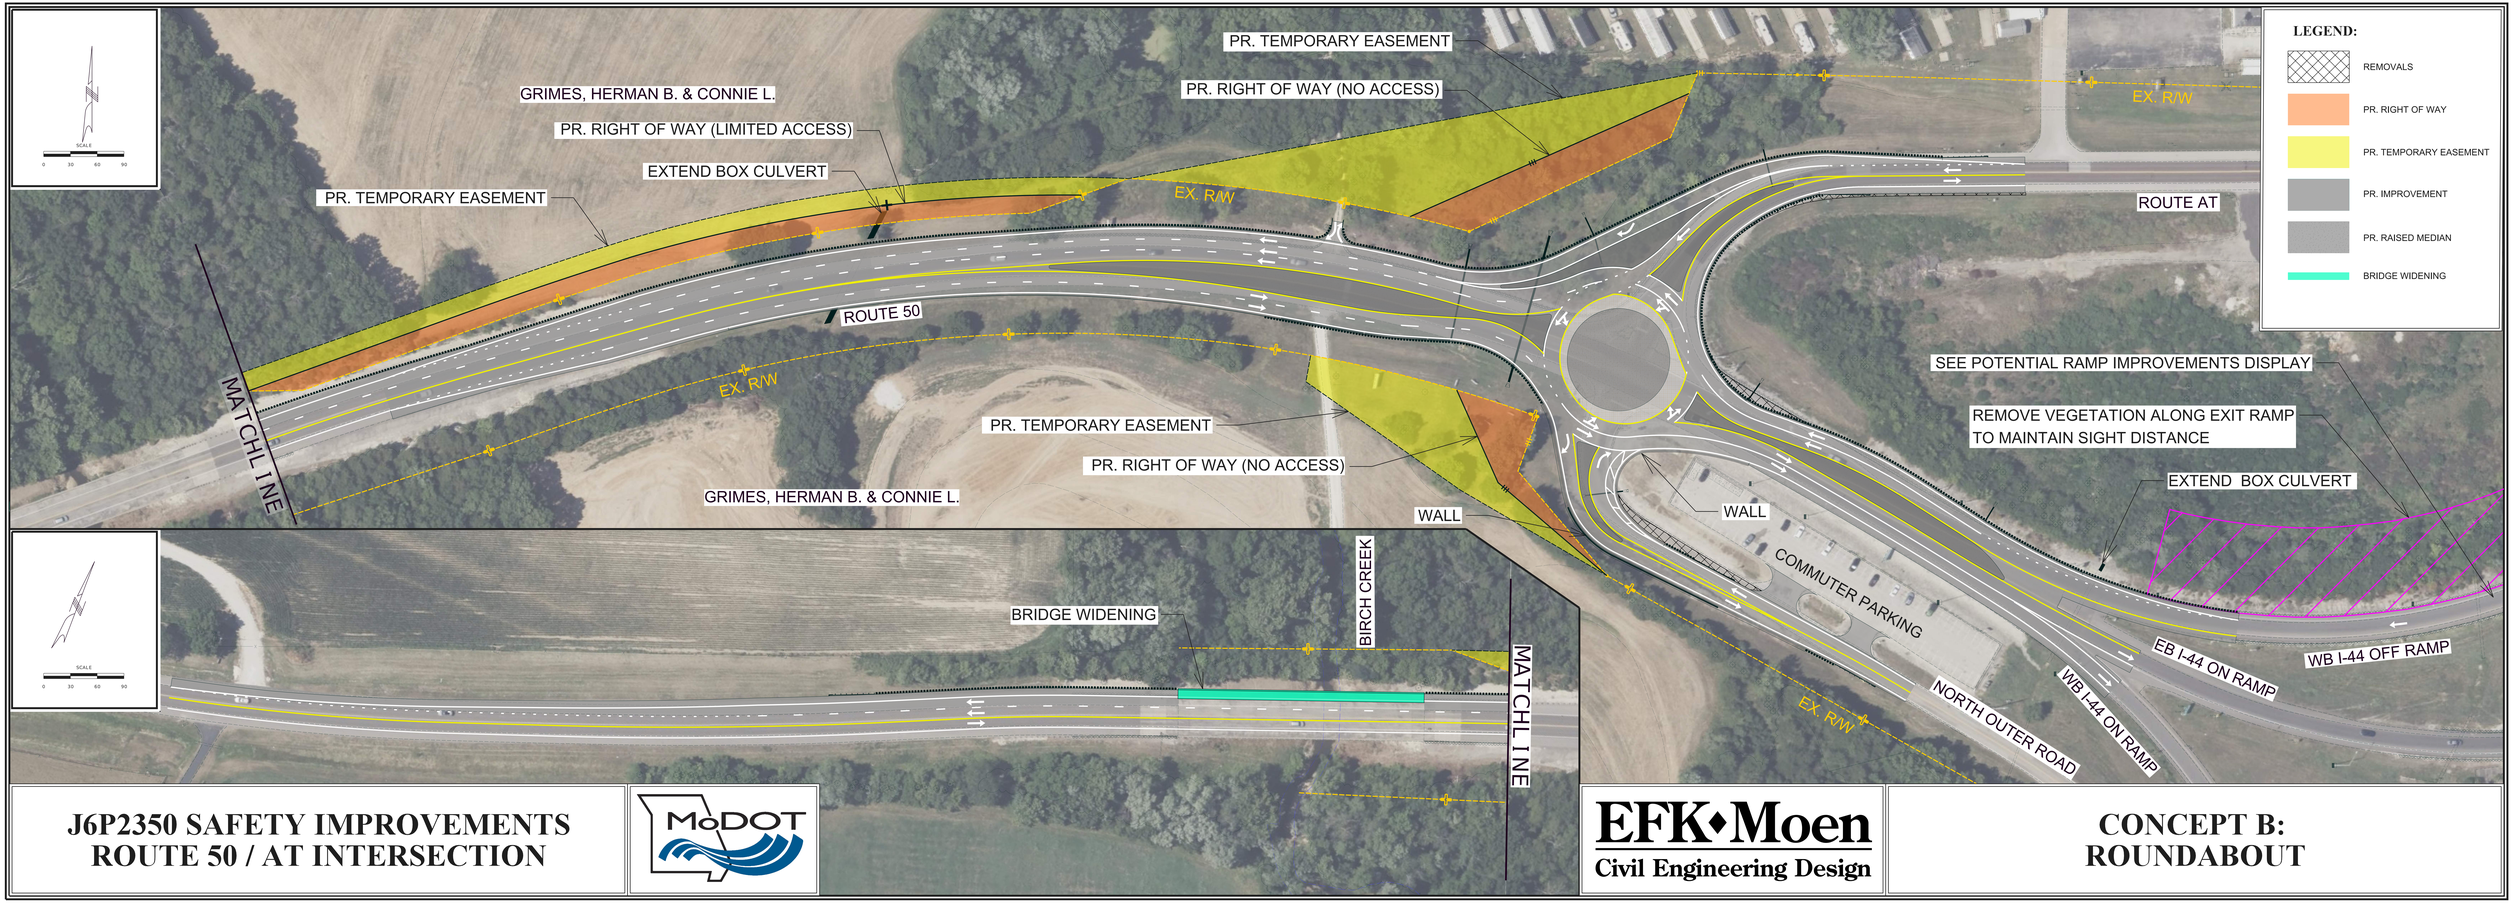

J6P2350 SAFETY IMPROVEMENTS
ROUTE 50 / AT INTERSECTION

MoDOT

EFK•Moen
Civil Engineering Design

CONCEPT B:
ROUNDABOUT

POTENTIAL RAMP IMPROVEMENTS

SPEED WARNING SIGN & FLASHERS
IN CONJUNCTION WITH
TRANSVERSE RUMBLE STRIPS

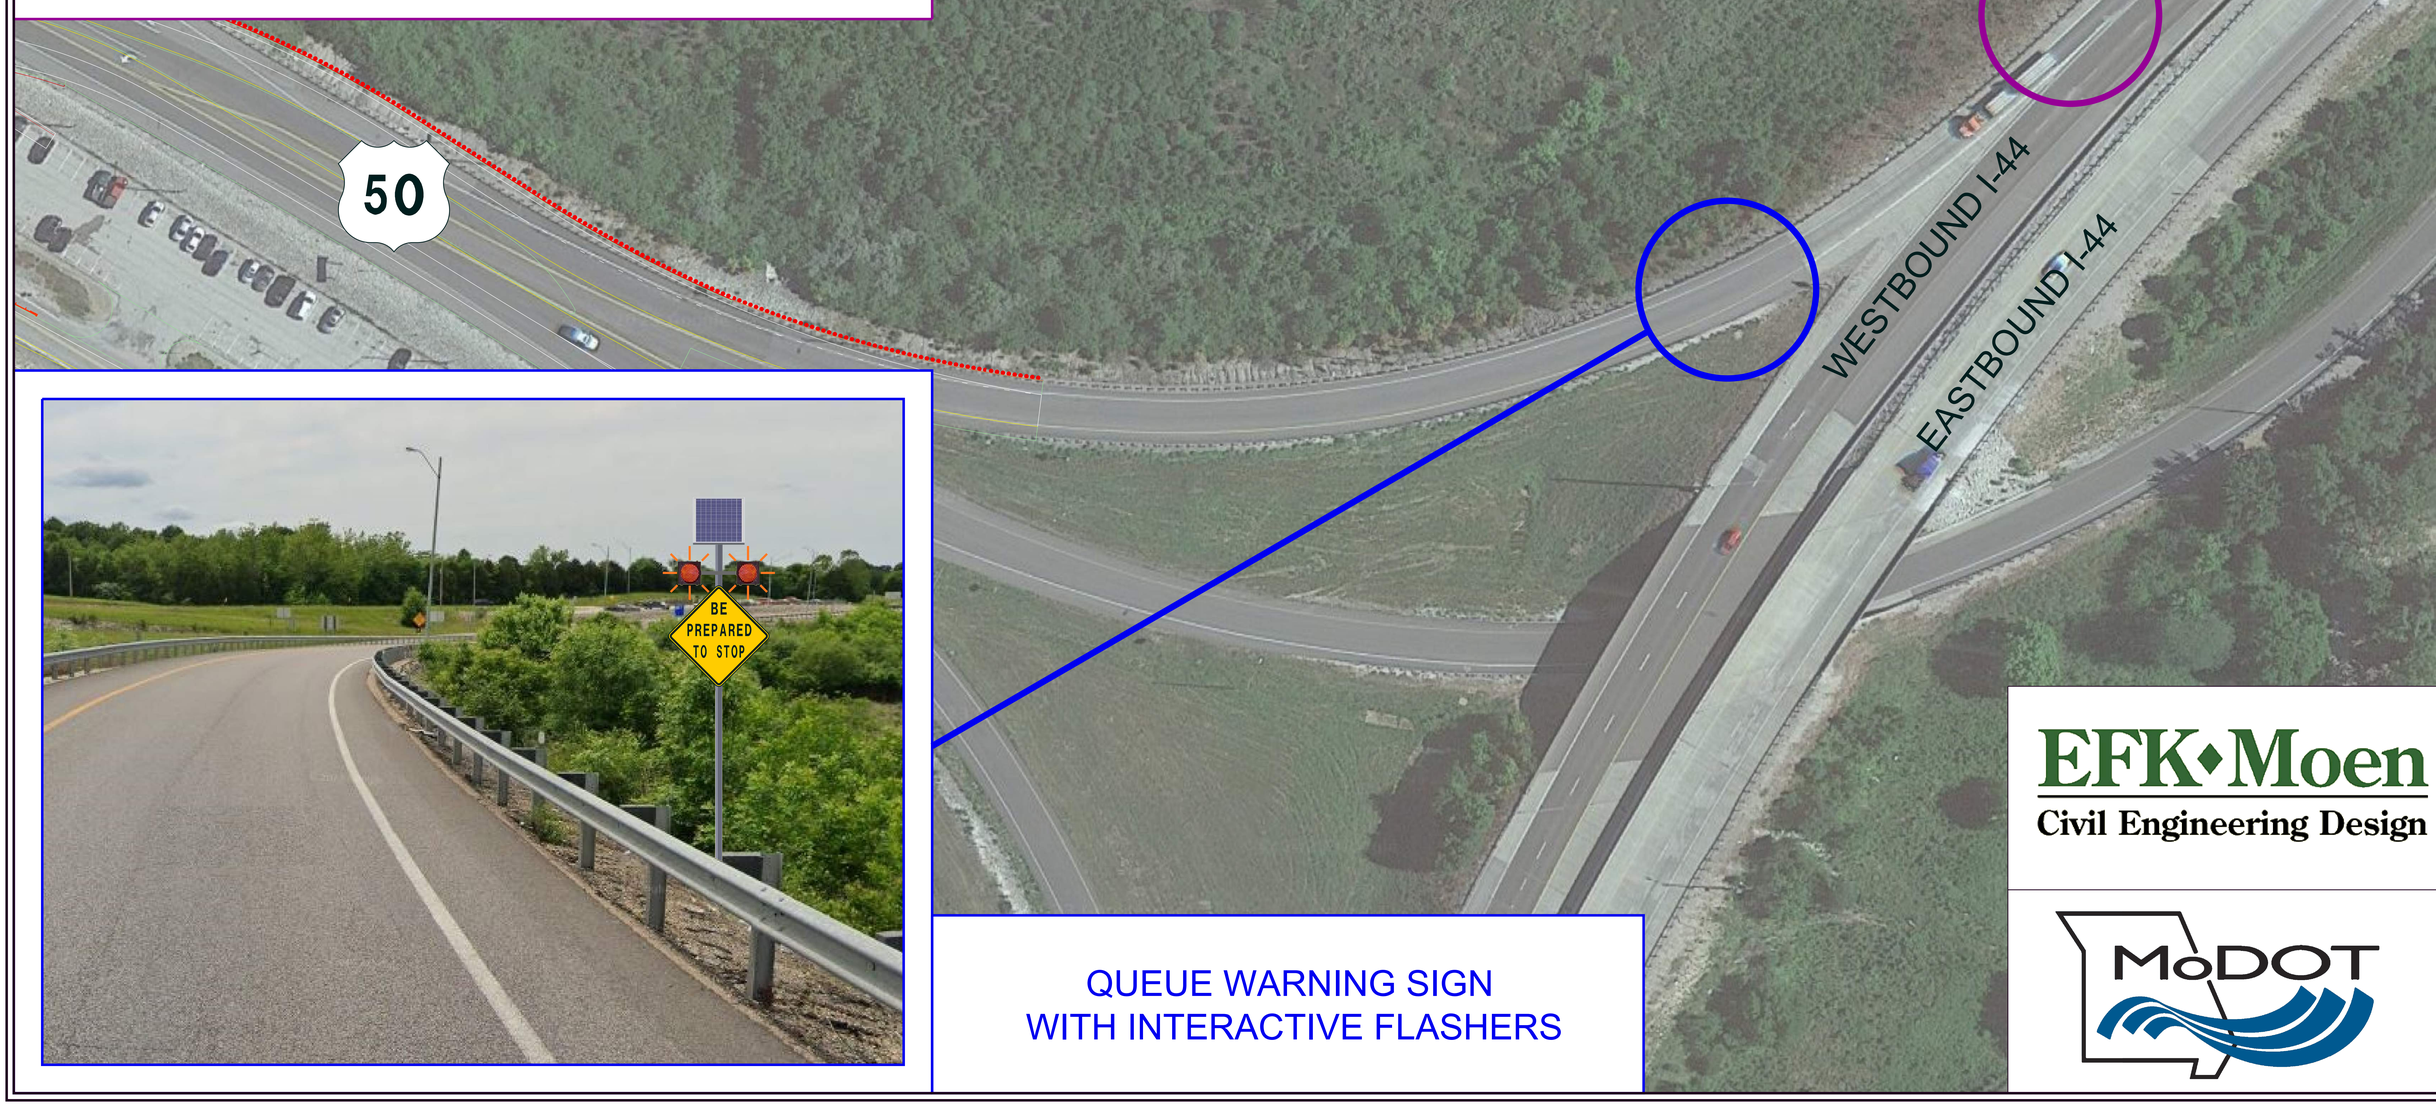

QUEUE WARNING SIGN
WITH INTERACTIVE FLASHERS

EFK•Moen
Civil Engineering Design

MoDOT