J6P2350 SAFETY IMPROVEMENTS
ROUTE 50/AT INTERSECTION

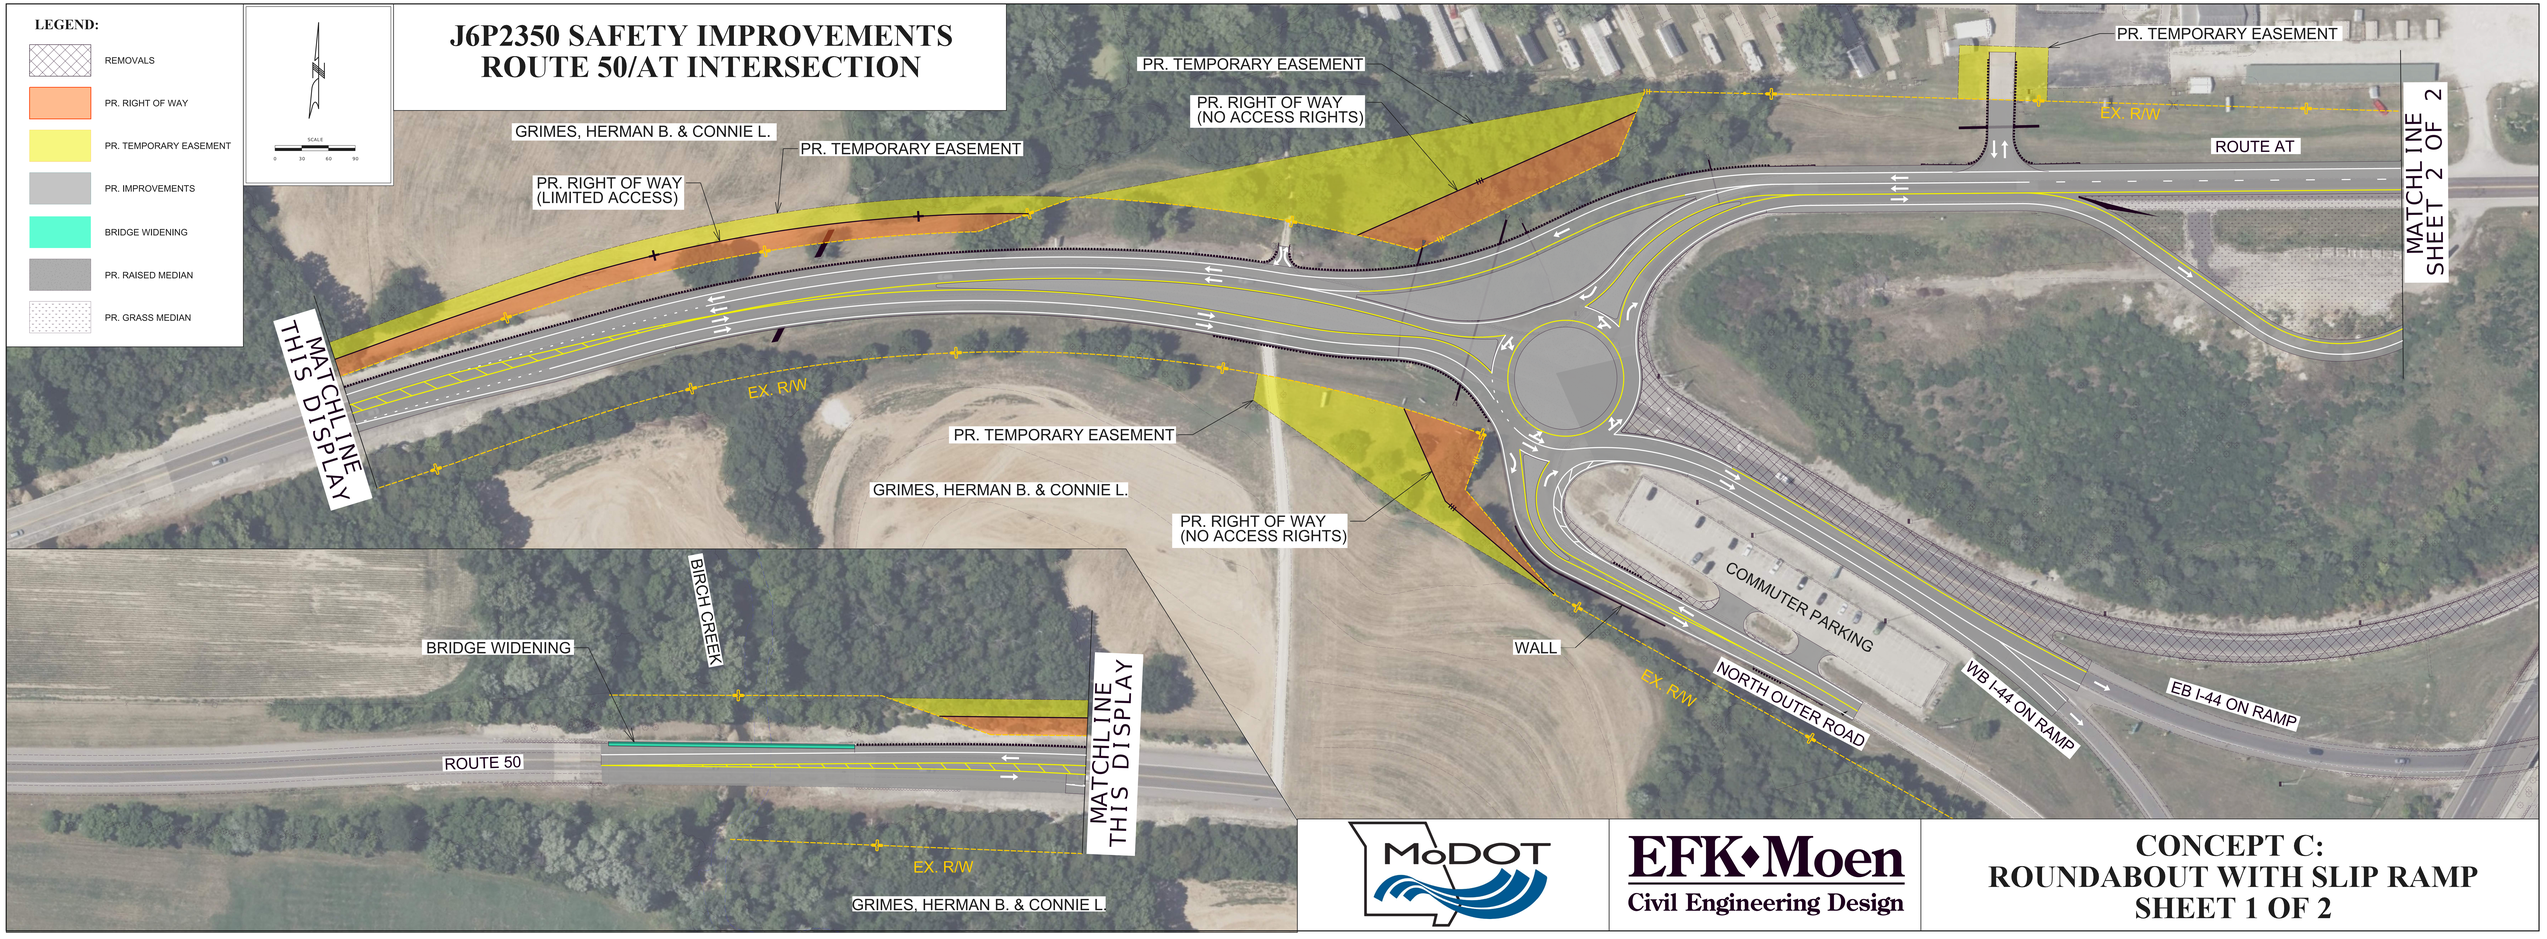

MoDOT

EFK•Moen
Civil Engineering Design

CONCEPT C:
ROUNDABOUT WITH SLIP RAMP
SHEET 1 OF 2

LEGEND:

- REMOVALS
- PR. RIGHT OF WAY
- PR. TEMPORARY EASEMENT
- PR. IMPROVEMENT
- PR. GRASS MEDIAN

SCALE
0 30 60 90

J6P2350 SAFETY IMPROVEMENTS ROUTE 50 /AT INTERSECTION

MoDOT

EFK•Moen
Civil Engineering Design

CONCEPT C: ROUNDABOUT WITH SLIP RAMP SHEET 2 OF 2