ALL BEARINGS BASE ON STATE PLANE BEARINGS CENTRAL ZONE.

ANY WORK INDICATED ON THE PLANS THAT EXTENDS BEYOND THE PROJECT LIMITS IS CONSIDERED INCIDENTAL TO AND A PART OF THE CONSTRUCTION OF THIS PROJECT.

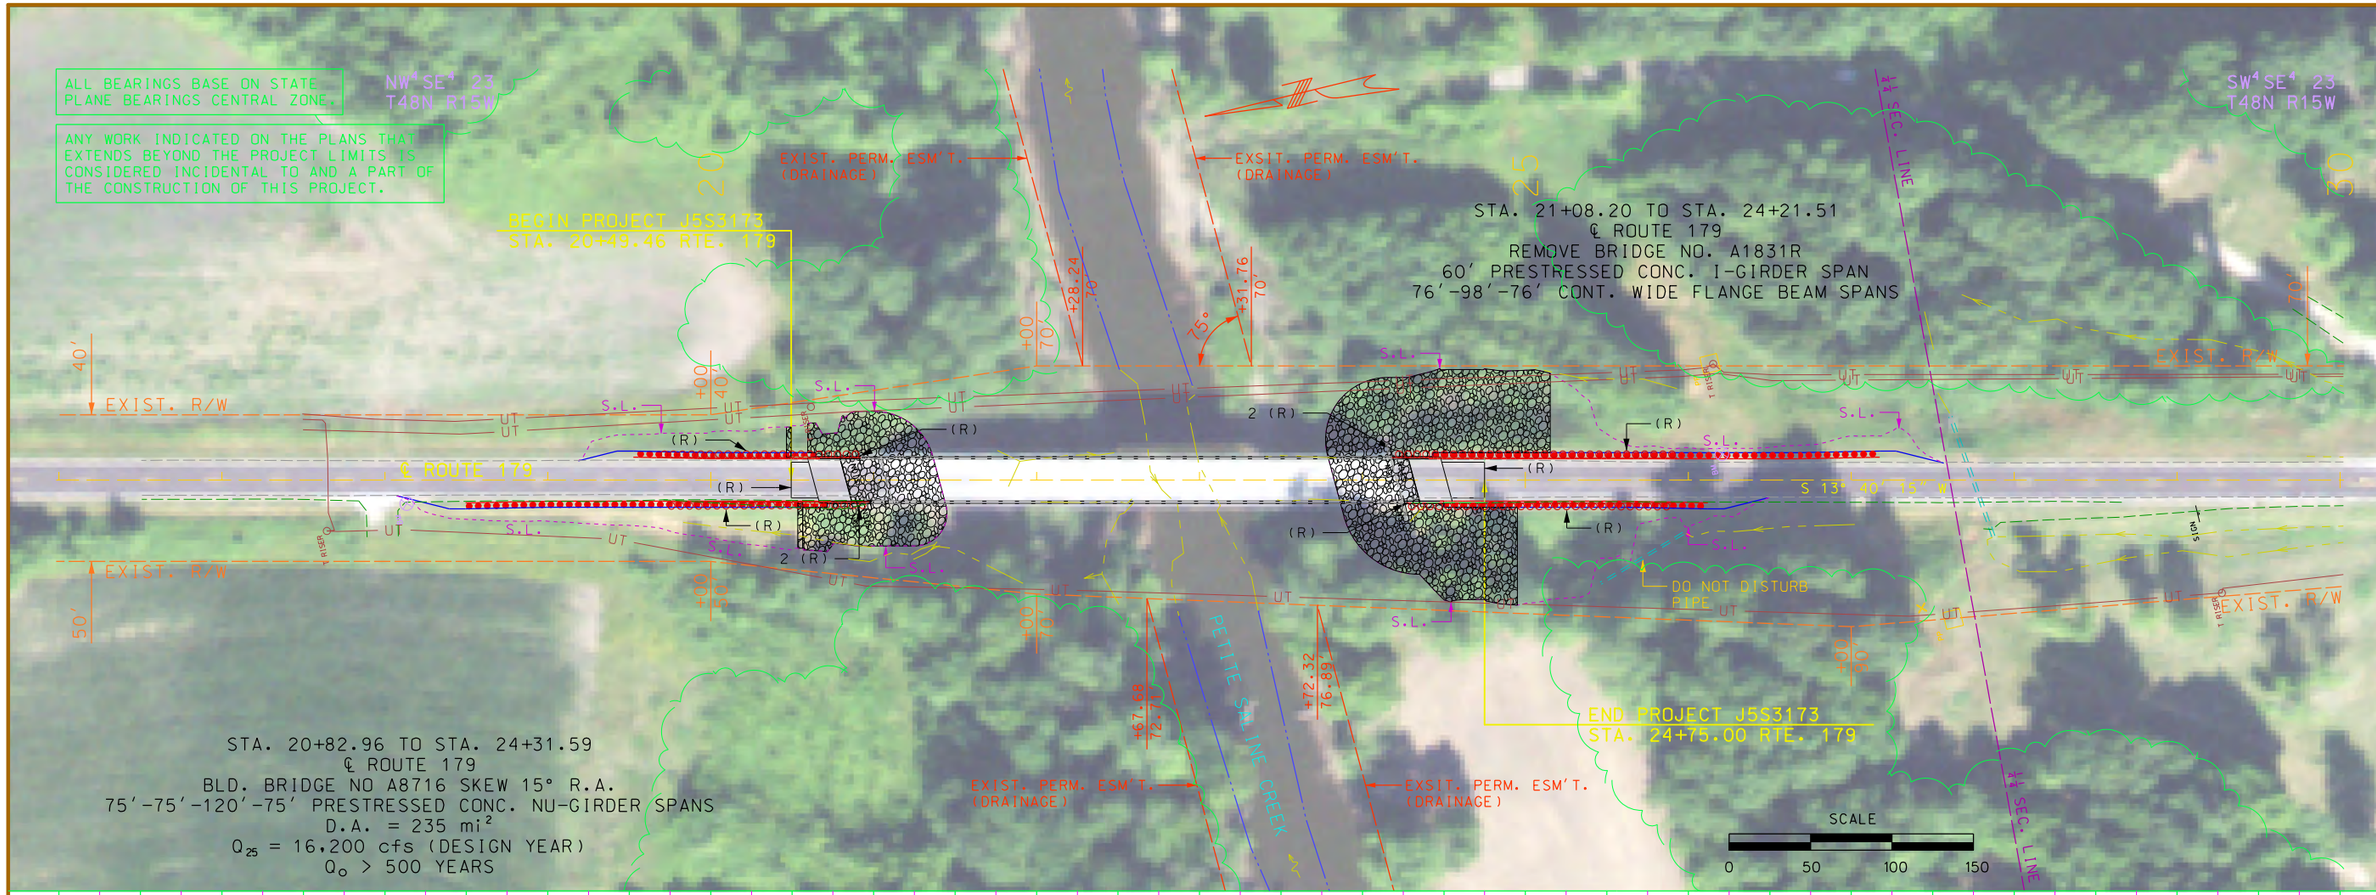

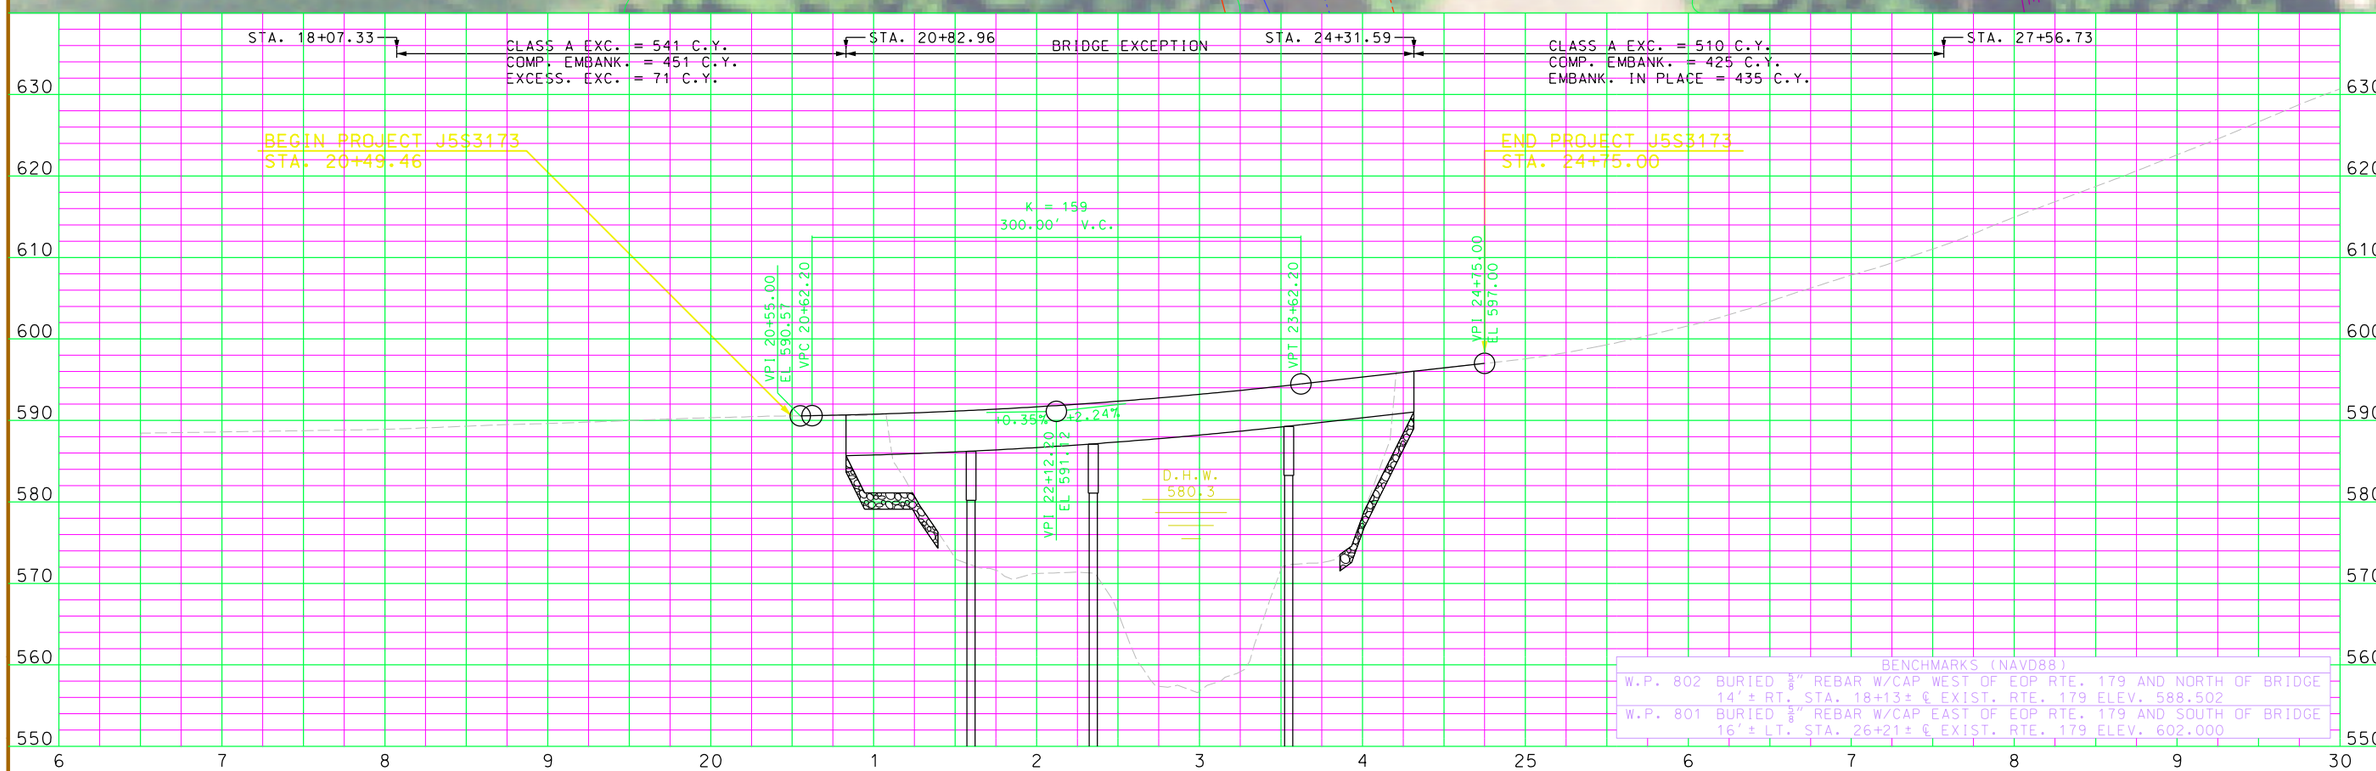

BENCHMARKS (NAVD88)

W.P. 802 BURIED ⅝" REBAR W/CAP WEST OF EOP RTE. 179 AND NORTH OF BRIDGE 14' ± RT. STA. 18+13± ℄ EXIST. RTE. 179 ELEV. 588.502

W.P. 801 BURIED ⅝" REBAR W/CAP EAST OF EOP RTE. 179 AND SOUTH OF BRIDGE 16' ± LT. STA. 26+21± ℄ EXIST. RTE. 179 ELEV. 602.000

"THIS MEDIA SHOULD NOT BE CONSIDERED A CERTIFIED DOCUMENT."

DATE PREPARED	11/15/2018
ROUTE 179	STATE MO
DISTRICT CD	SHEET NO. 4
COUNTY	COOPER
JOB NO.	J5S3173
CONTRACT ID.	
PROJECT NO.	
BRIDGE NO.	A8716

DESCRIPTION

DATE

MISSOURI HIGHWAYS AND TRANSPORTATION COMMISSION

105 WEST CAPITOL
JEFFERSON CITY, MO 65102
1-888-ASK-MODOT (1-888-275-6636)

IF A SEAL IS PRESENT ON THIS SHEET IT HAS BEEN ELECTRONICALLY SEALED AND DATED.

REV.

J5S3173_ExhibitA.dgn 7:44:37 AM 11/15/2018