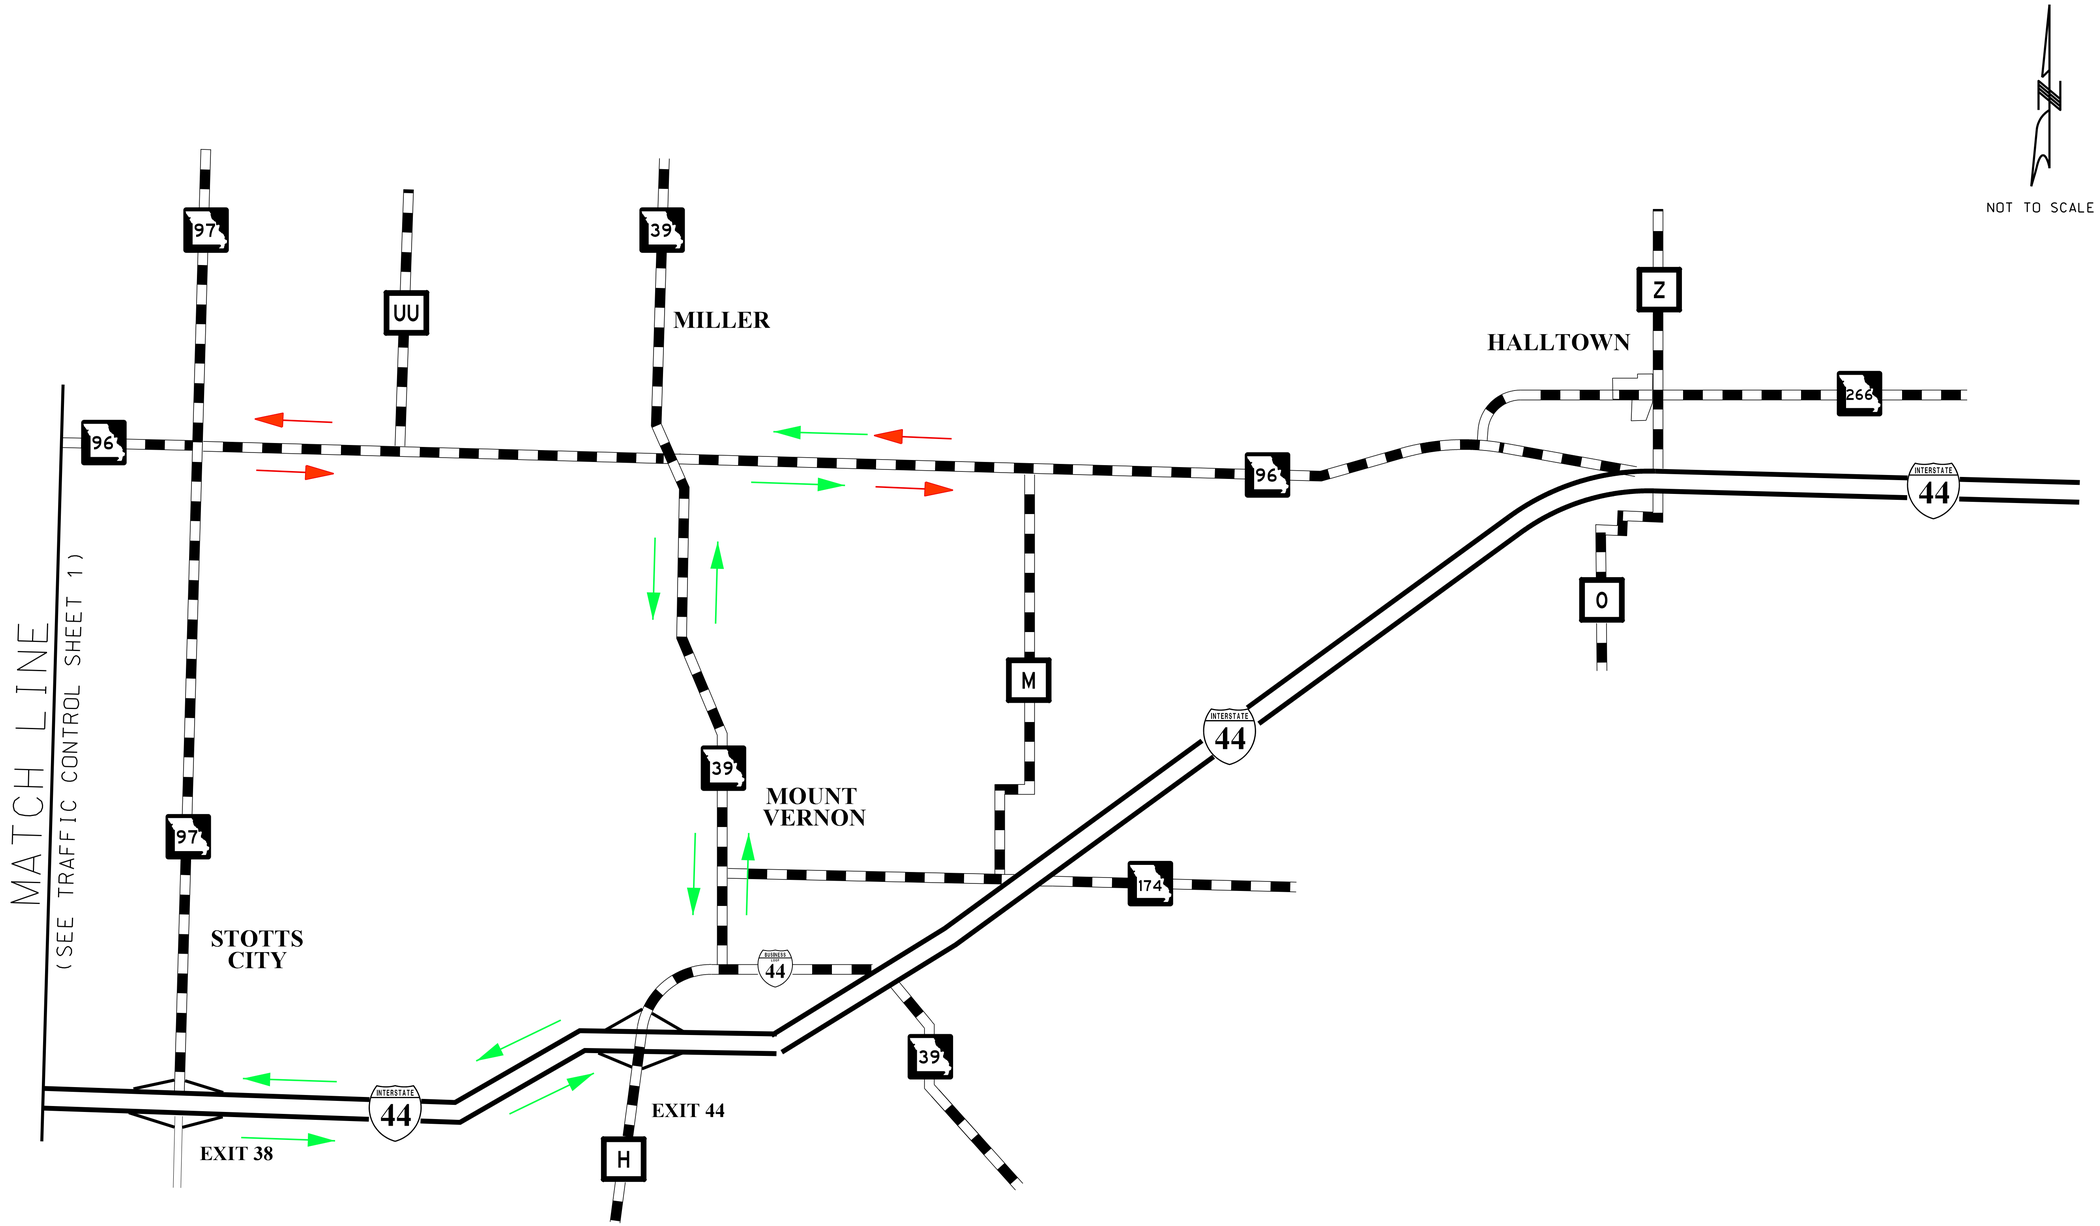

TRUCK DETOUR

CAR DETOUR

TRAFFIC CONTROL

ROUTE	STATE
96	MO
DISTRICT	SHEET NO.
SW	11

COUNTY
JASPER

JOB NO.
J7S3171

CONTRACT ID.

PROJECT NO.

BRIDGE NO.
A8873

DATE	DESCRIPTION

MISSOURI HIGHWAYS AND TRANSPORTATION COMMISSION

105 WEST CAPITOL
JEFFERSON CITY, MO 65102
1-888-ASK-MODOT (1-888-275-6636)

VEENSTRA & KIMM, INC.
P.O. Box 236
Liberty, Missouri 64069
816-781-6162
855-241-8011 (WATS)
816-781-0643 (FAX)
Certificate of Authority No. F00362673