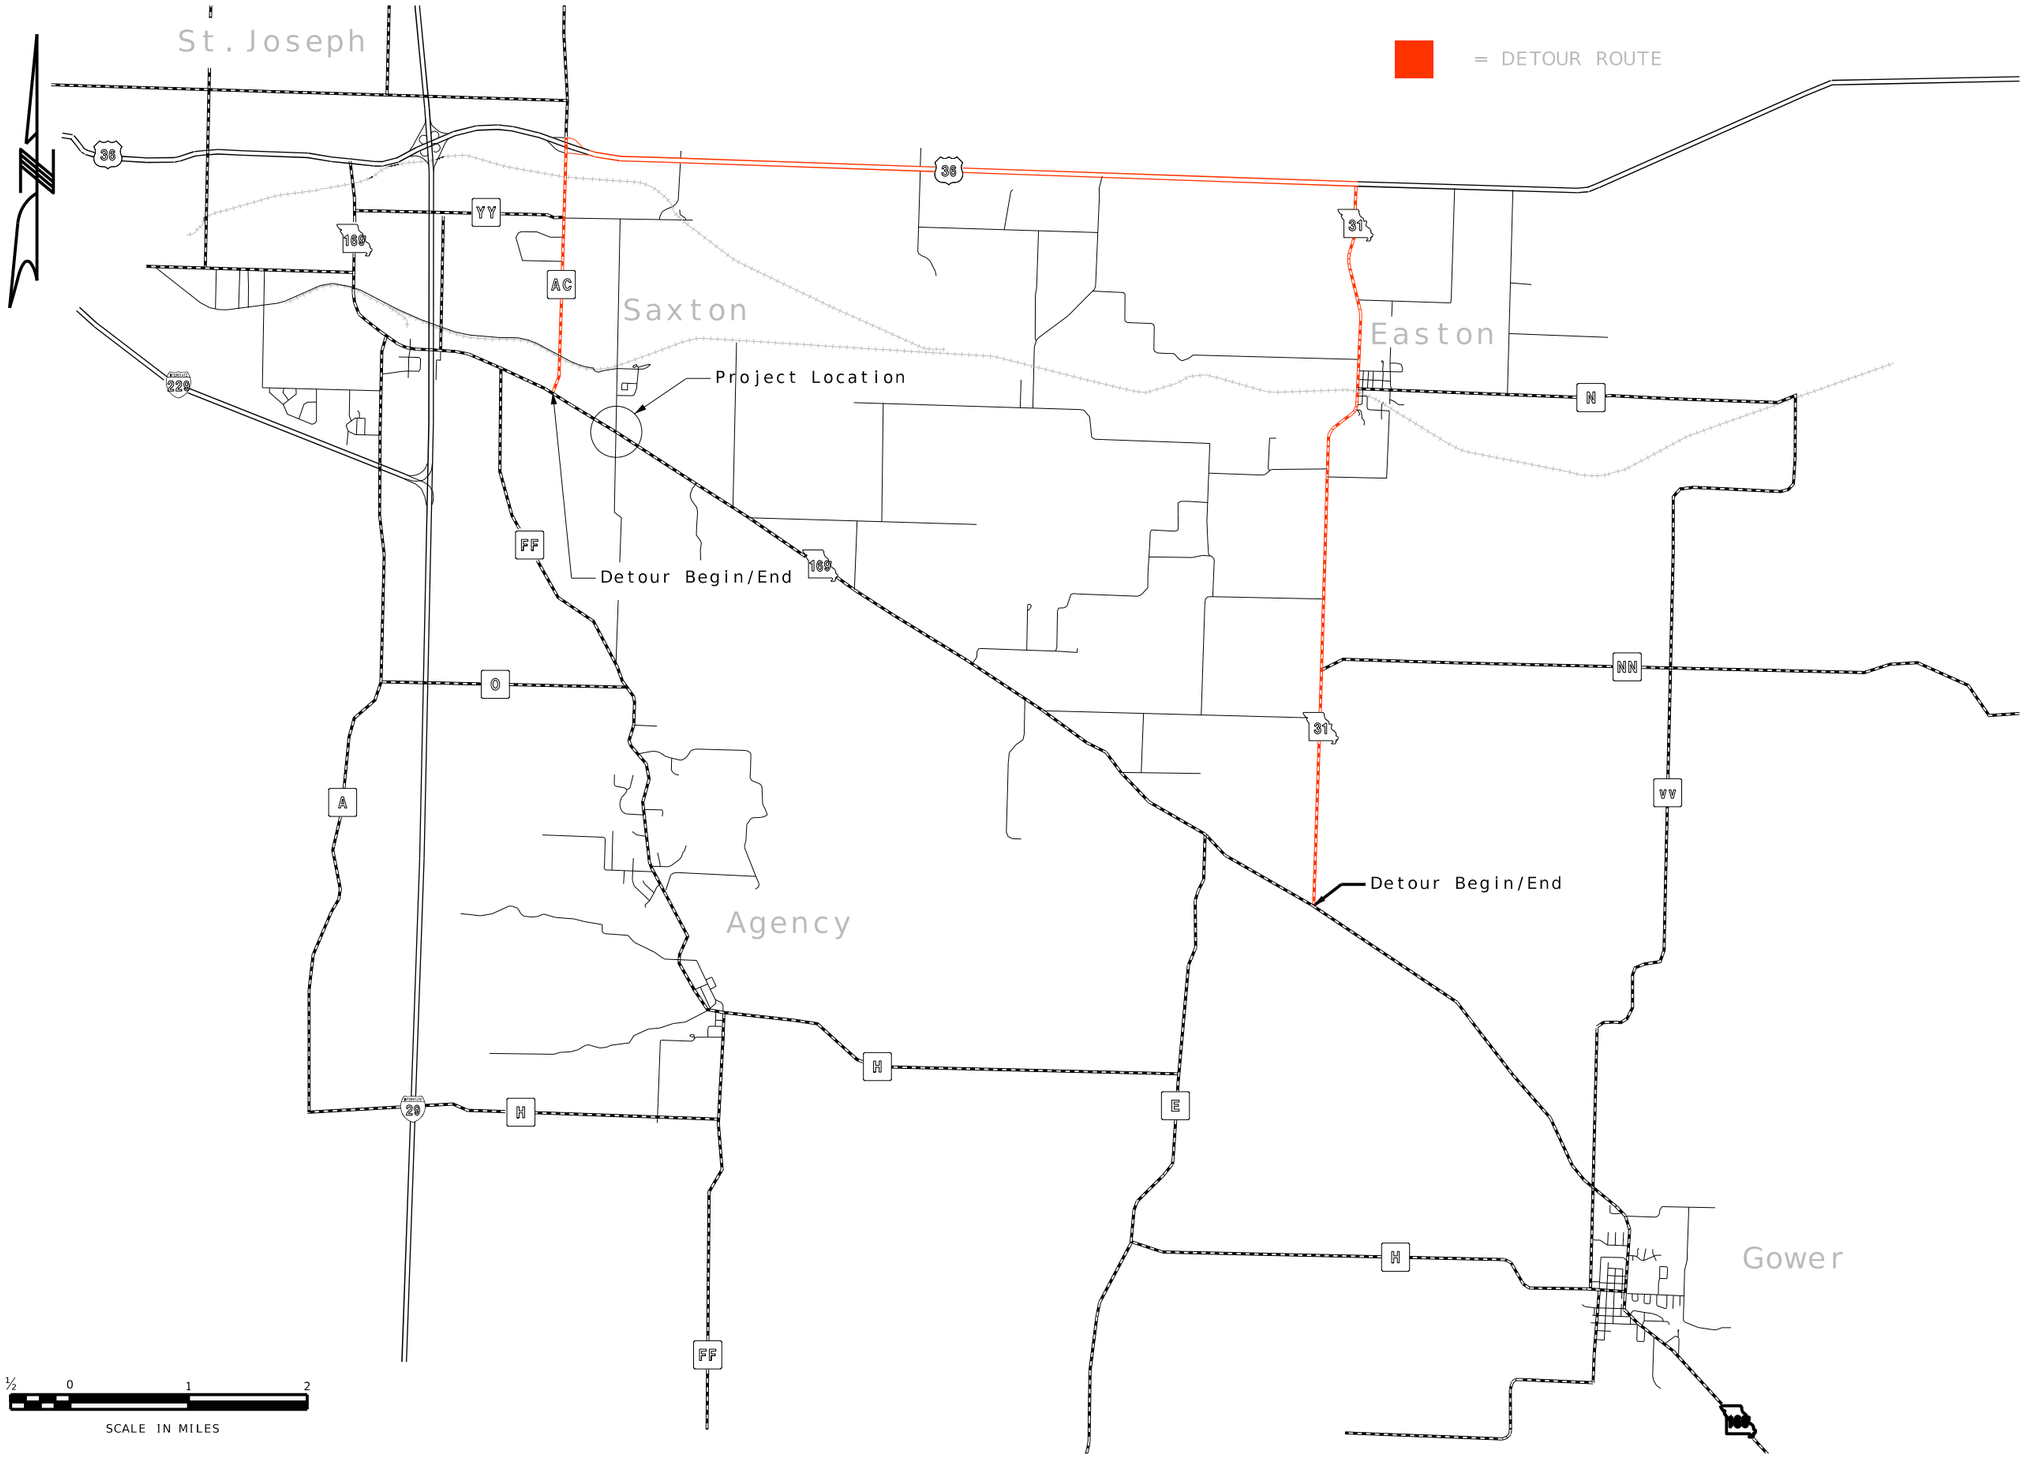

DATE PREPARED
2/15/2024

ROUTE	STATE
169	MO
DISTRICT	SHEET NO.
NW	

COUNTY
BUCHANAN

JOB NO.
JNW0045

CONTRACT ID.

PROJECT NO.

BRIDGE NO.

DESCRIPTION	DATE

MISSOURI HIGHWAYS AND TRANSPORTATION COMMISSION

105 WEST CAPITOL
JEFFERSON CITY, MO 65102
1-888-ASK-MODOT (1-888-275-6636)

PROPOSED
CONSTRUCTION DETOUR