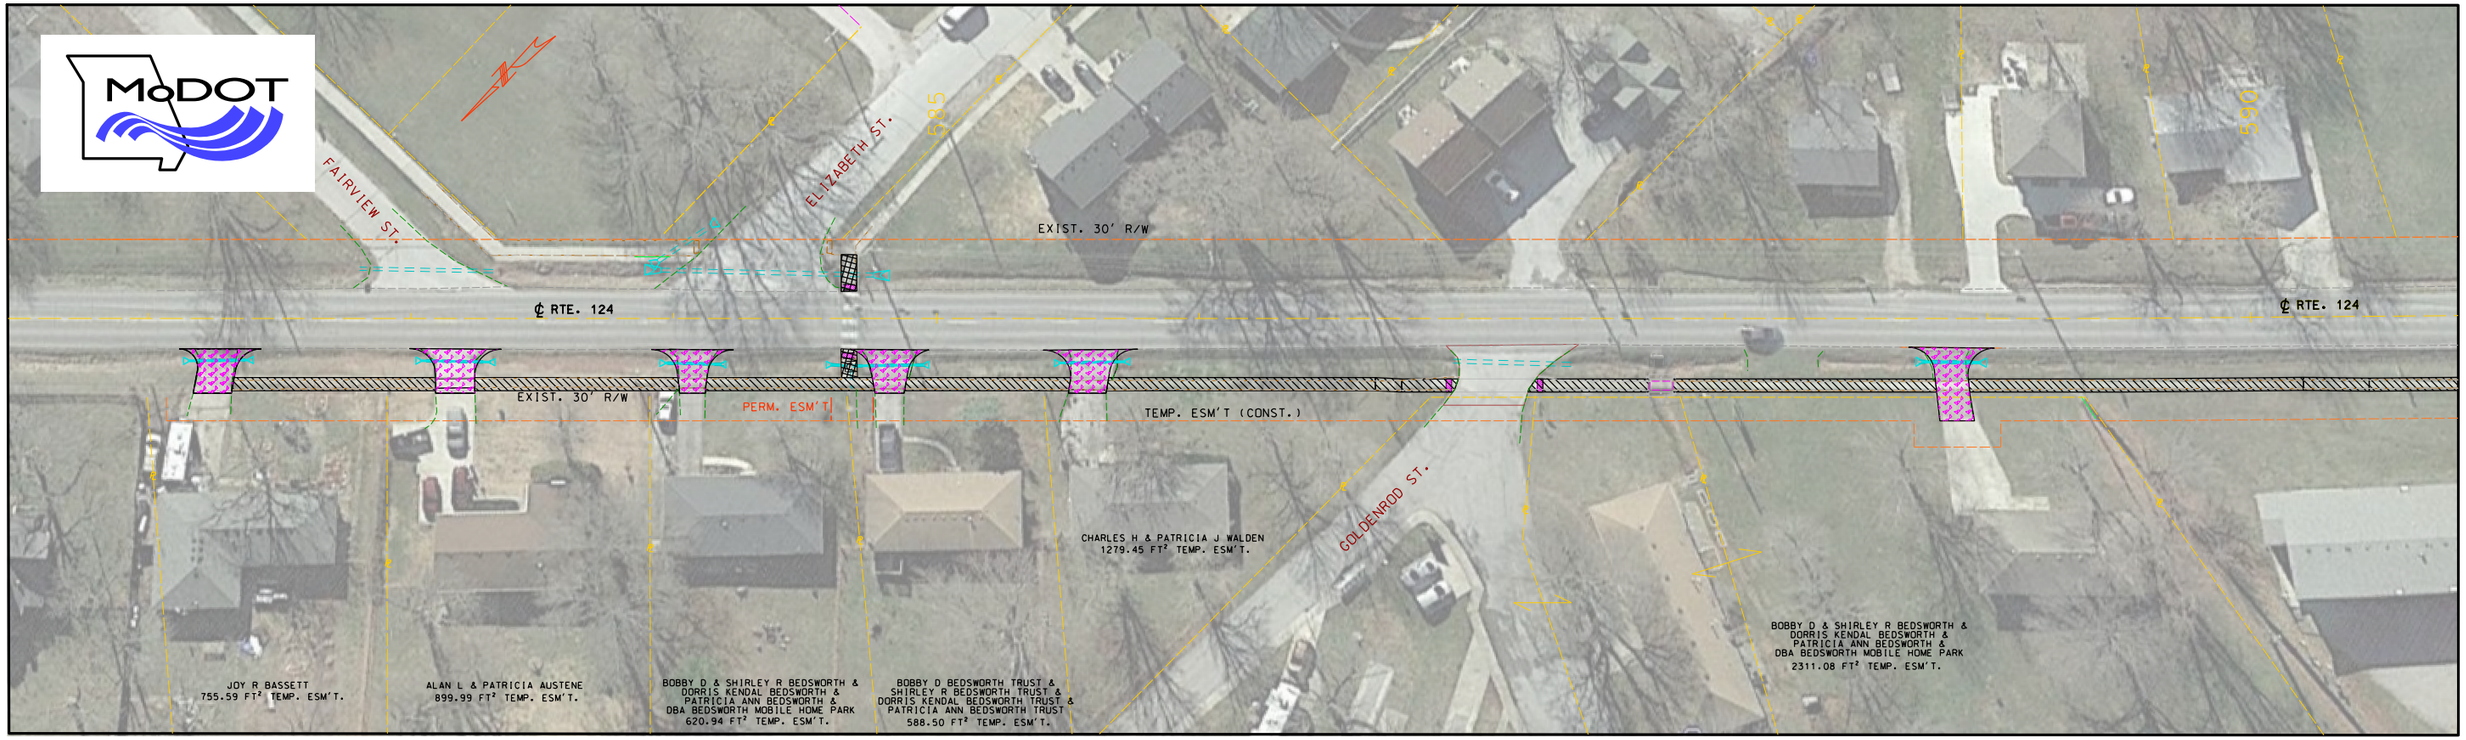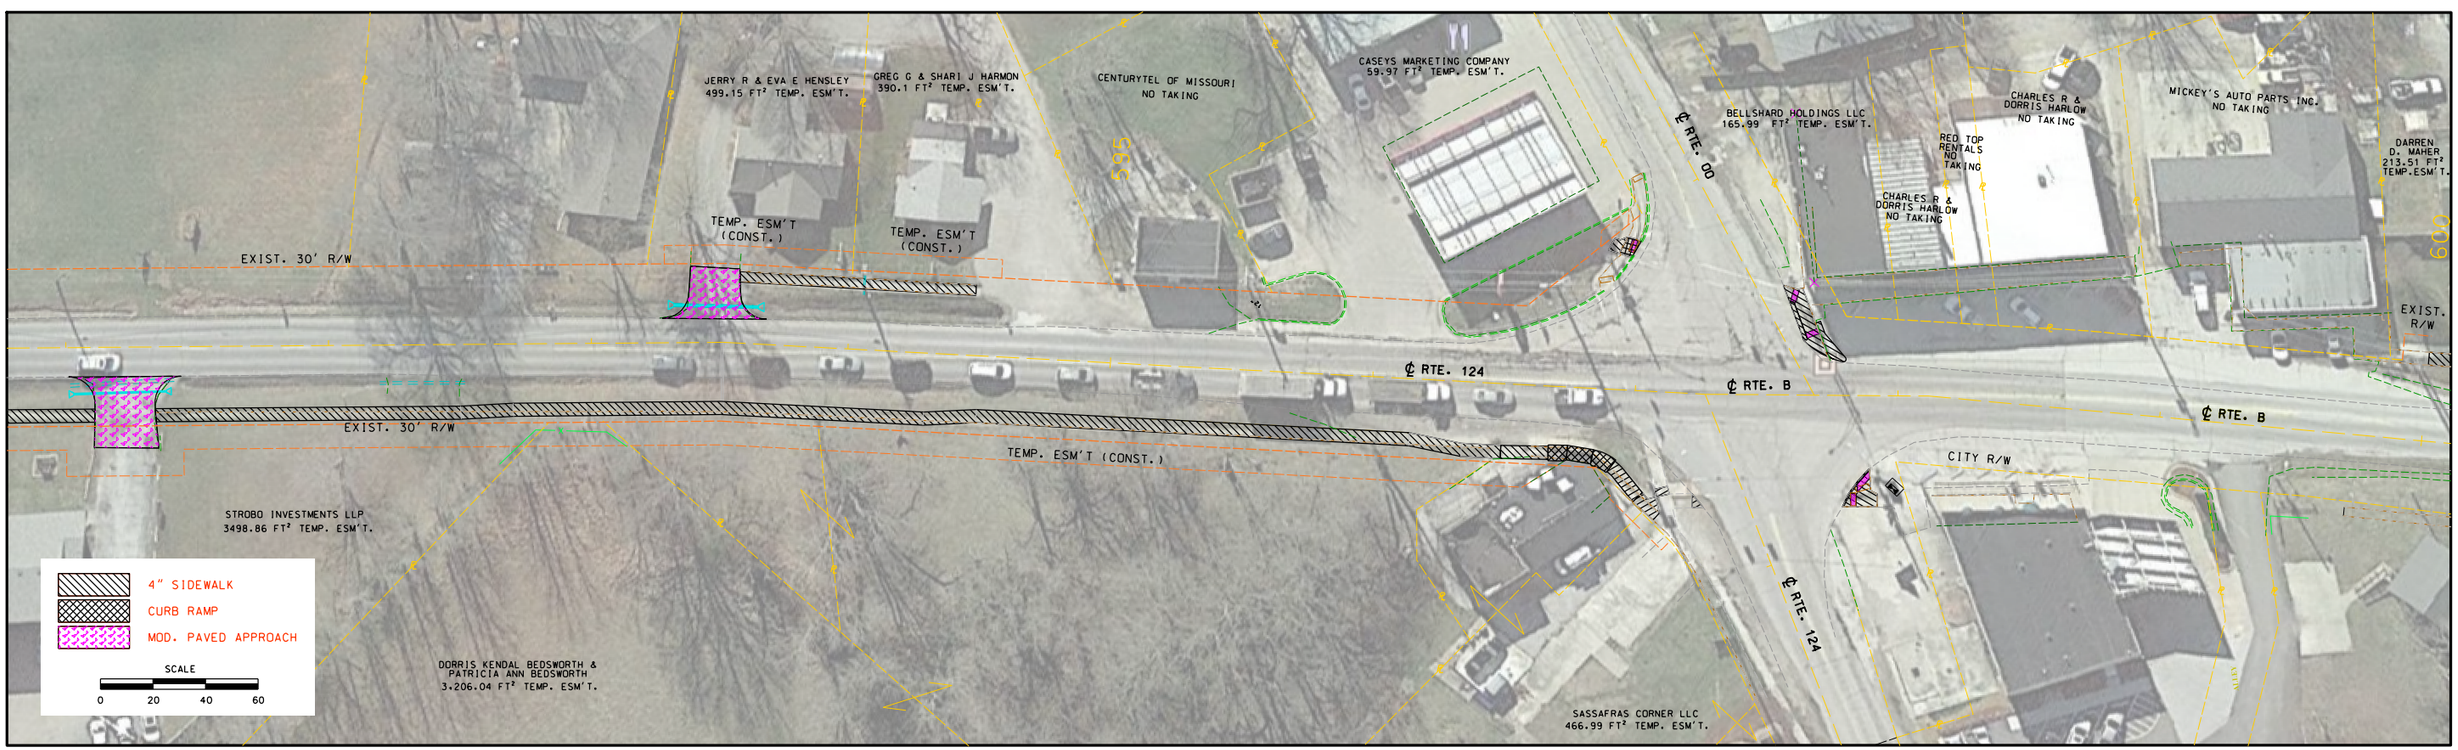SIDEWALK IMPROVEMENTS