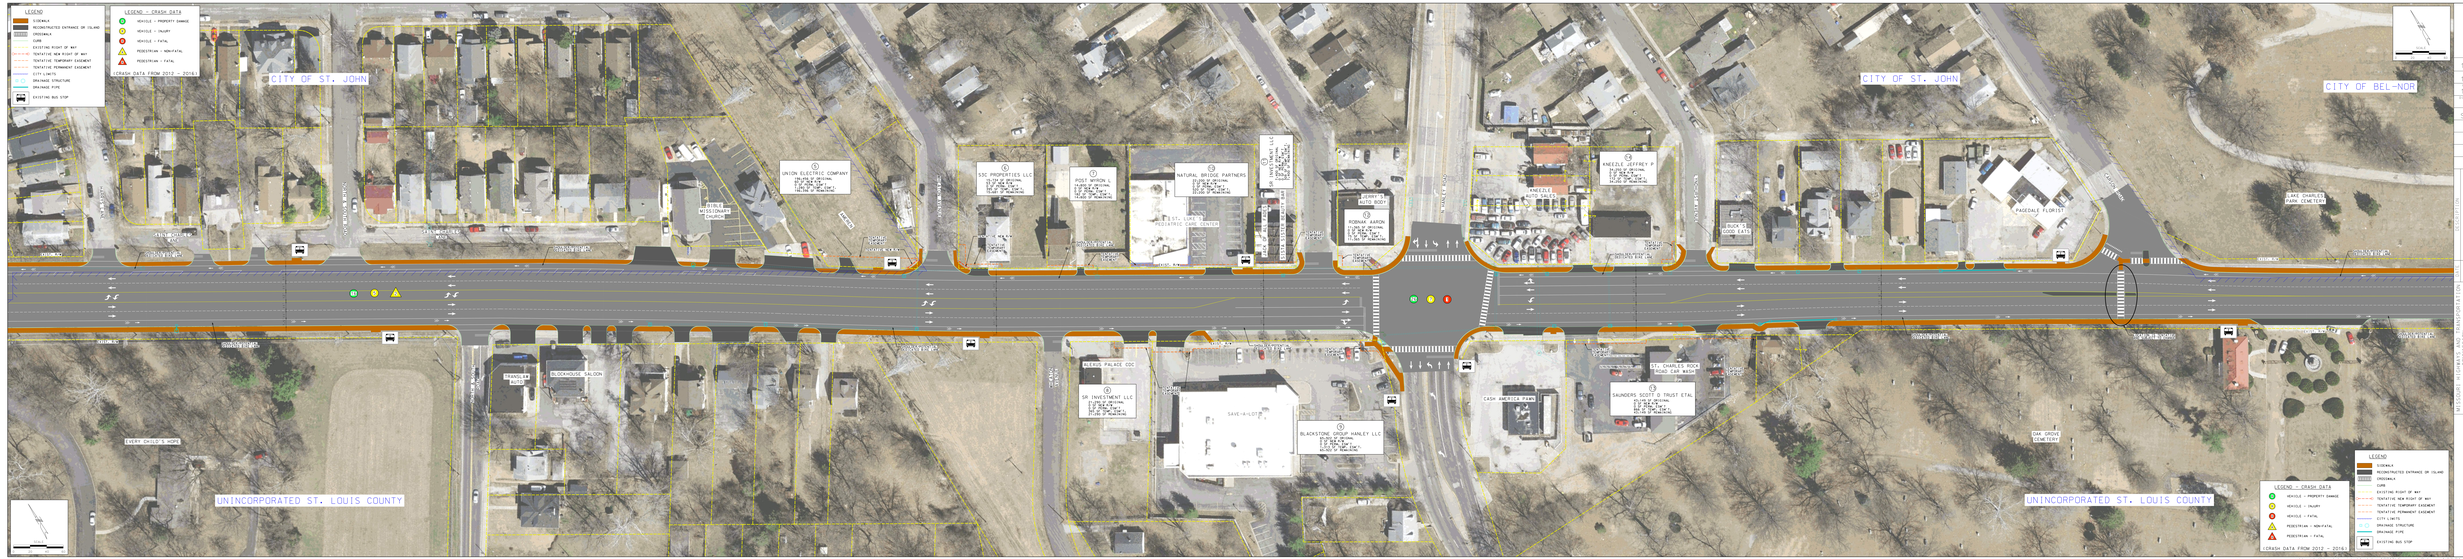

1/23/2018
1/23/2018
RBD
MO
SHEET NO.
ST. LOUIS
J653049
PROJECT NO.
BRIDGE NO.

MISSOURI DEPARTMENT OF TRANSPORTATION
MO DOT
MISSOURI DEPARTMENT OF TRANSPORTATION
PLANNING & ENGINEERING
CONSULTANT SERVICES

THIS DOCUMENT IS THE PROPERTY OF THE MISSOURI DEPARTMENT OF TRANSPORTATION AND MAY NOT BE REPRODUCED OR TRANSMITTED IN WHOLE OR IN PART WITHOUT THE WRITTEN PERMISSION OF THE MISSOURI DEPARTMENT OF TRANSPORTATION.