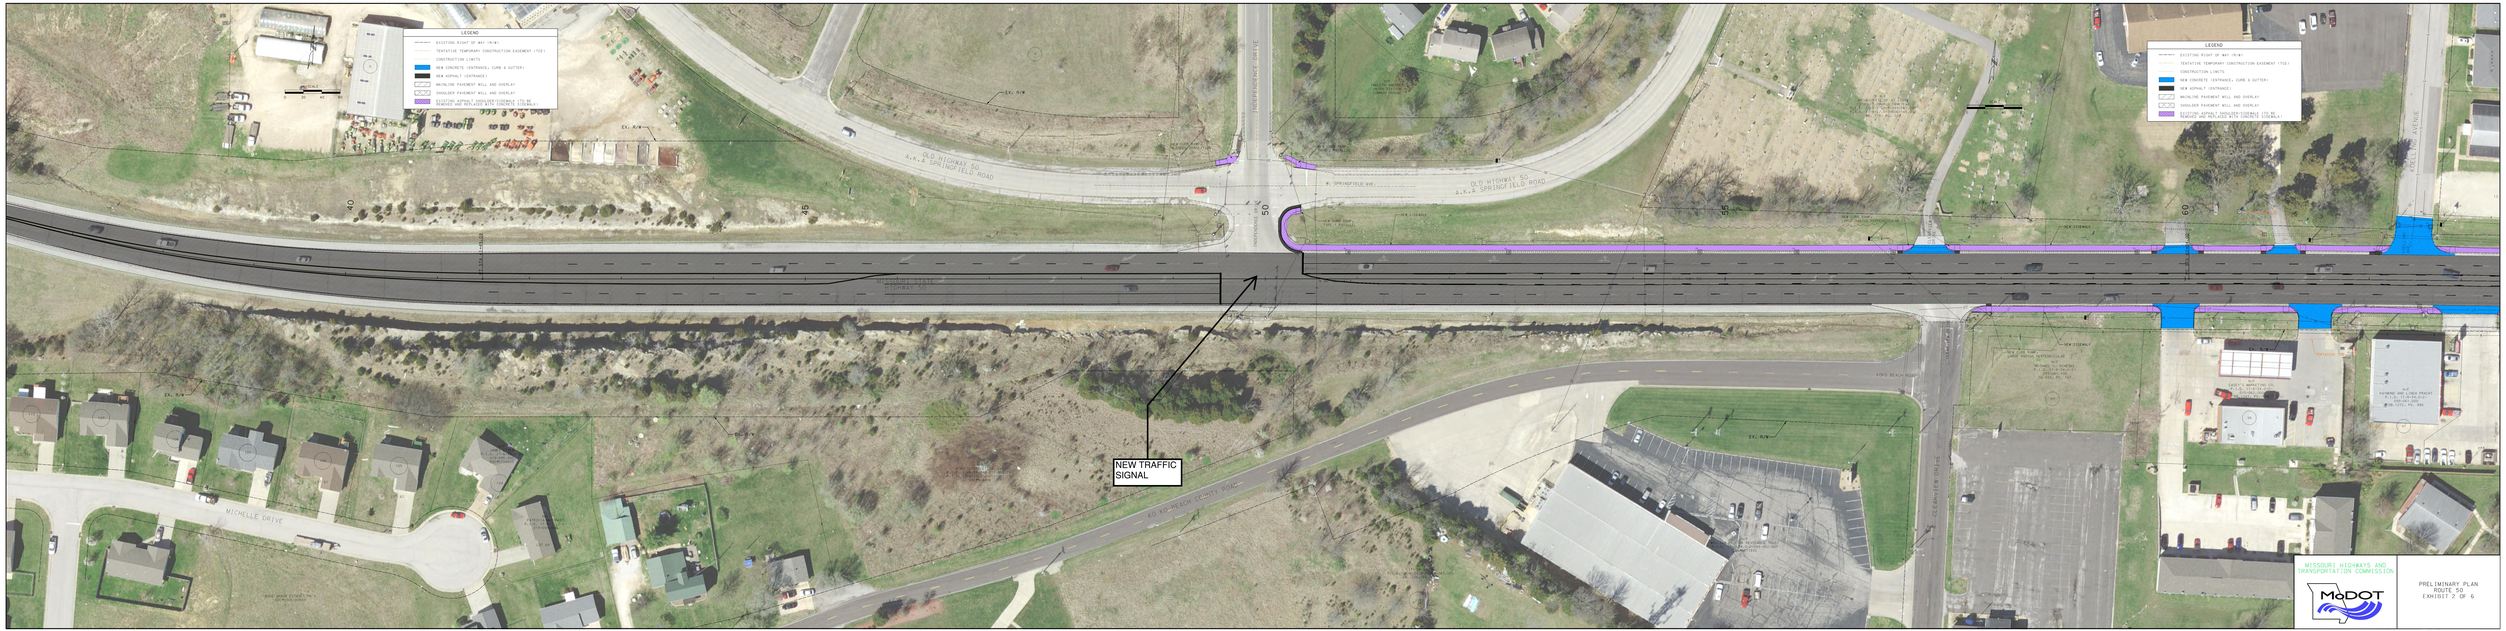
LEGEND
EXISTING RIGHT OF WAY (R/W)
TENTATIVE TEMPORARY CONSTRUCTION EASEMENT (TCE)
CONSTRUCTION LIMITS
NEW CONCRETE (ENTRANCE, CURB & GUTTER)
NEW ASPHALT (ENTRANCE)
MAINLINE PAVEMENT MILL AND OVERLAY
SHOULDER PAVEMENT MILL AND OVERLAY
EXISTING ASPHALT SIDEWALK (SIDEWALK TO BE REMOVED AND REPLACED WITH CONCRETE)
OLD U.S. HIGHWAY 50
A.K.A. SPRINGFIELD ROAD
MISSOURI STATE HIGHWAY 13
MICHELLE DRIVE
NEW TRAFFIC SIGNAL
MISSOURI HIGHWAYS AND TRANSPORTATION COMMISSION
MoDOT
PRELIMINARY PLAN
ROUTE 50
EXHIBIT 2 OF 6