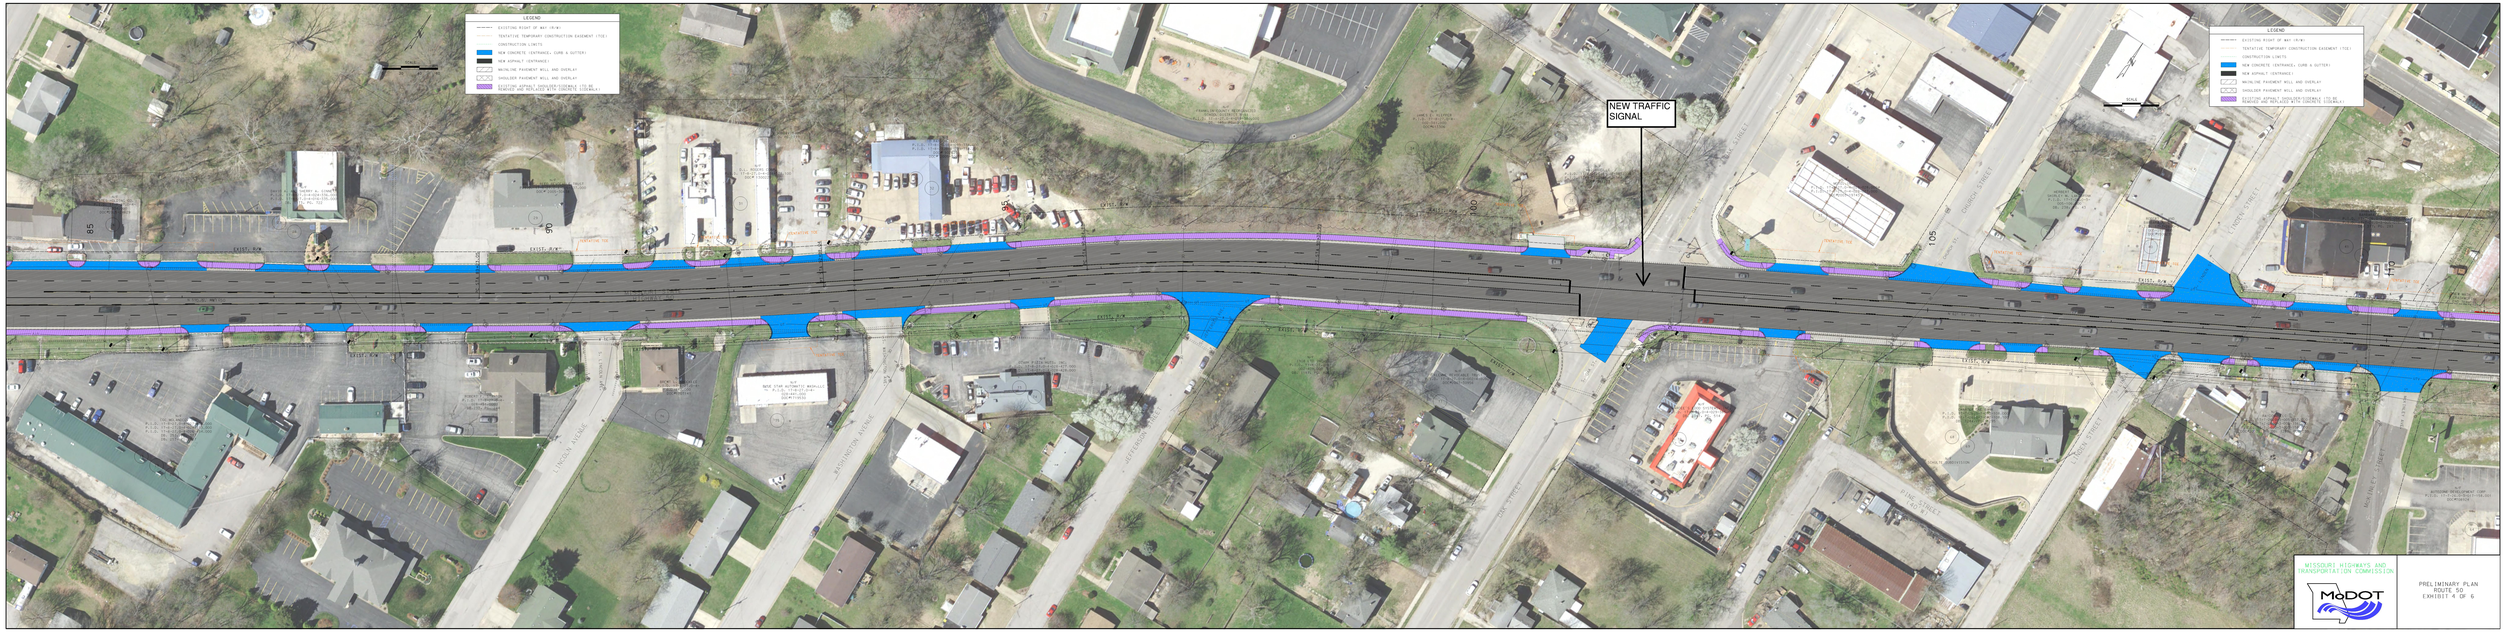
LEGEND
EXISTING RIGHT OF WAY (R/W)
TENTATIVE TEMPORARY CONSTRUCTION EASEMENT (TCE)
CONSTRUCTION LIMITS
NEW CONCRETE (ENTRANCE, CURB & GUTTER)
NEW ASPHALT (ENTRANCE)
MAINLINE PAVEMENT MILL AND OVERLAY
SHOULDER PAVEMENT MILL AND OVERLAY
EXISTING ASPHALT PROVIDED TEMPORARY TCE DURING CONSTRUCTION TO MAINTAIN ACCESS (TEMPORARY)
NEW TRAFFIC SIGNAL
LINCOLN AVENUE
WASHINGTON AVENUE
JEFFERSON STREET
CHURCH STREET
LIBERTY STREET
MAPLE STREET
EXIST. R/W
MISSOURI HIGHWAYS AND TRANSPORTATION COMMISSION
MoDOT
PRELIMINARY PLAN
ROUTE 50
EXHIBIT 4 OF 6