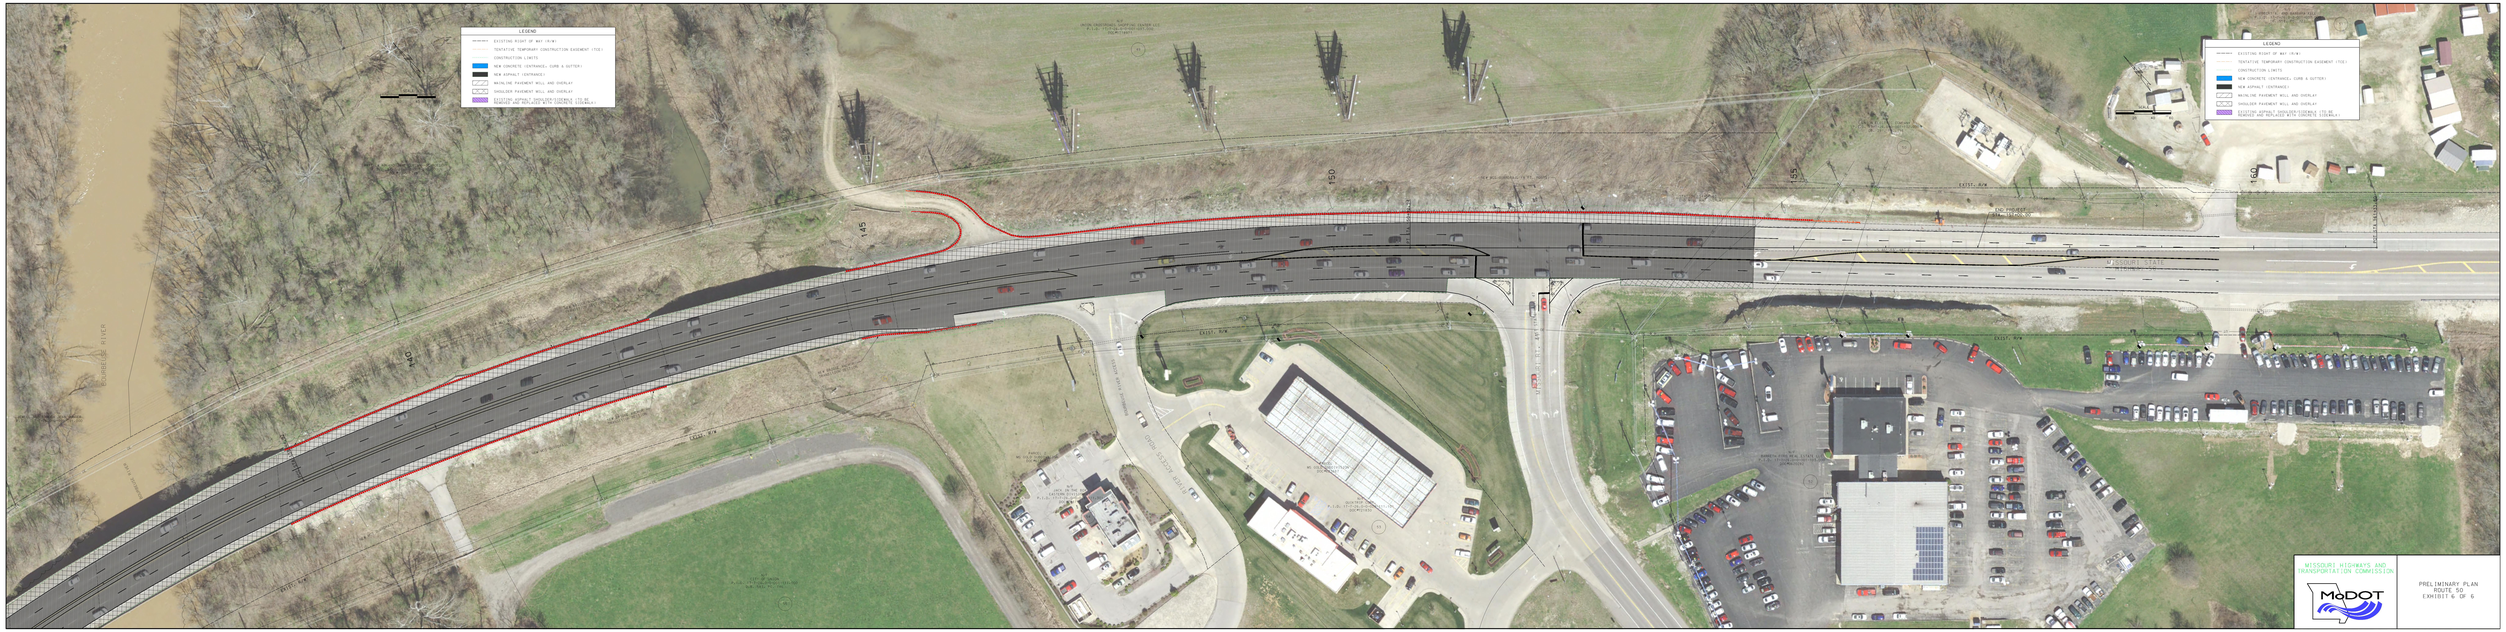
LEGEND
EXISTING RIGHT OF WAY (R/W)
TENTATIVE TEMPORARY CONSTRUCTION EASEMENT (TCE)
CONSTRUCTION LIMITS
NEW CONCRETE (ENTRANCE, CURB & GUTTER)
NEW ASPHALT (ENTRANCE)
MAINLINE PAVEMENT MILL AND OVERLAY
SHOULDER PAVEMENT MILL AND OVERLAY
EXISTING ASPHALT SHOULDER TIEDOWN (TO BE REMOVED AND REPLACED WITH TIEDOWN)
MISSOURI HIGHWAYS AND TRANSPORTATION COMMISSION
MoDOT
PRELIMINARY PLAN
ROUTE 50
EXHIBIT 6 OF 6