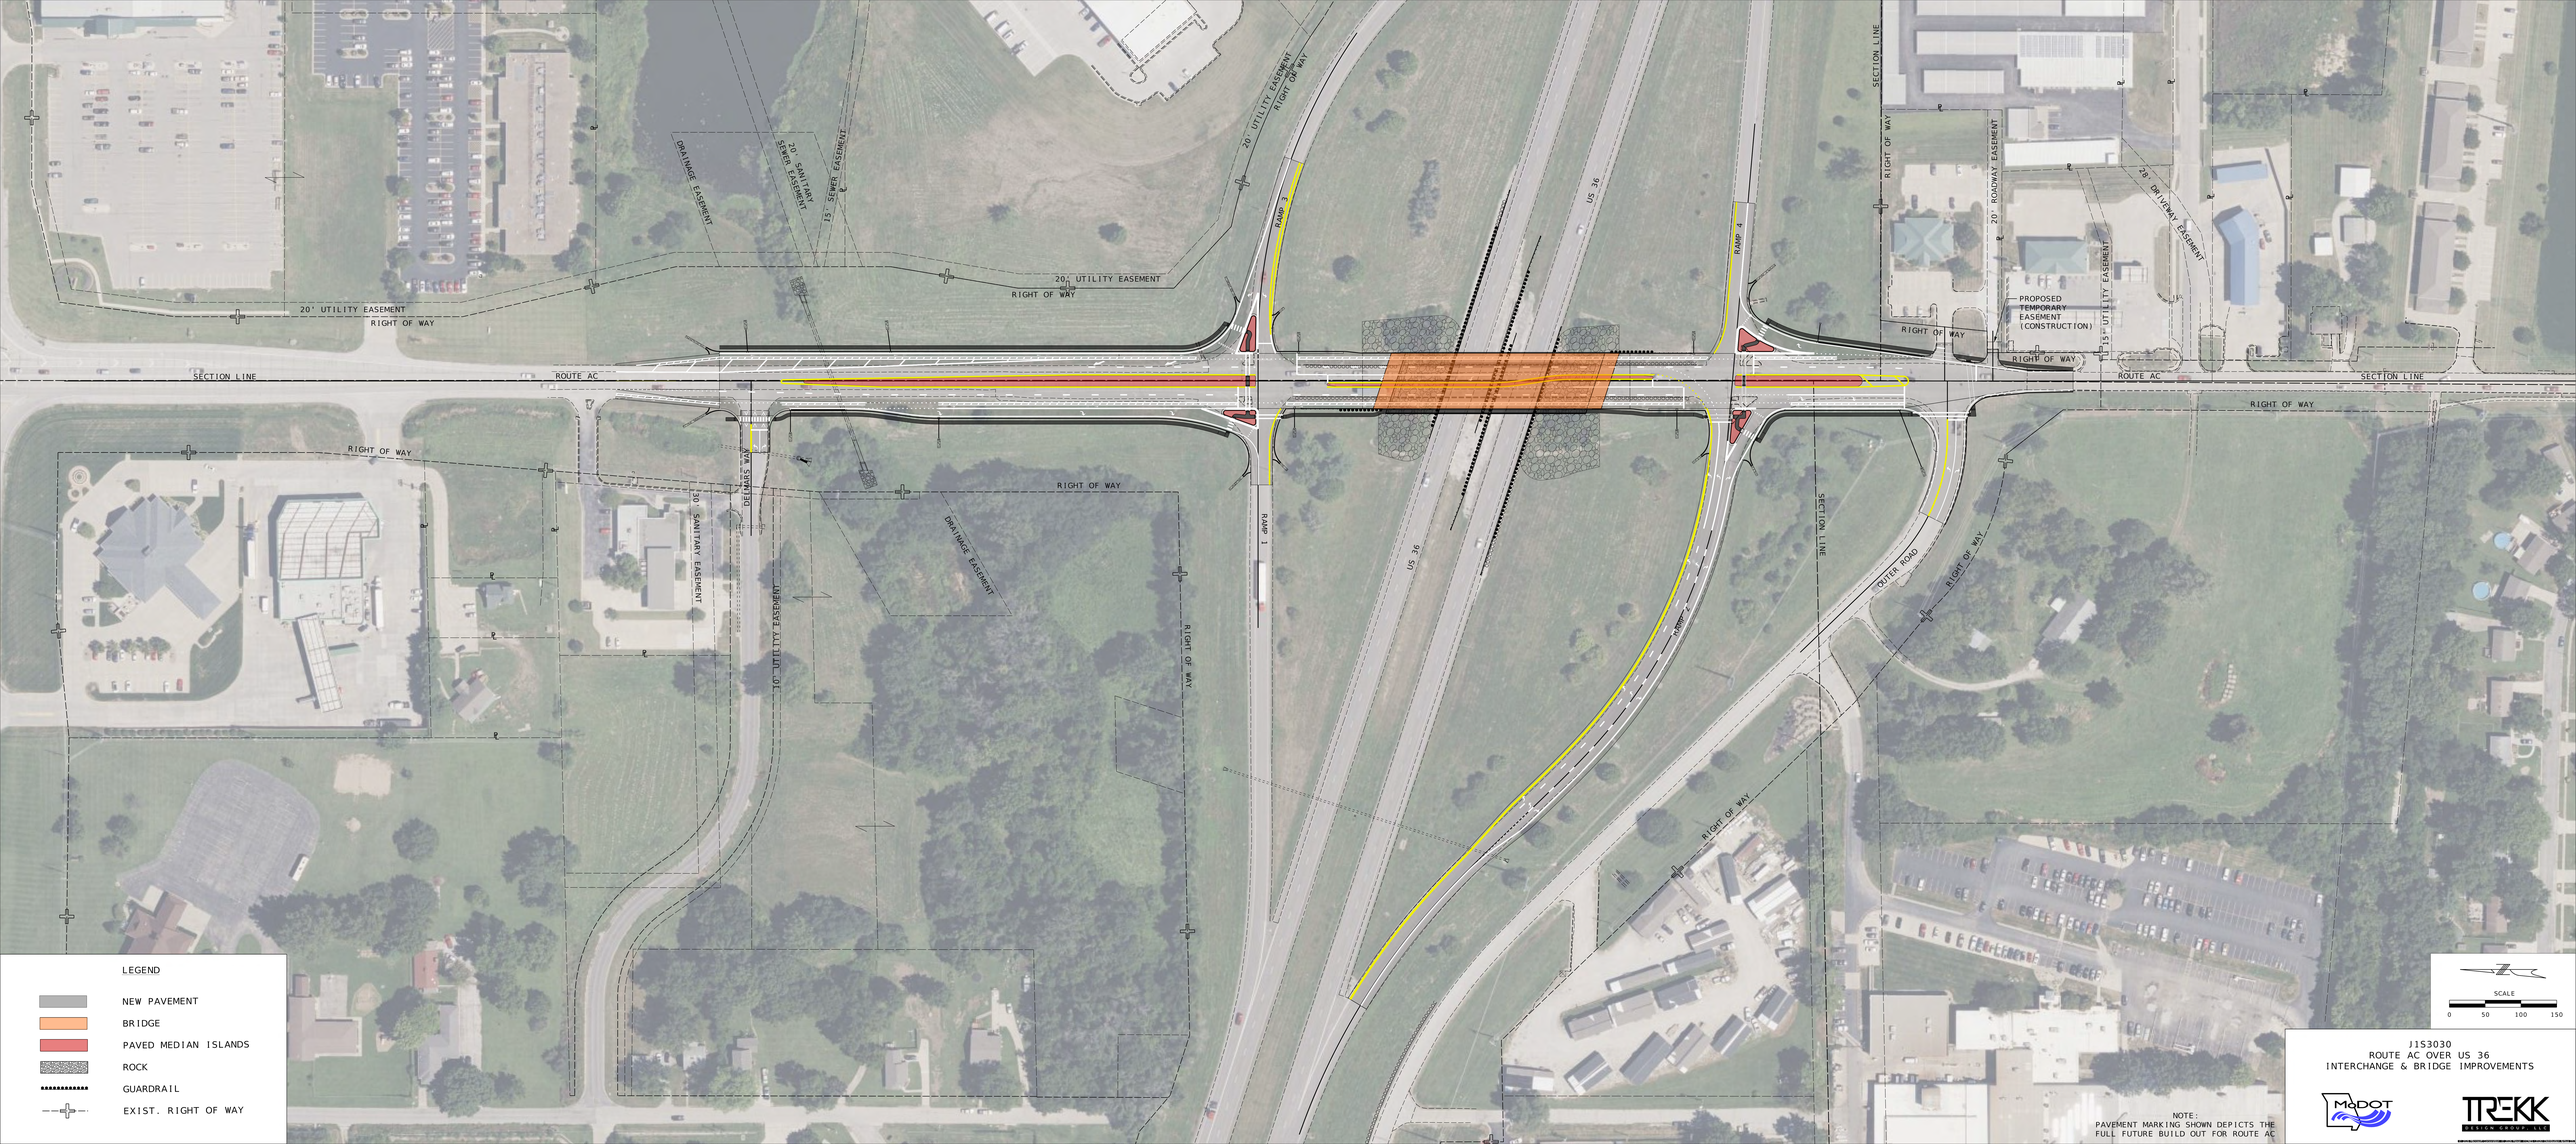
SECTION LINE
ROUTE AC
RIGHT OF WAY
20' UTILITY EASEMENT
DRAINAGE EASEMENT
20' SANITARY SEWER EASEMENT
15' SEWER EASEMENT
RAMP 3
RAMP 1
US 36
RAMP 4
20' ROADWAY EASEMENT
20' DRIVEWAY EASEMENT
15' UTILITY EASEMENT
PROPOSED TEMPORARY EASEMENT (CONSTRUCTION)
DELMARS WAY
OUTER ROAD
LEGEND
NEW PAVEMENT
BRIDGE
PAVED MEDIAN ISLANDS
ROCK
GUARDRAIL
EXIST. RIGHT OF WAY
SCALE
0
50
100
150
NOTE:
PAVEMENT MARKING SHOWN DEPICTS THE FULL FUTURE BUILD OUT FOR ROUTE AC
J1S3030
ROUTE AC OVER US 36
INTERCHANGE & BRIDGE IMPROVEMENTS
MDOT
TREKK DESIGN GROUP, LLC