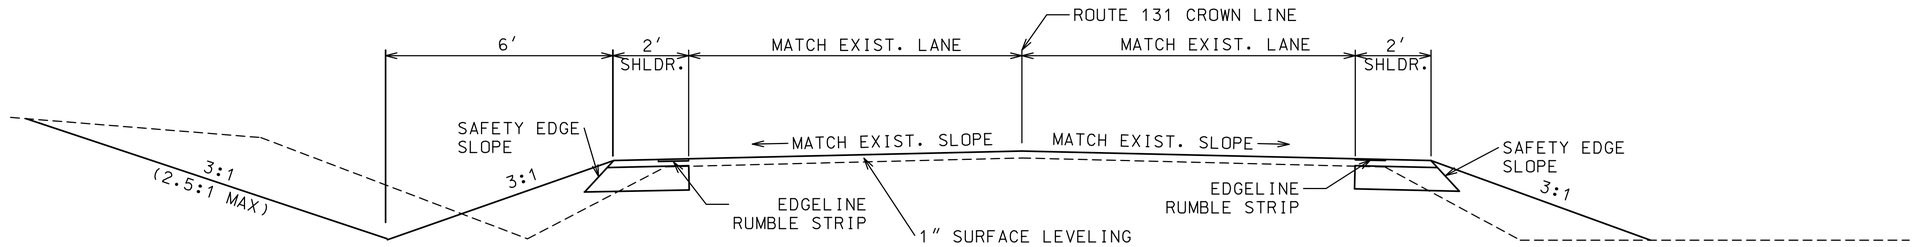

TYPICAL SECTION
ROUTE 131

STA. 75+06.03 TO STA. 339+76.57 – LAFAYETTE COUNTY
(STA. 68+12.06 TO STA. 69+32.13 – BRIDGE EXCEPTION)
STA. 0+00.00 TO STA. 68+12.06 – JOHNSON COUNTY
STA. 69+32.13 TO STA. 70+20.10 – JOHNSON COUNTY
STA. 82+74.51 TO STA. 86+38.84 – JOHNSON COUNTY
STA. 98+00.04 TO STA. 102+87.13 – JOHNSON COUNTY
STA. 191+59.94 TO STA. 204+21.09 – JOHNSON COUNTY
STA. 215+95.22 TO STA. 288+19.08 – JOHNSON COUNTY

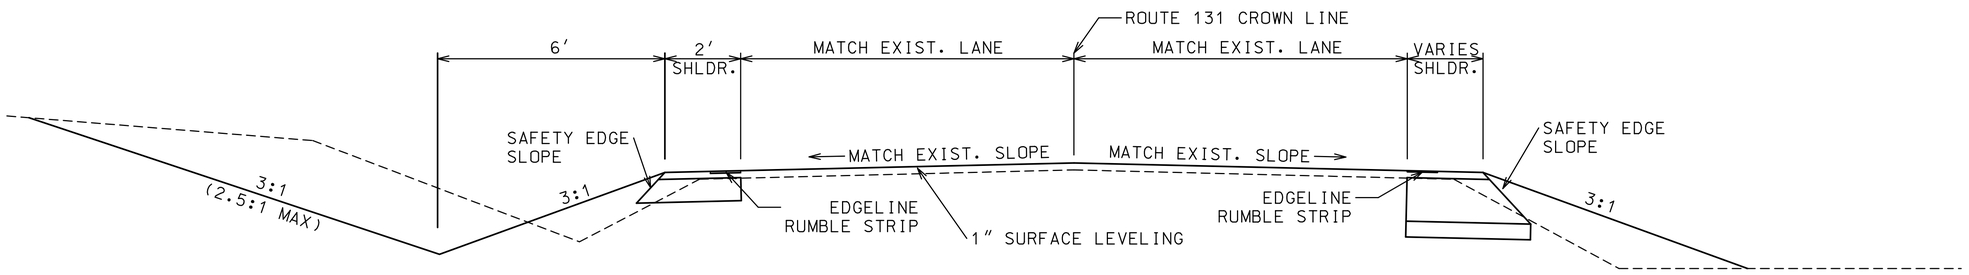

TYPICAL SECTION
ROUTE 131
(FULL DEPTH WIDENING RIGHT)

STA. 102+87.13 TO STA. 114+59.86 – JOHNSON COUNTY
STA. 179+94.26 TO STA. 191+59.94 – JOHNSON COUNTY

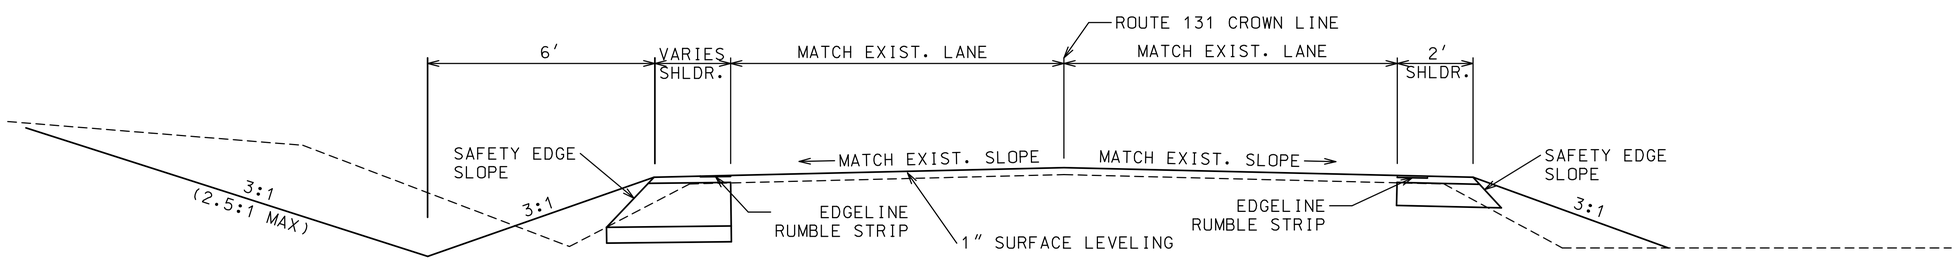

TYPICAL SECTION
ROUTE 131
(FULL DEPTH WIDENING LEFT)

STA. 86+38.84 TO STA. 98+00.04 – JOHNSON COUNTY
STA. 204+21.09 TO STA. 215+95.22 – JOHNSON COUNTY

DATE PREPARED	2/19/2019
ROUTE	131
STATE	MO
DISTRICT	KC
SHEET NO.	
COUNTY	LAFAYETTE/JOHNSON
JOB NO.	J3S3083
CONTRACT ID.	
PROJECT NO.	
BRIDGE NO.	

DATE	DESCRIPTION

MISSOURI HIGHWAYS AND TRANSPORTATION COMMISSION
105 WEST CAPITOL
JEFFERSON CITY, MO 65102
1-888-ASK-MODOT (1-888-275-6636)

olsson
1301 BURLINGTON STREET, STE. 100
NORTH KANSAS CITY, MO 64116
CERTIFICATE OF AUTHORITY NO. 001592