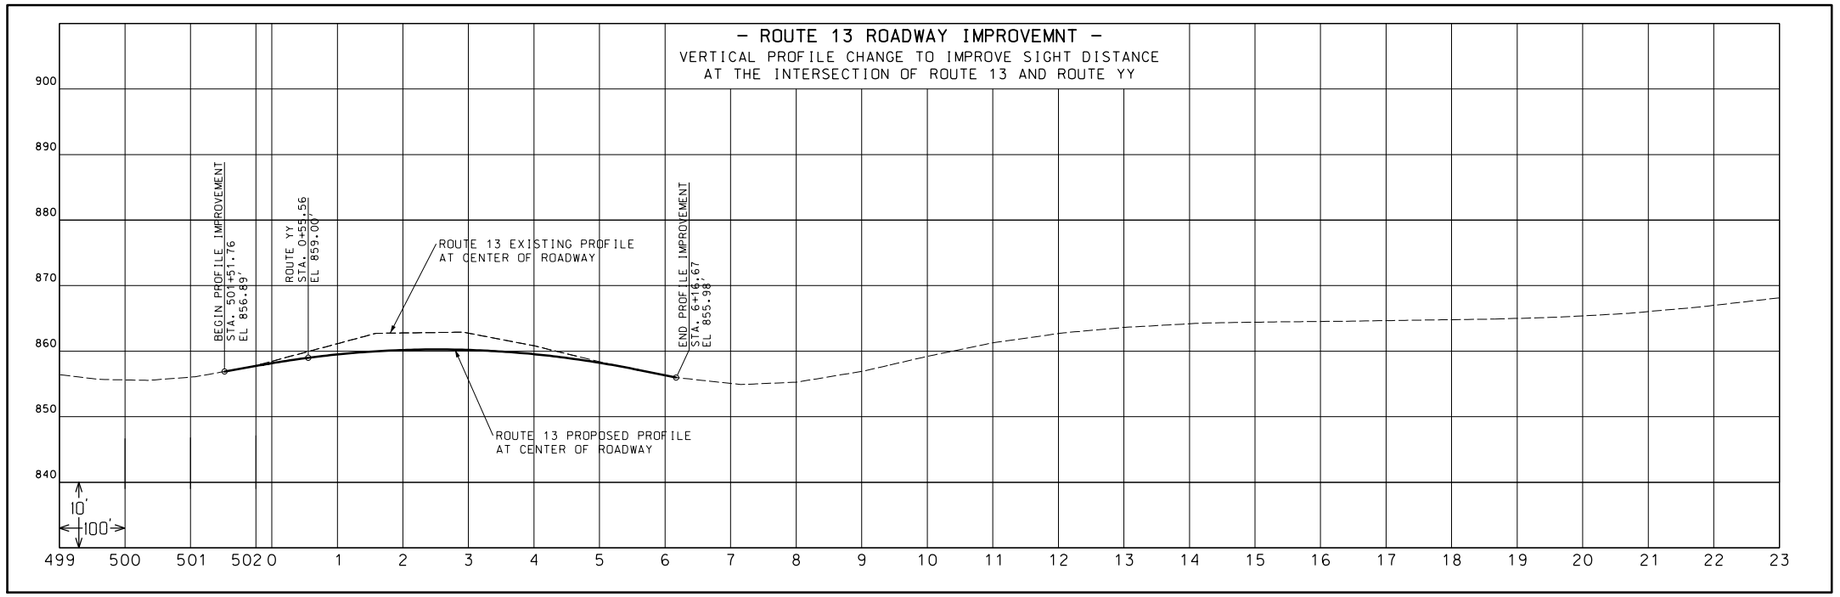
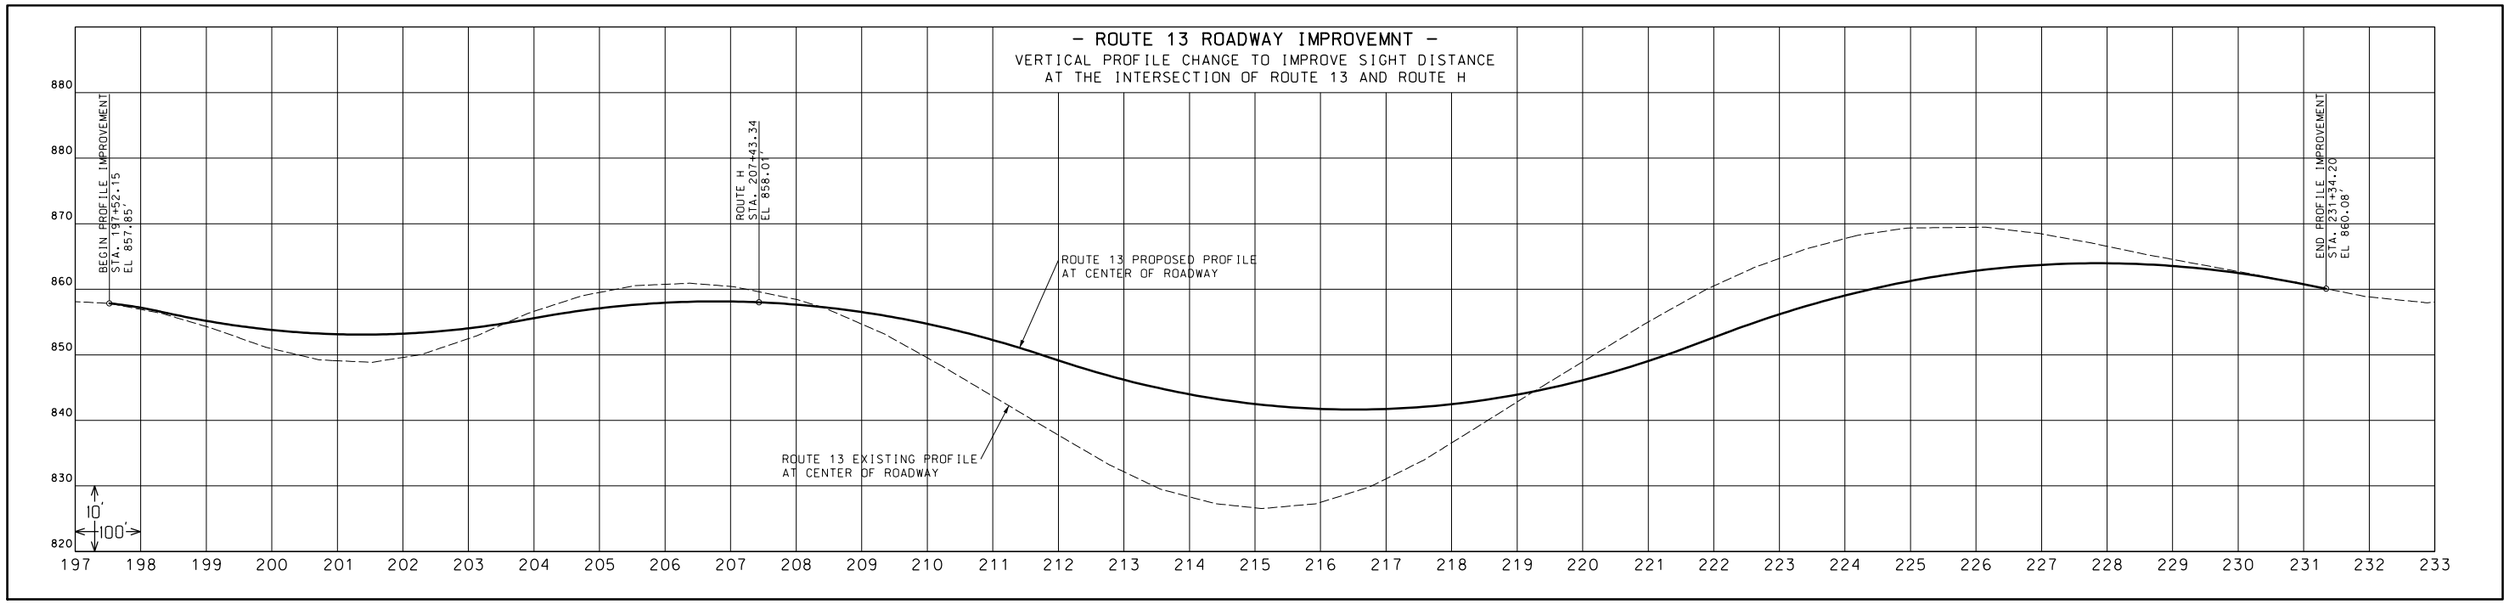
NOTE: VERTICAL SCALE IS EXAGGERATED TO EMPHASIZE SLIGHT VARIATIONS IN PROFILE ELEVATION.