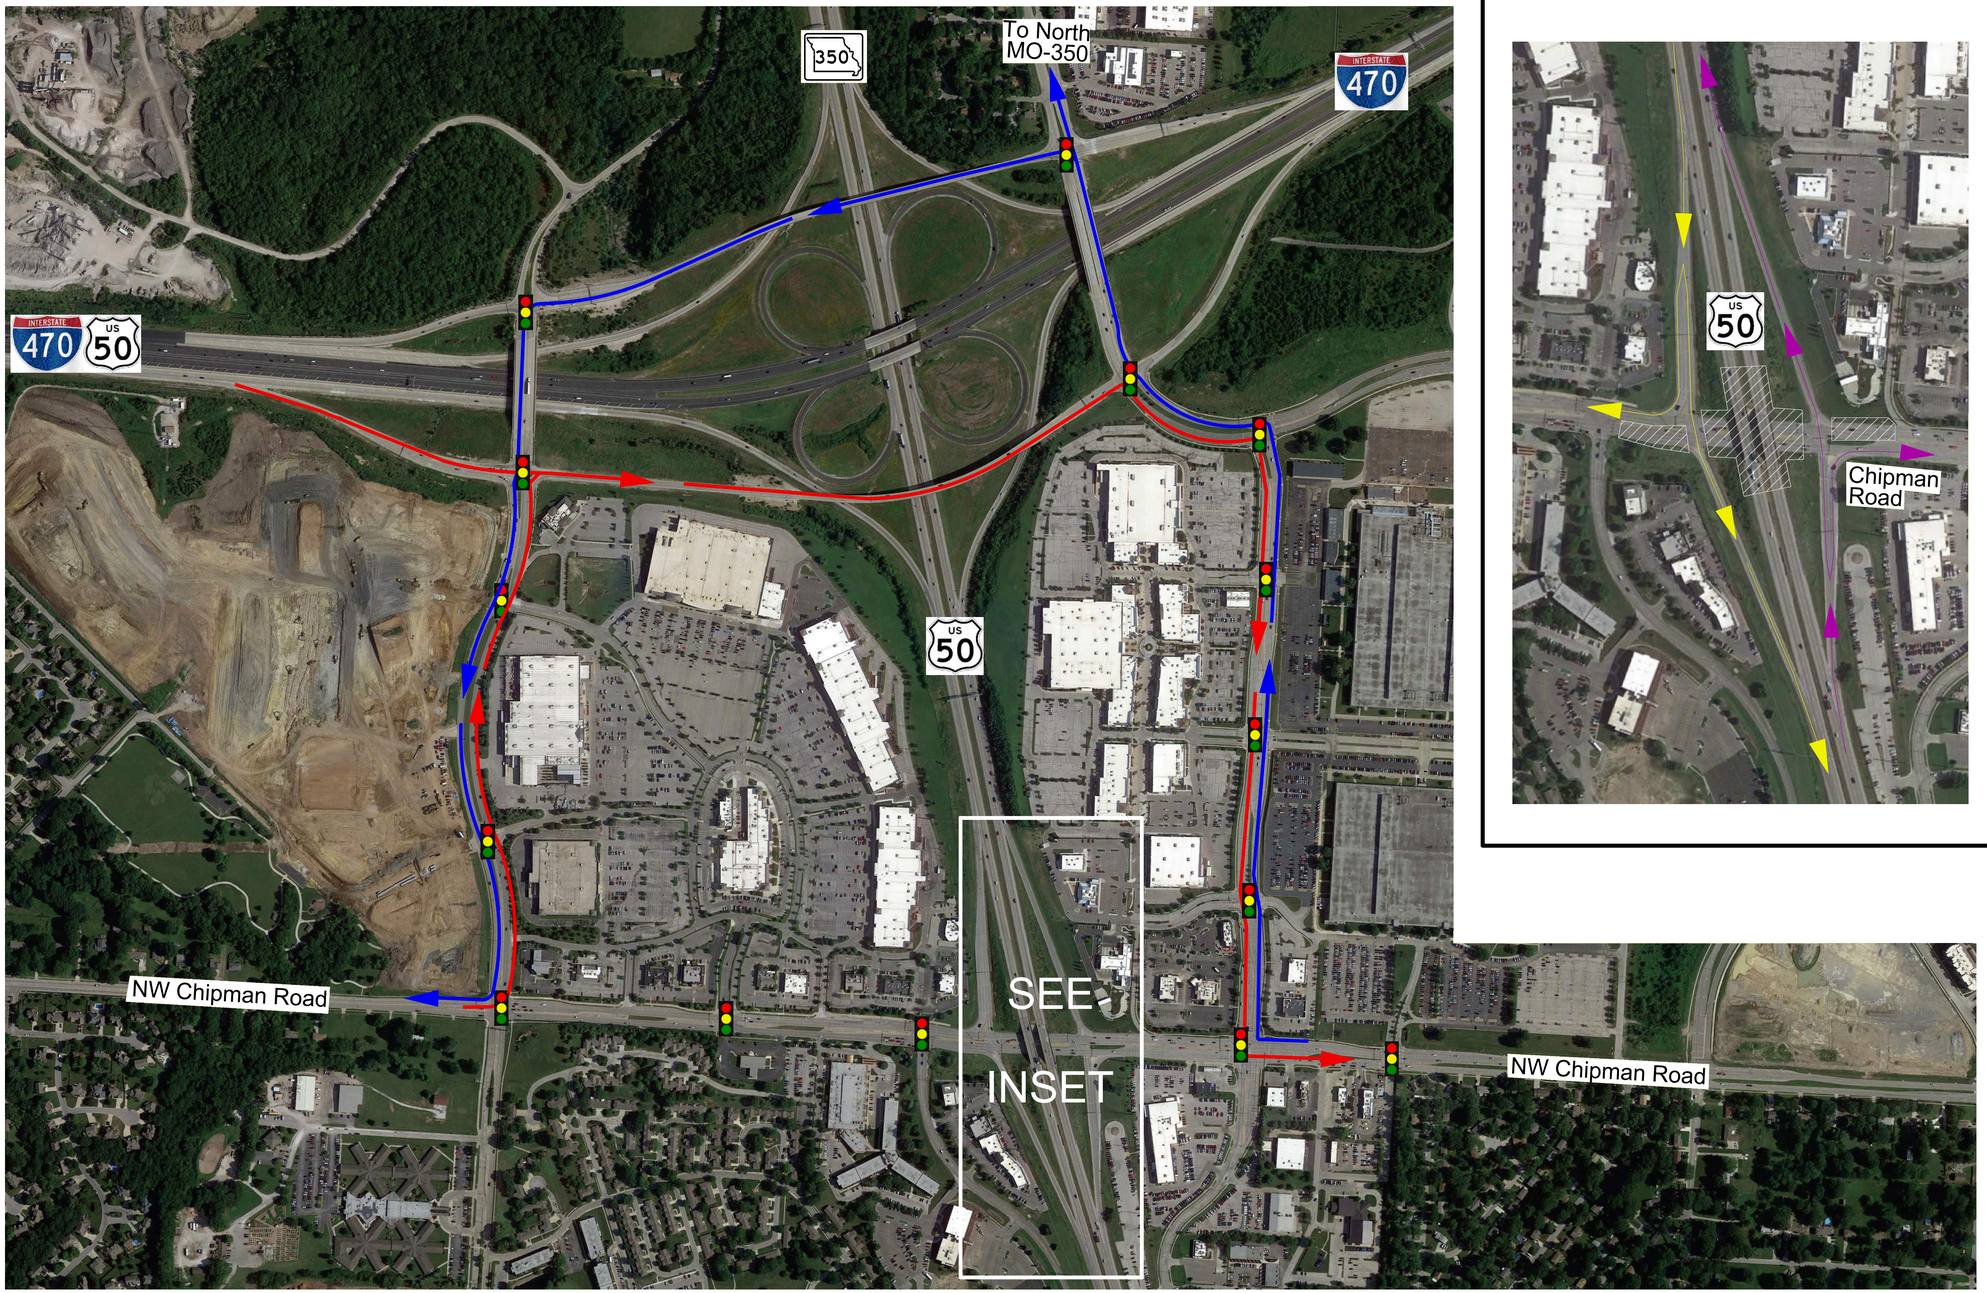

LEGEND

- WB US-50 Highway Detour
- EB US-50 Highway Detour
- WB Chipman Road Detour
- EB Chipman Road Detour
- ROAD CLOSURE

US-50 / CHIPMAN ROAD
PHASE 1 DETOURS

PRELIMINARY PLANS NOT APPROVED FOR CONSTRUCTION

DATE PREPARED	8/17/2020
ROUTE	50
STATE	MO
DISTRICT	KC
SHEET NO.	
COUNTY	JACKSON
JOB NO.	J4P3009
CONTRACT ID.	
PROJECT NO.	
BRIDGE NO.	
BRIDGE NO.	

DATE	DESCRIPTION

MISSOURI HIGHWAYS AND TRANSPORTATION COMMISSION
105 WEST CAPITOL
JEFFERSON CITY, MO 65102
1-888-ASK-MODOT (1-888-275-6636)

MERGE MIDWEST ENGINEERING

MERGE MIDWEST ENGINEERING, LLC
MO CERT. OF AUTH. 2017010974
2668 W CATALPA ST.
OLATHE, KS 66061
(913) 788-1985
WWW.MERGEMIDWEST.COM

MARK D. STUEMPEL
PROFESSIONAL ENGINEER
PE-2007011759