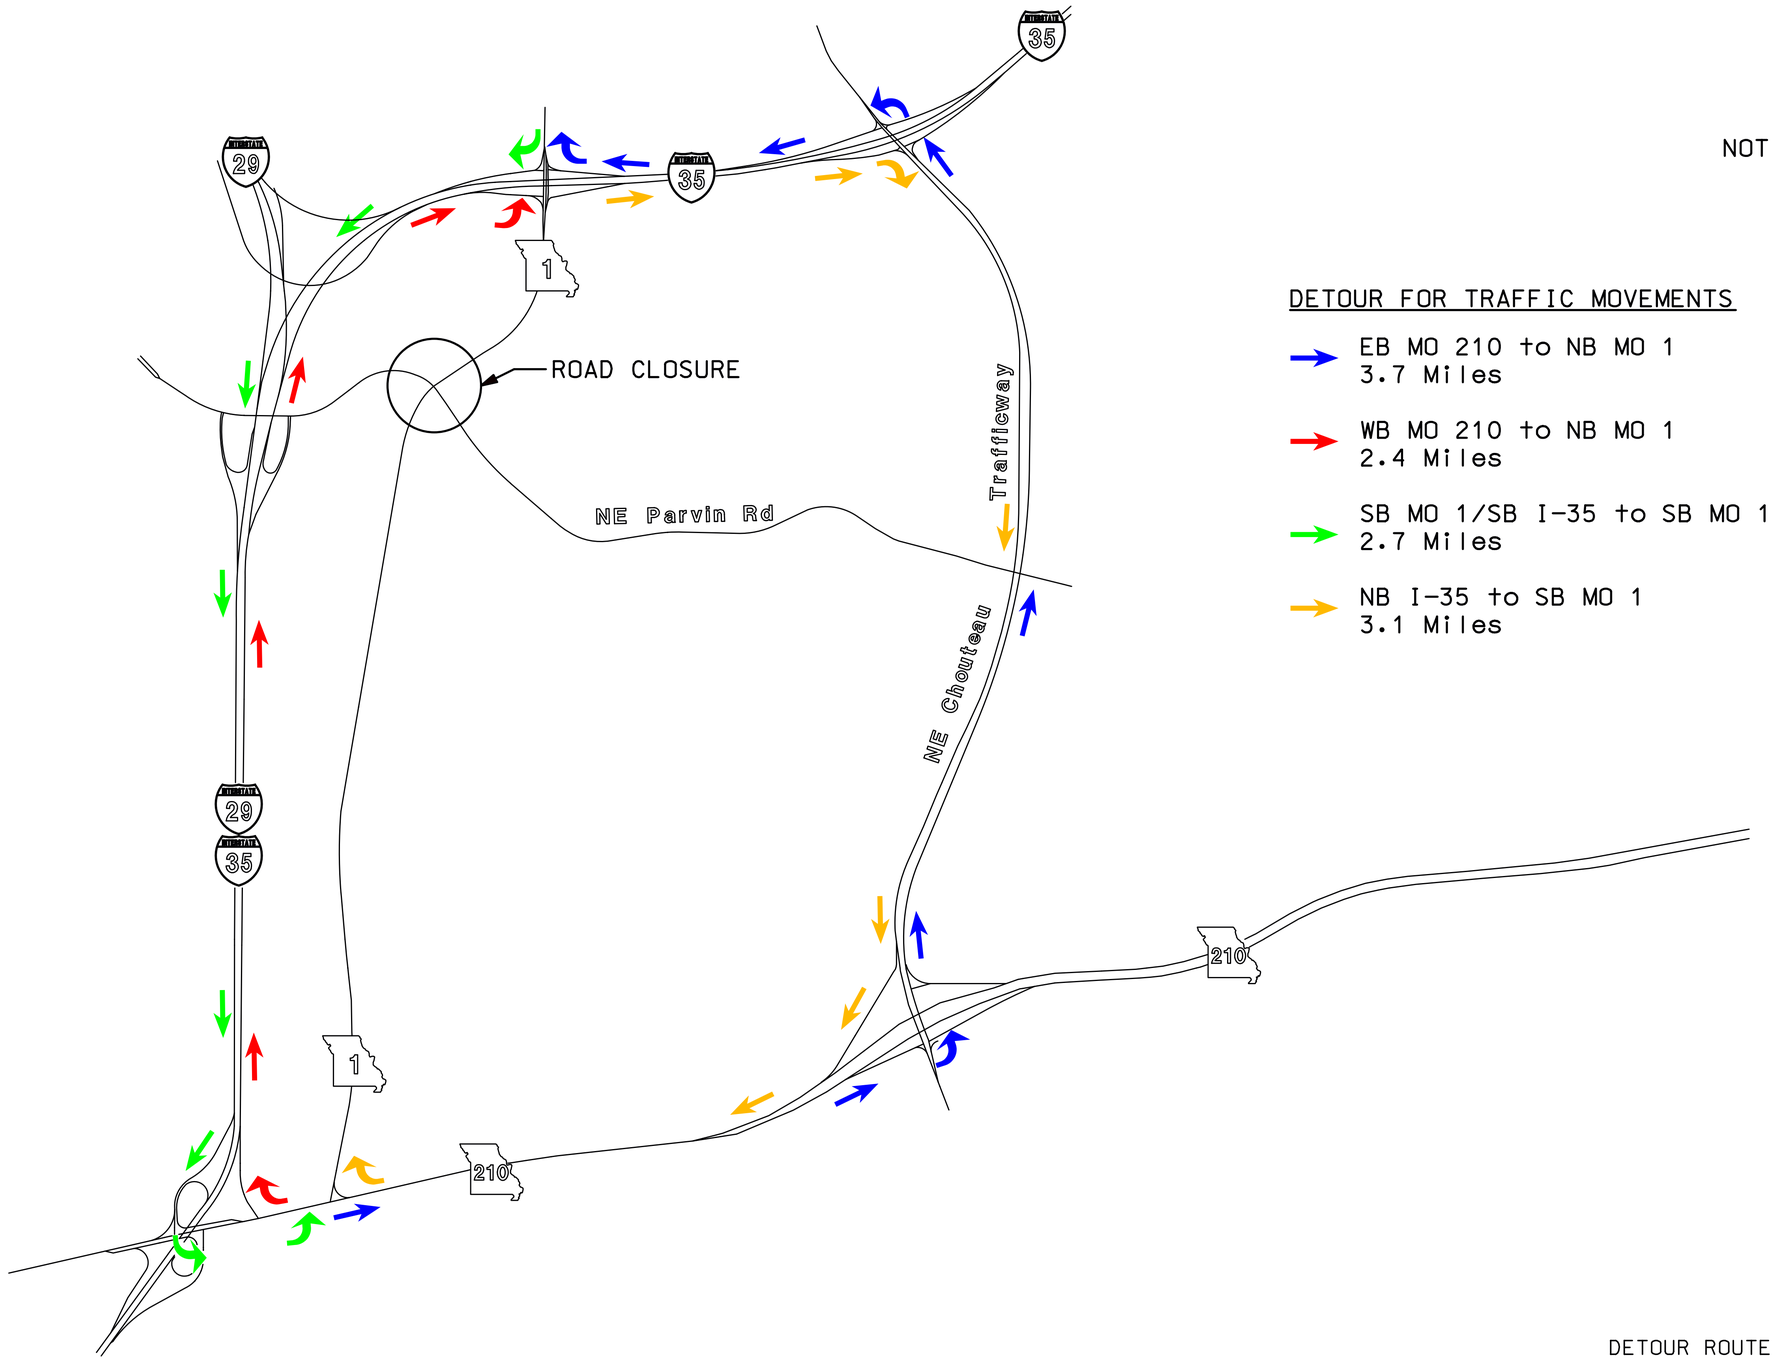

NOT TO SCALE

DETOUR FOR TRAFFIC MOVEMENTS

- EB MO 210 to NB MO 1
  3.7 Miles
- WB MO 210 to NB MO 1
  2.4 Miles
- SB MO 1/SB I-35 to SB MO 1
  2.7 Miles
- NB I-35 to SB MO 1
  3.1 Miles

DETOUR ROUTE SHEET
ROUTE 1
SHEET 1 OF 1

"THIS MEDIA SHOULD NOT BE CONSIDERED A CERTIFIED DOCUMENT."

DATE PREPARED	
5/3/2019	
ROUTE 1	STATE MO
DISTRICT KC	SHEET NO. 1
COUNTY CLAY	
JOB NO. J4S3205	
CONTRACT ID.	
PROJECT NO.	
BRIDGE NO.	

DATE	DESCRIPTION

MISSOURI HIGHWAYS AND TRANSPORTATION COMMISSION
105 WEST CAPITOL
JEFFERSON CITY, MO 65102
1-888-ASK-MODOT (1-888-275-6636)

CFS ENGINEERS
1421 E. 104th Street, Ste. 100 KCMO 64131
o: 816-333-4477 f: 816-333-6688
cfse.com

IF A SEAL IS PRESENT ON THIS SHEET IT HAS BEEN ELECTRONICALLY SEALED AND DATED.

G:\Team Drives\181061\CADD\xxx_TC_03_J4S3205_I750_Rte1.dgn

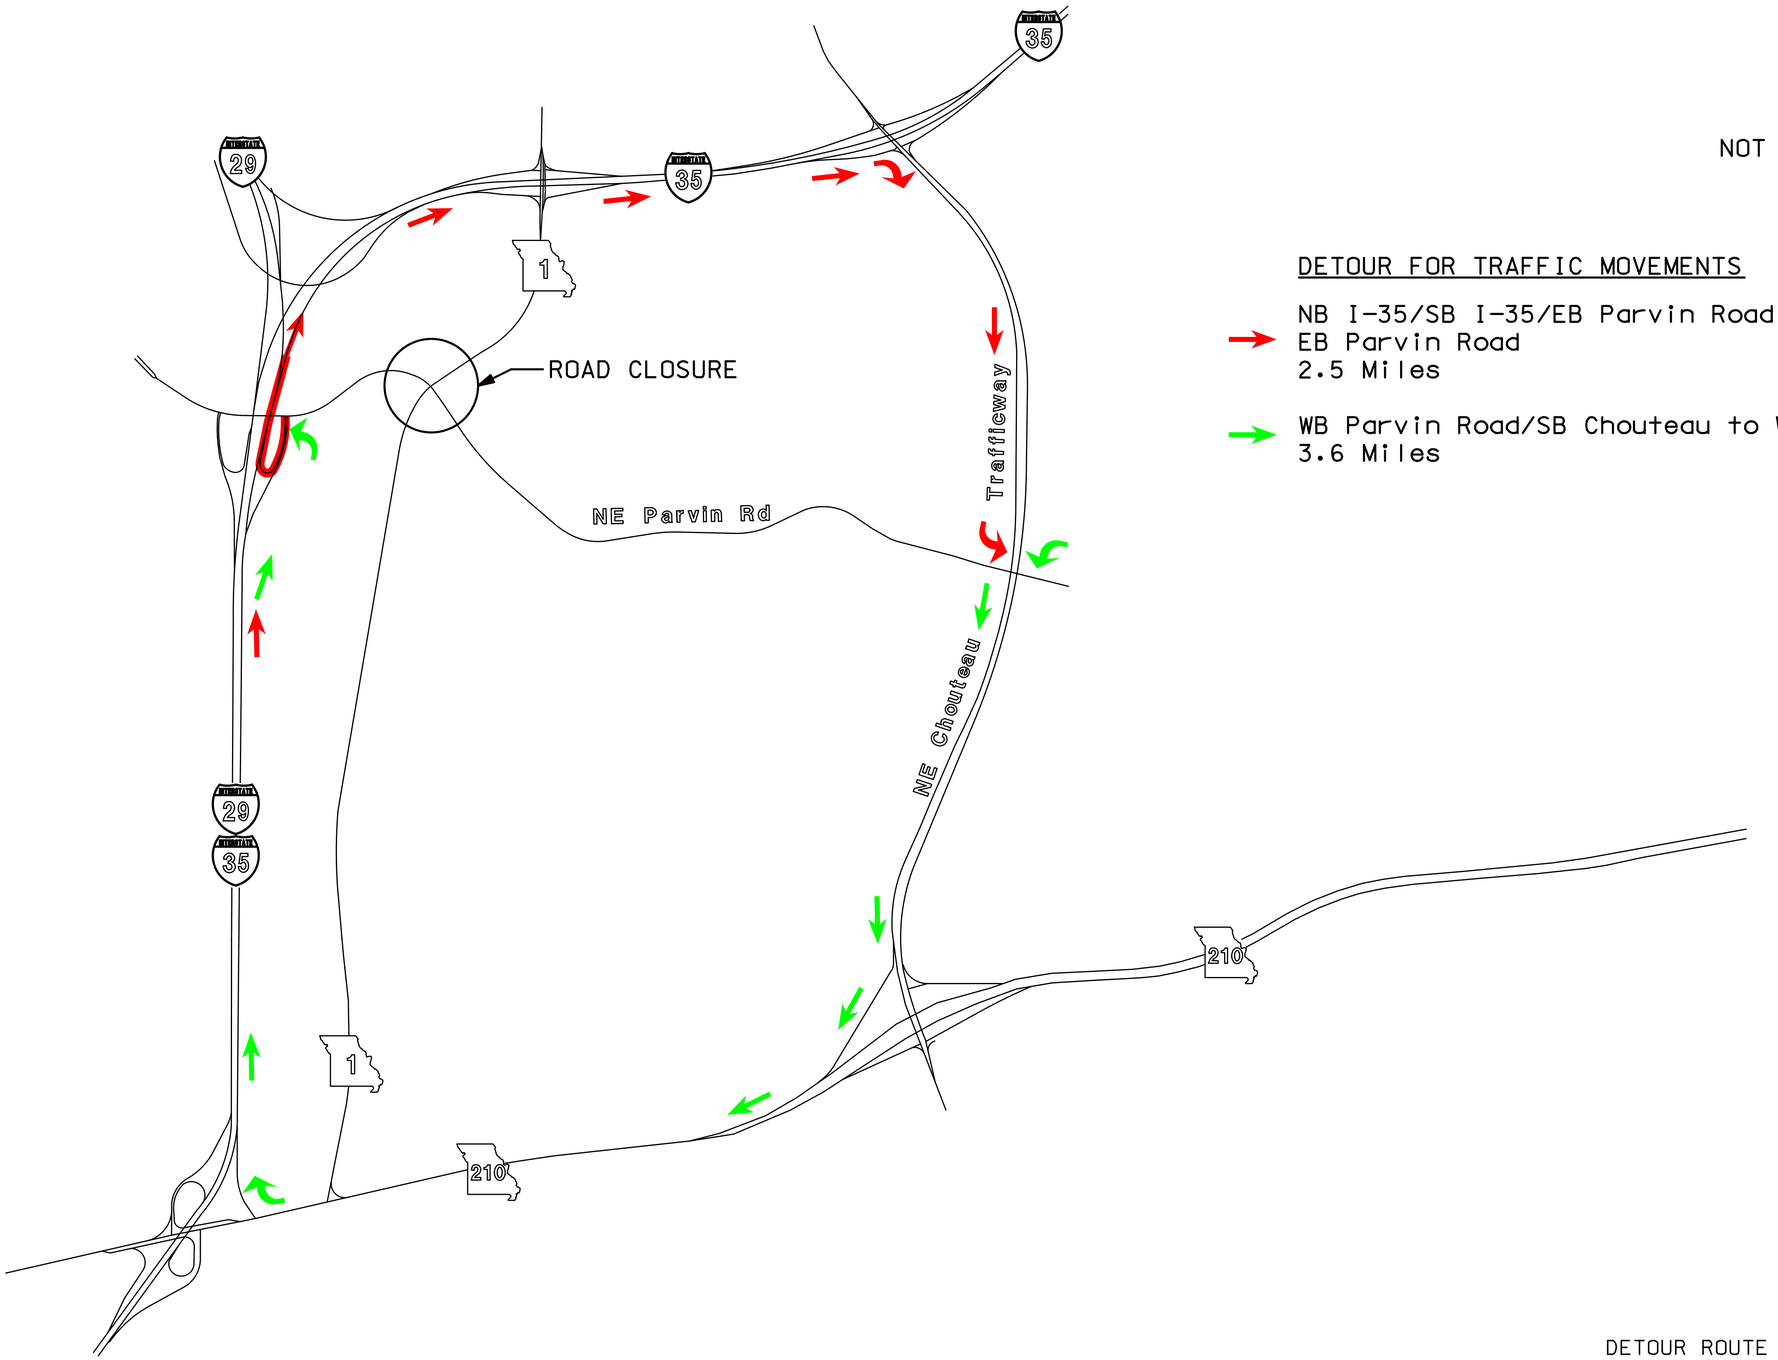

NOT TO SCALE

DETOUR FOR TRAFFIC MOVEMENTS

NB I-35/SB I-35/EB Parvin Road to EB Parvin Road
2.5 Miles

WB Parvin Road/SB Chouteau to WB Parvin Road
3.6 Miles

DETOUR ROUTE SHEET
PARVIN ROAD
SHEET 1 OF 1

"THIS MEDIA SHOULD NOT BE CONSIDERED A CERTIFIED DOCUMENT."

DATE PREPARED	5/3/2019
ROUTE	1
STATE	MO
DISTRICT	KC
SHEET NO.	2
COUNTY	CLAY
JOB NO.	J4S3205
CONTRACT ID.	
PROJECT NO.	
BRIDGE NO.	

DATE	DESCRIPTION

MISSOURI HIGHWAYS AND TRANSPORTATION COMMISSION
105 WEST CAPITOL
JEFFERSON CITY, MO 65102
1-888-ASK-MDOT (1-888-275-6636)

CFS ENGINEERS
1421 E. 104th Street, Ste. 100 KCMO 64131
o: 816-333-4477 f: 816-333-6688
cfse.com

IF A SEAL IS PRESENT ON THIS SHEET IT HAS BEEN ELECTRONICALLY SEALED AND DATED.

G:\Team Drives\181061\CADD\xxx_TC_03_J4S3205_I750_Rte1.dgn