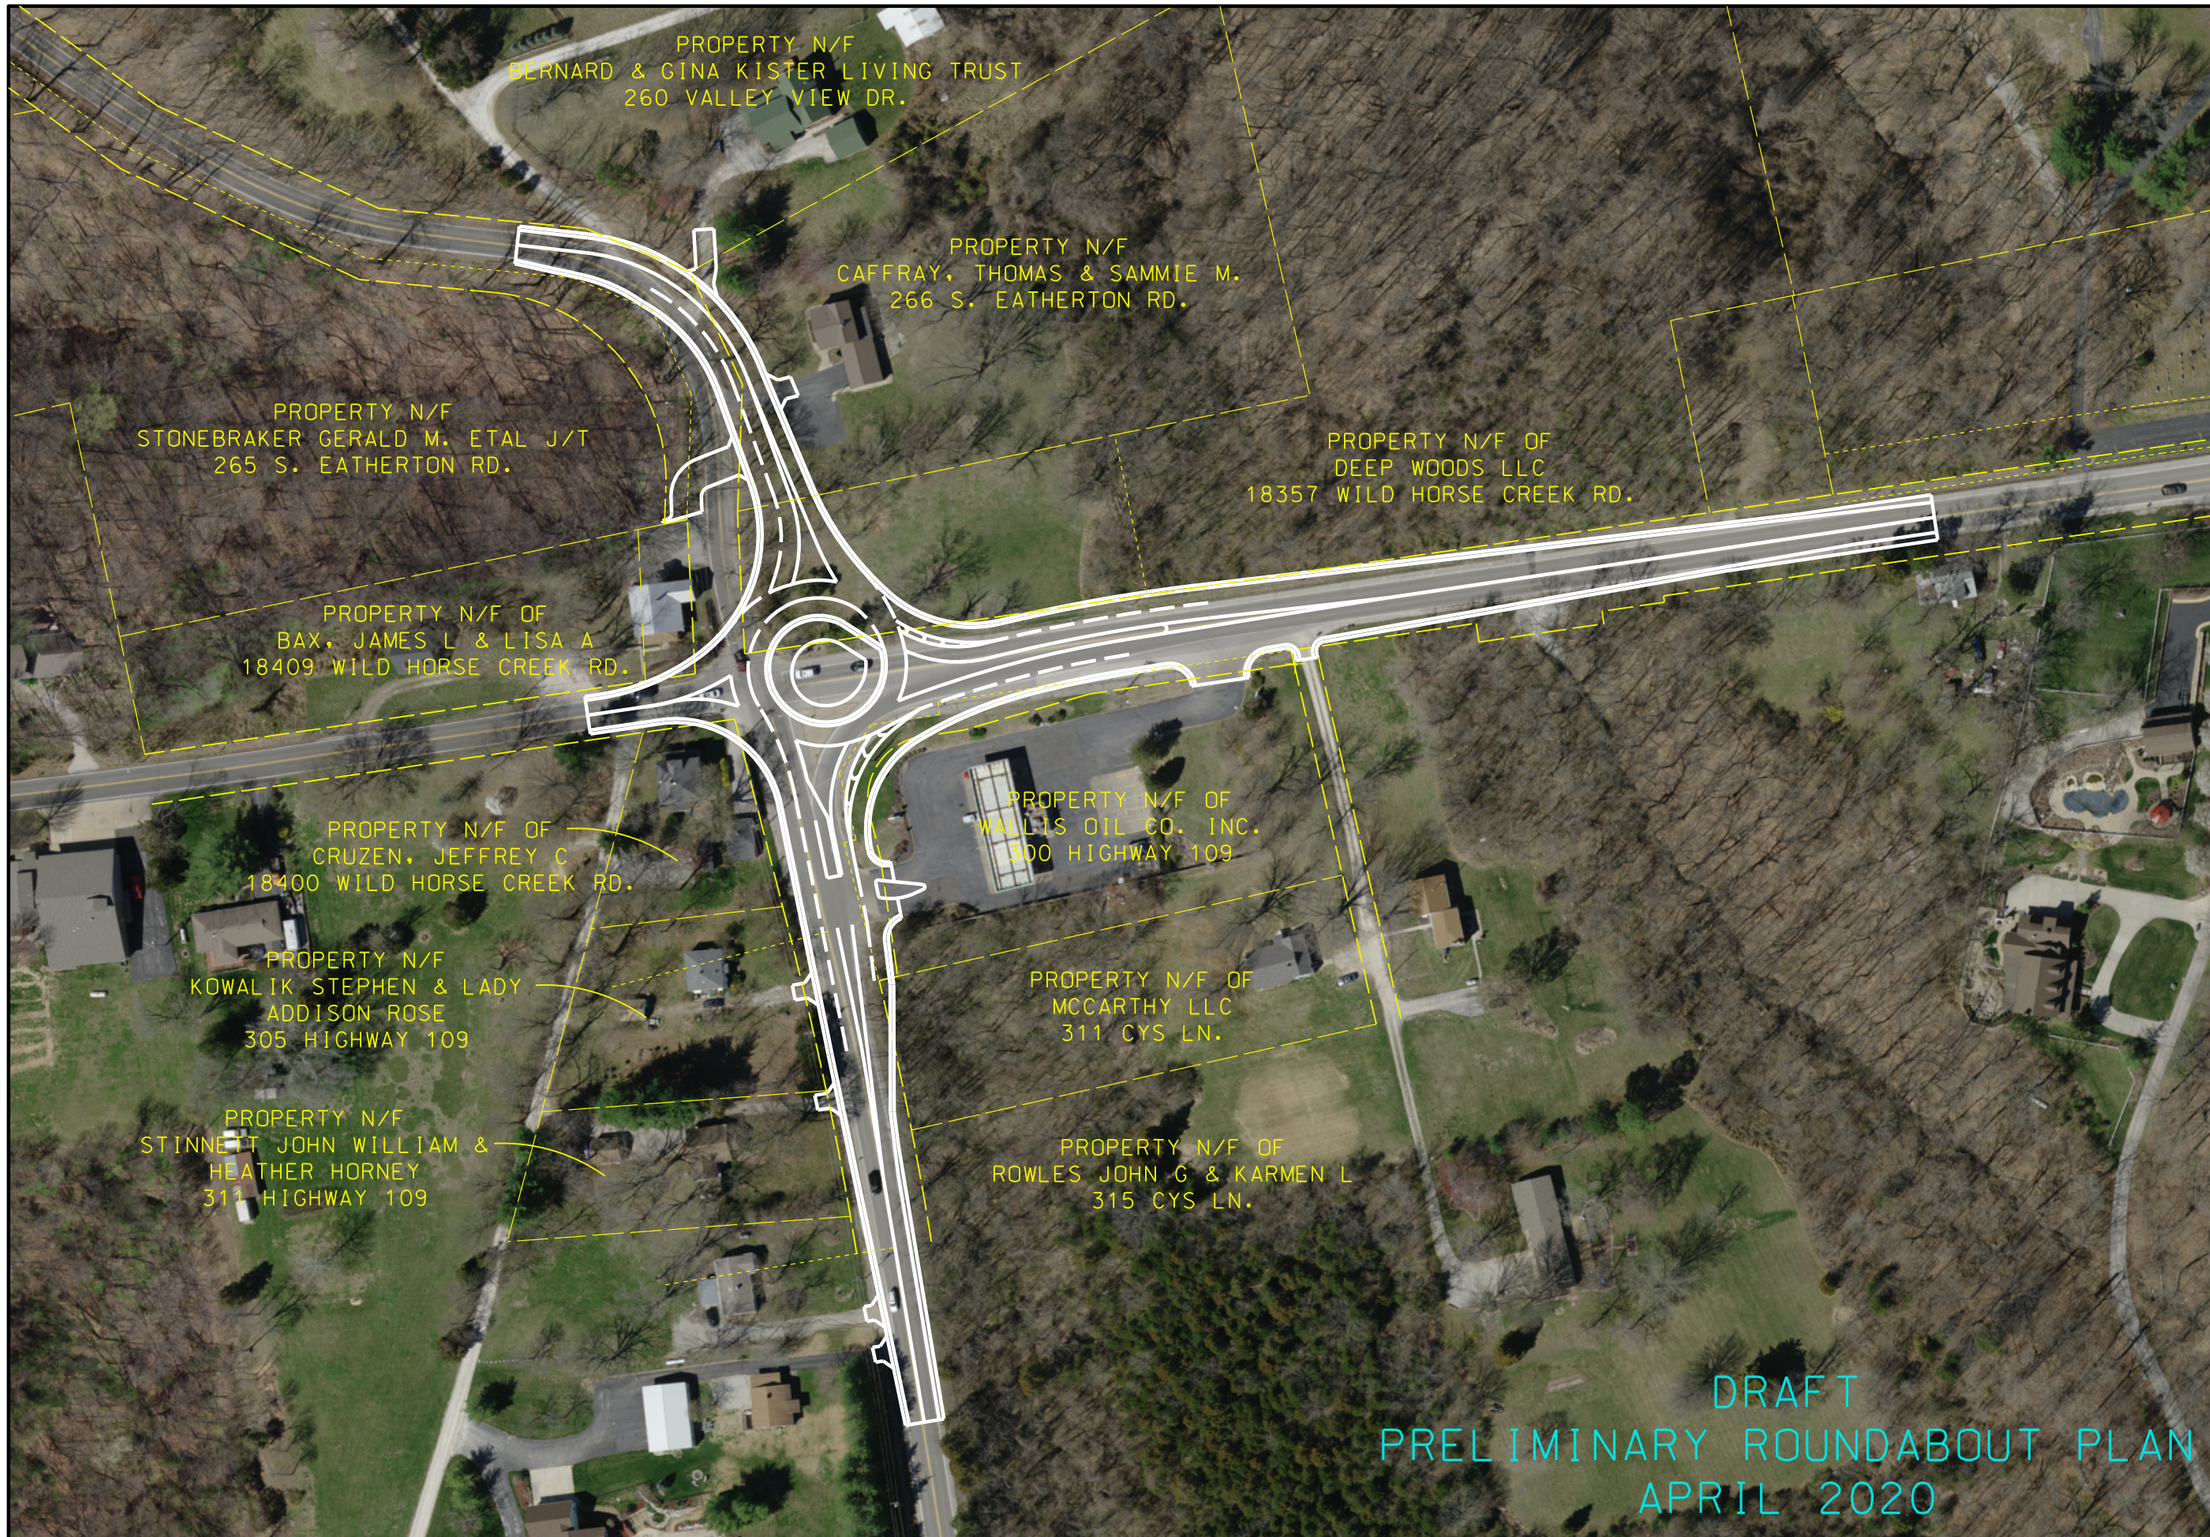

DATE PREPARED	04/10/20
ROUTE	CC
STATE	109
DISTRICT	SL
SHEET NO.	SL
COUNTY	ST. LOUIS
JOB NO.	J6S3351
CONTRACT ID.	
PROJECT NO.	
BRIDGE NO.	

DATE	DESCRIPTION

IF A SEAL IS PRESENT ON THIS SHEET IT HAS BEEN ELECTRONICALLY SEALED AND DATED.

MISSOURI HIGHWAYS AND TRANSPORTATION COMMISSION

105 WEST CAPITOL
JEFFERSON CITY, MO 65102
1-888-ASK-MODOT (1-888-275-6636)

HRGreen

CIVIL DESIGN, INC.

\\hrgreen.com\HRG\Data\2019\191467\CAD\Data\J6S3351_PrelimConcept_toMoDOT.dgn 9:36:18 AM 4/10/2020