I-49 Display

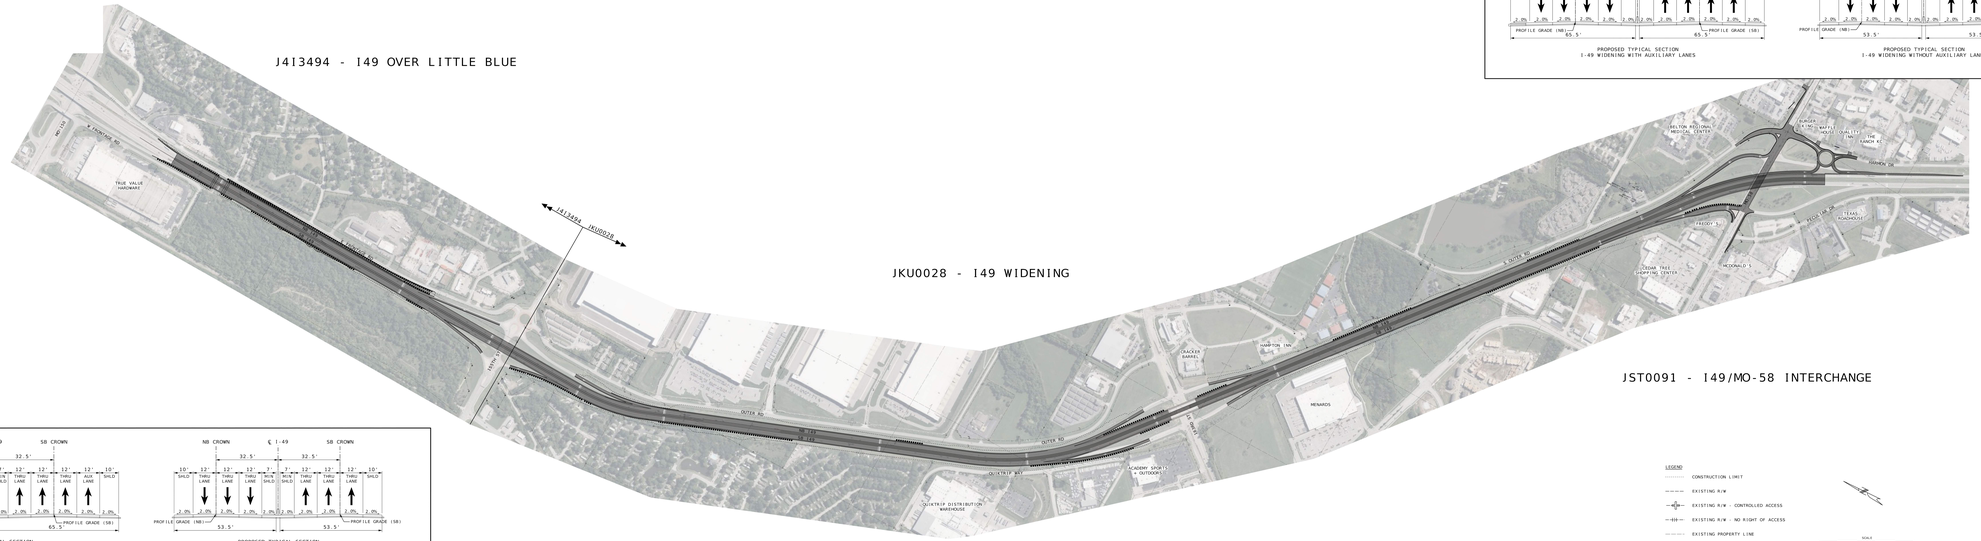

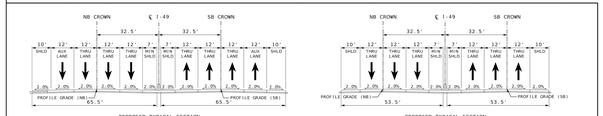

PROPOSED TYPICAL SECTION
I-49 WIDENING WITH AUXILIARY LANES

PROPOSED TYPICAL SECTION
I-49 WIDENING WITHOUT AUXILIARY LANES

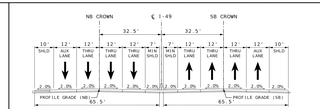

PROPOSED TYPICAL SECTION
I-49 WIDENING WITH AUXILIARY LANES

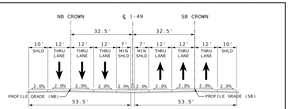

PROPOSED TYPICAL SECTION
I-49 WIDENING WITHOUT AUXILIARY LANES

EXHIBIT
I-49 WIDENING IMPACTS