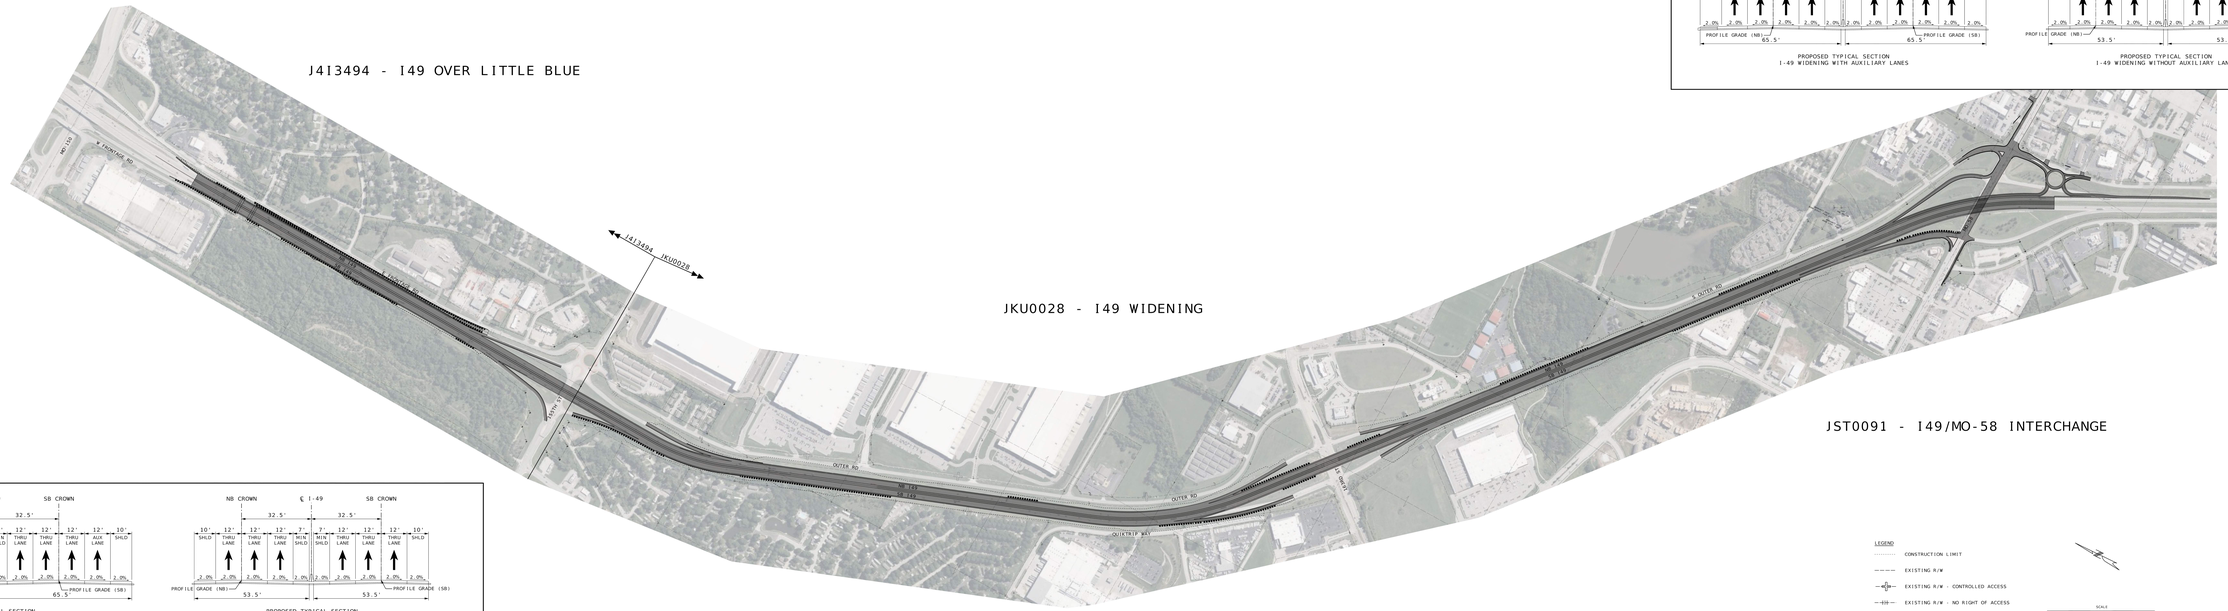

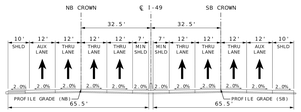

PROPOSED TYPICAL SECTION
I-49 WIDENING WITH AUXILIARY LANES

PROPOSED TYPICAL SECTION
I-49 WIDENING WITHOUT AUXILIARY LANES

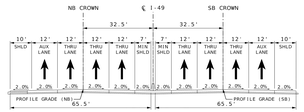

PROPOSED TYPICAL SECTION
I-49 WIDENING WITH AUXILIARY LANES

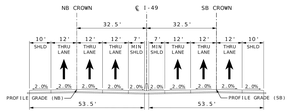

PROPOSED TYPICAL SECTION
I-49 WIDENING WITHOUT AUXILIARY LANES

LEGEND

- CONSTRUCTION LIMIT
- EXISTING R/W
- EXISTING R/W - CONTROLLED ACCESS
- EXISTING R/W - NO RIGHT OF ACCESS
- EXISTING PROPERTY LINE

SCALE
0 250 500 750 1000

EXHIBIT
I49 WIDENING IMPACTS