
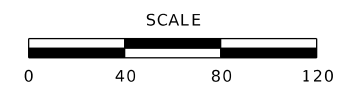


0


5

10


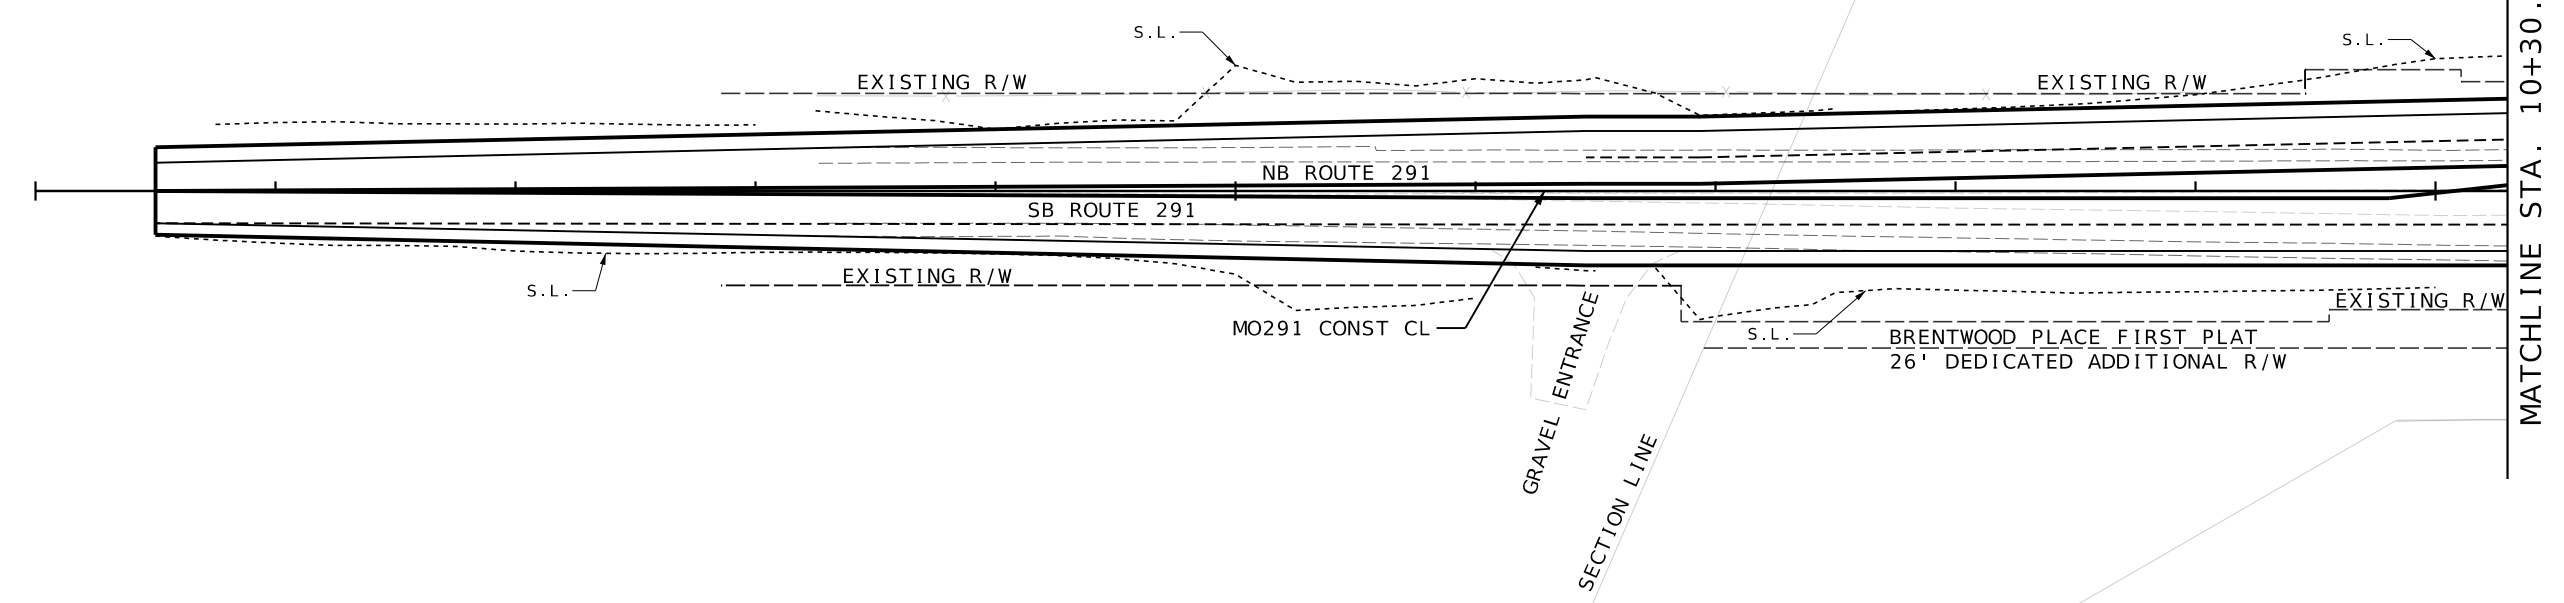


PLAN SHEET
SHEET 1 OF 6

DATE PREPARED 9/10/2026	
ROUTE 291	STATE MO
DISTRICT KC	SHEET NO. 4
COUNTY CLAY	
JOB NO. JKU0117	
CONTRACT ID.	
PROJECT NO.	
BRIDGE NO.	
DATE	DESCRIPTION
MISSOURI HIGHWAYS AND TRANSPORTATION COMMISSION	
	
105 WEST CAPITOL JEFFERSON CITY, MO 65102 1-888-ASK-MODOT (1-888-273-6636)	

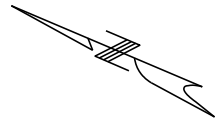

SECTION LINE

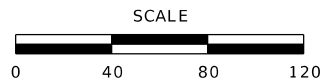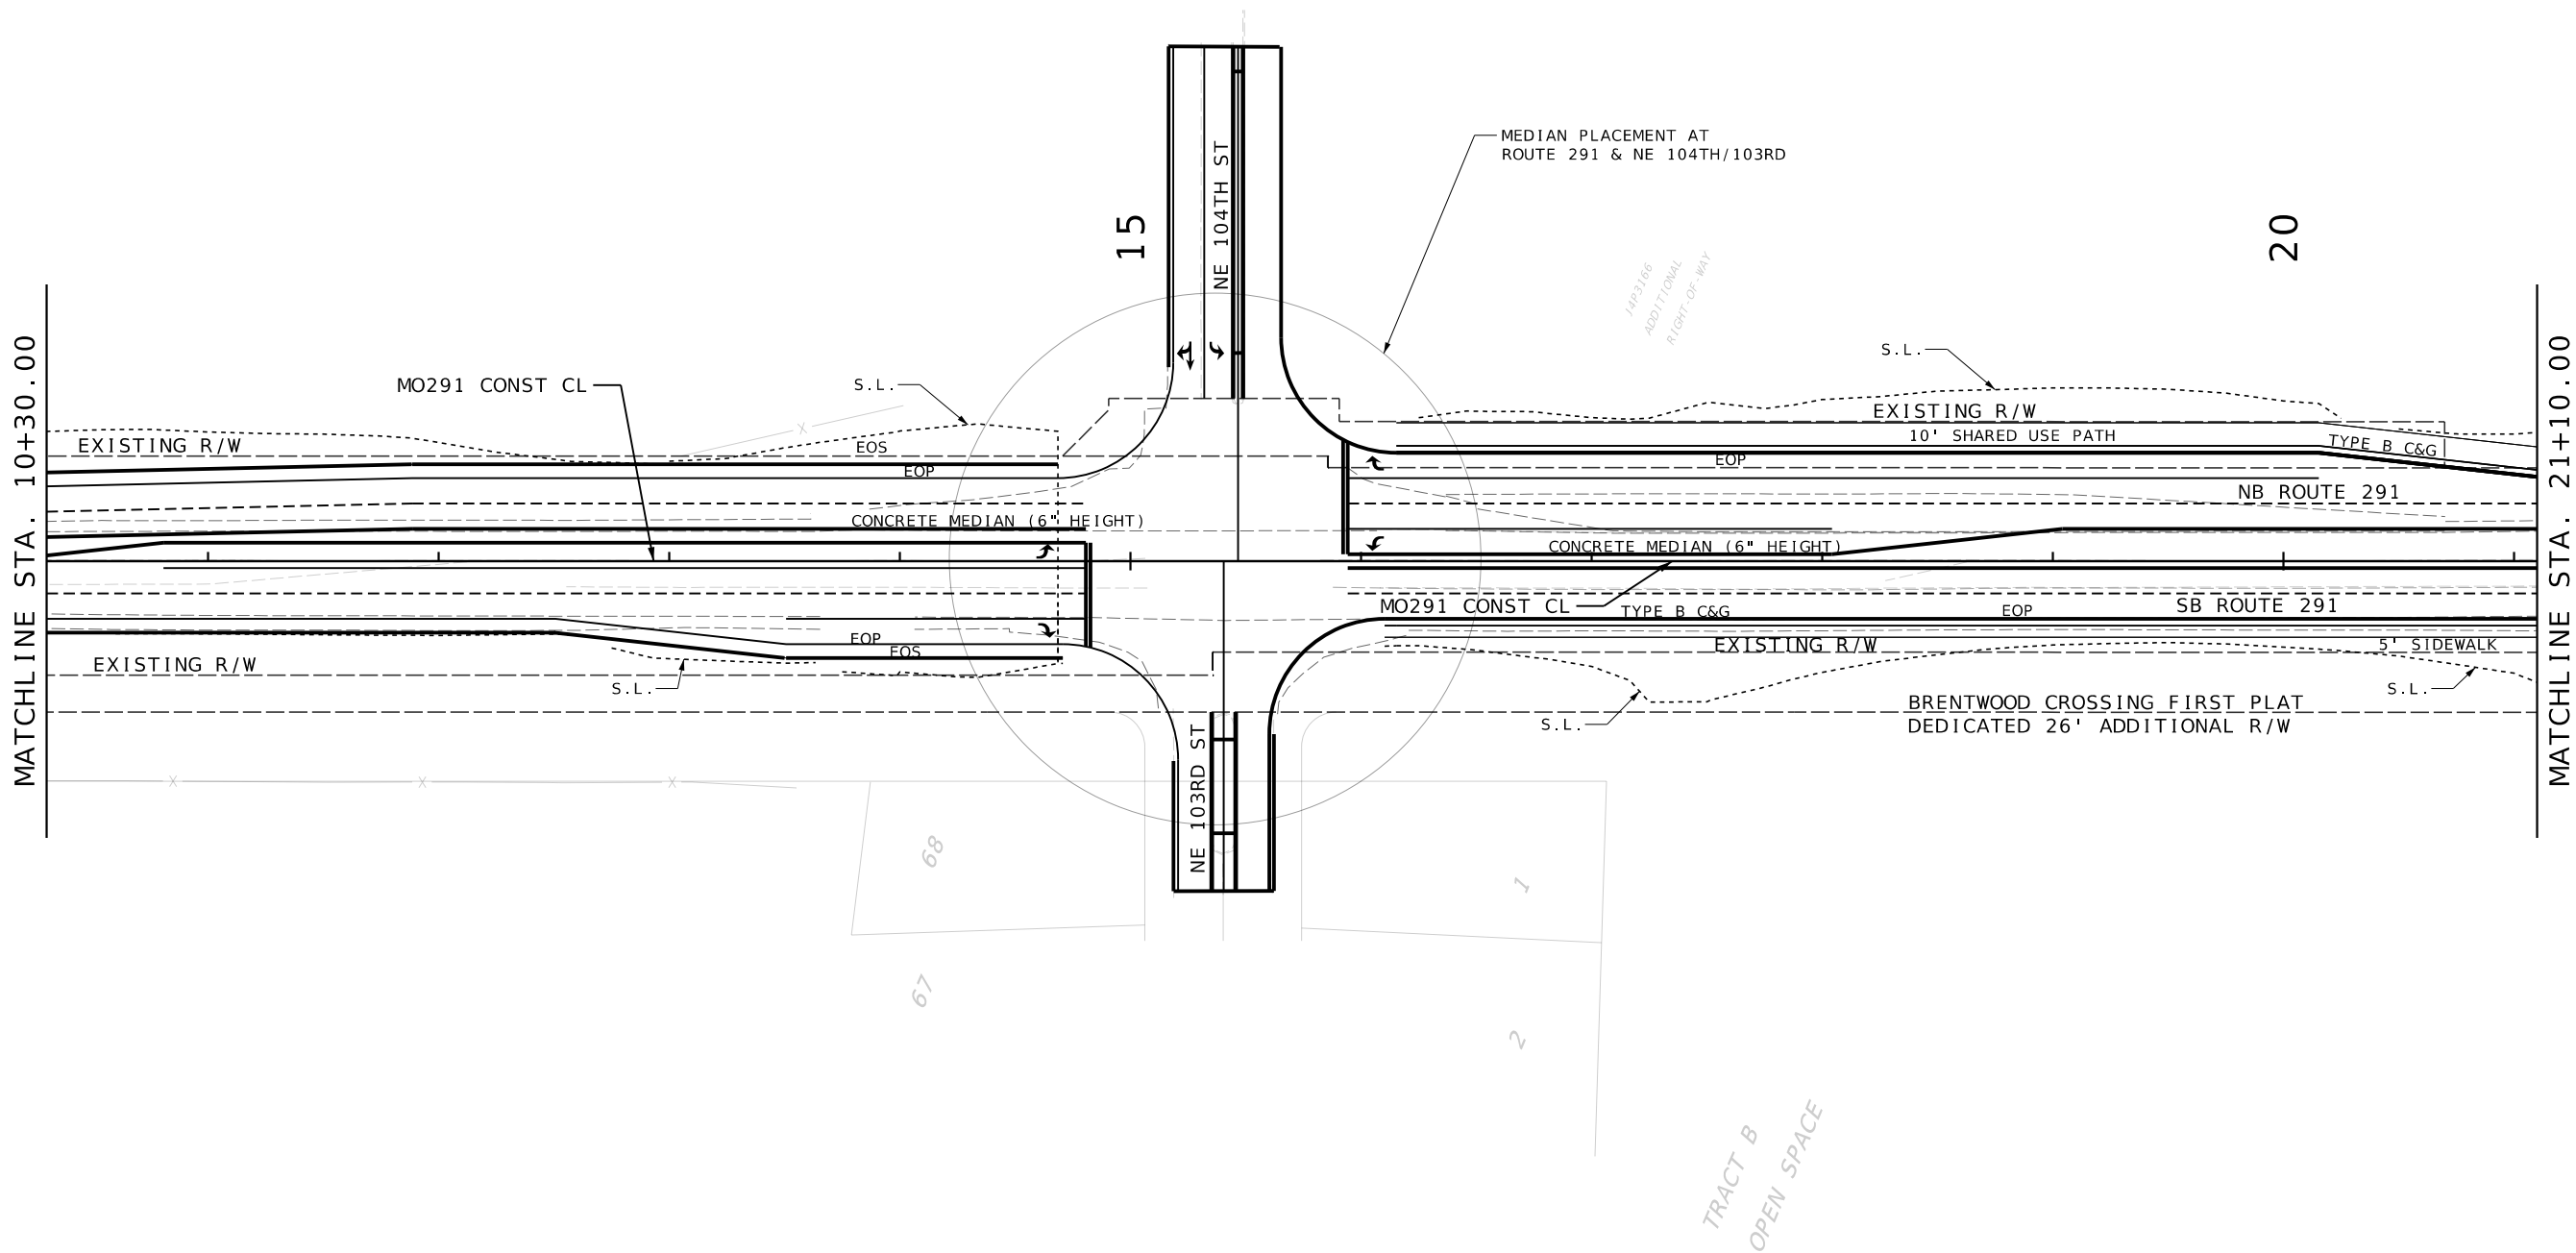

PLAN SHEET
SHEET 2 OF 6

DATE PREPARED 9/14/2026	
ROUTE 291	STATE MO
DISTRICT KC	SHEET NO. 5
COUNTY CLAY	
JOB NO. JKU0117	
CONTRACT ID.	


PROJECT NO.
BRIDGE NO.

DESCRIPTION	DATE

MISSOURI HIGHWAYS AND TRANSPORTATION
COMMISSION




105 WEST CAPITOL
JEFFERSON CITY, MO 65102
1-888-ASK-MODOT (1-888-273-6636)

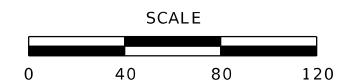

DATE PREPARED	
9/10/2026	
ROUTE	STATE
291	MO
DISTRICT	SHEET NO.
KC	6
COUNTY	
CLAY	
JOB NO.	
JKU0117	
CONTRACT ID.	
PROJECT NO.	
BRIDGE NO.	

[illegible]MISSOURI HIGHWAYS AND TRANSPORTATION
COMMISSION

105 WEST CAPITOL
JEFFERSON CITY, MO 65102
1-888-ASK-MODOT (1-888-275-6636)

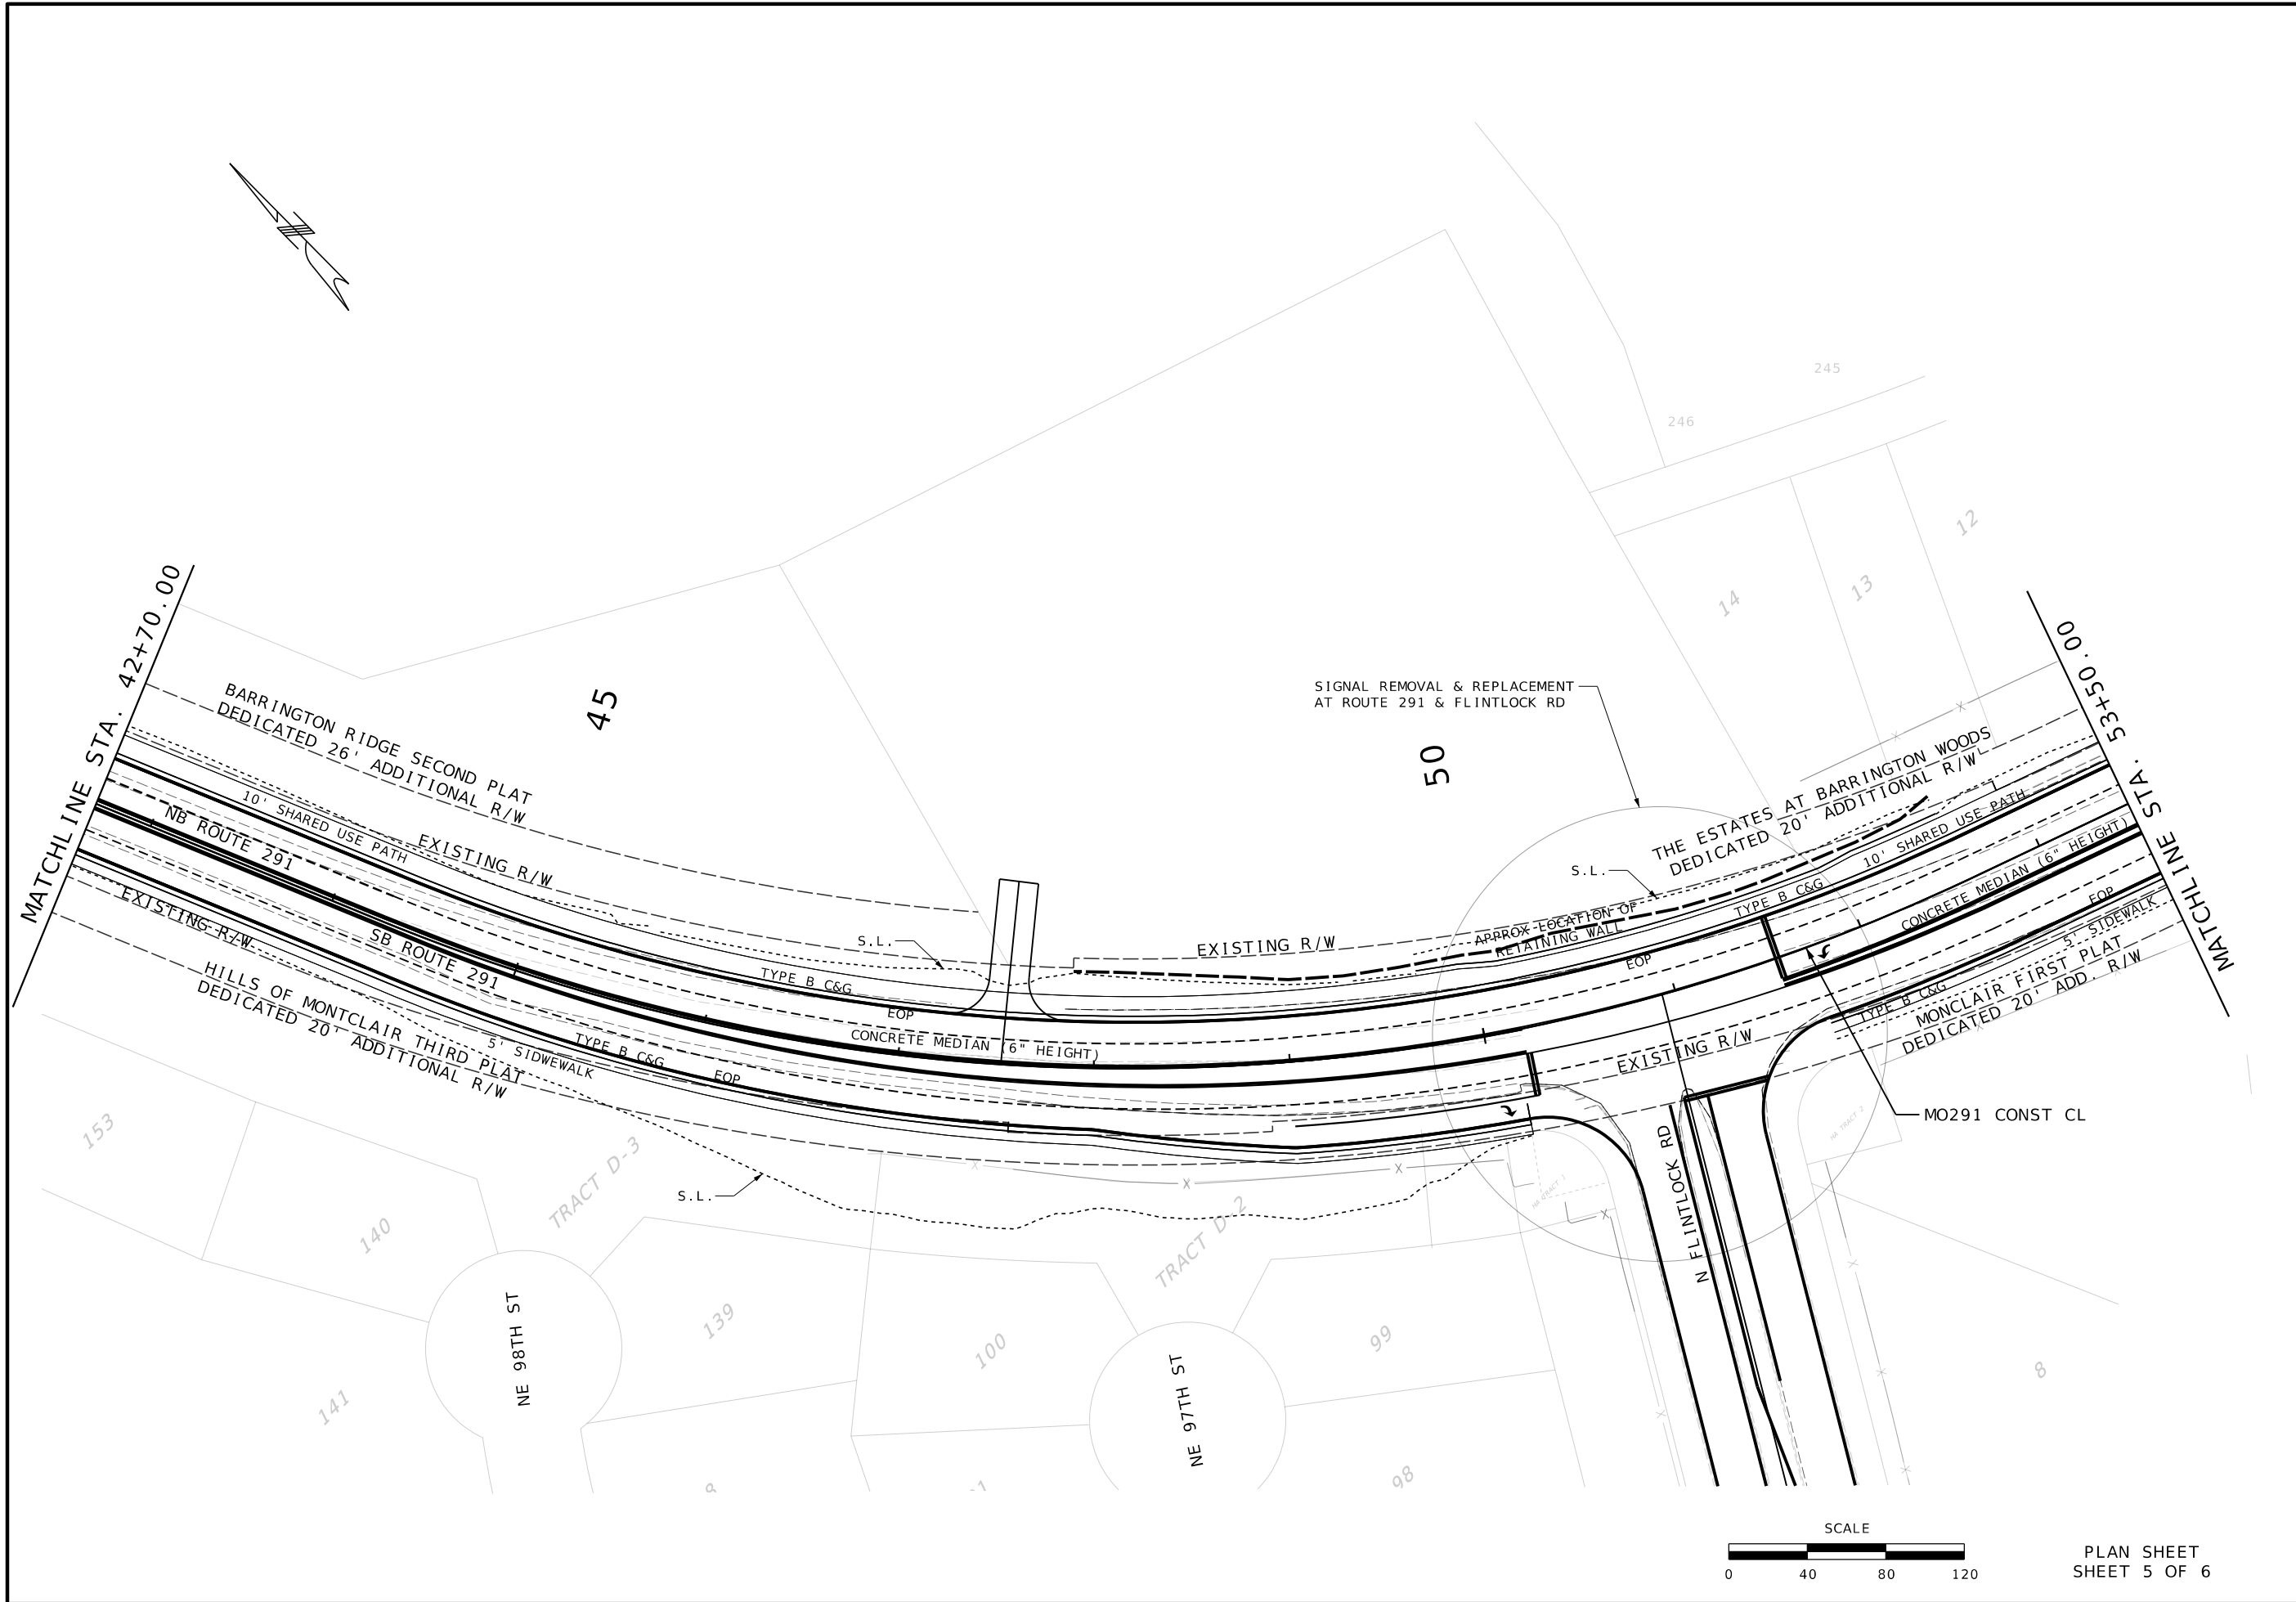

DATE PREPARED 9/14/2026	
ROUTE 291	STATE MO
DISTRICT KC	SHEET NO. 8
COUNTY CLAY	
JOB NO. JKU0117	
CONTRACT ID.	
PROJECT NO.	
BRIDGE NO.	
DESCRIPTION	DATE
MISSOURI HIGHWAYS AND TRANSPORTATION COMMISSION	 105 WEST CAPITOL JEFFERSON CITY, MO 65102 1-888-ASK-MODOT (1-888-273-6636)

