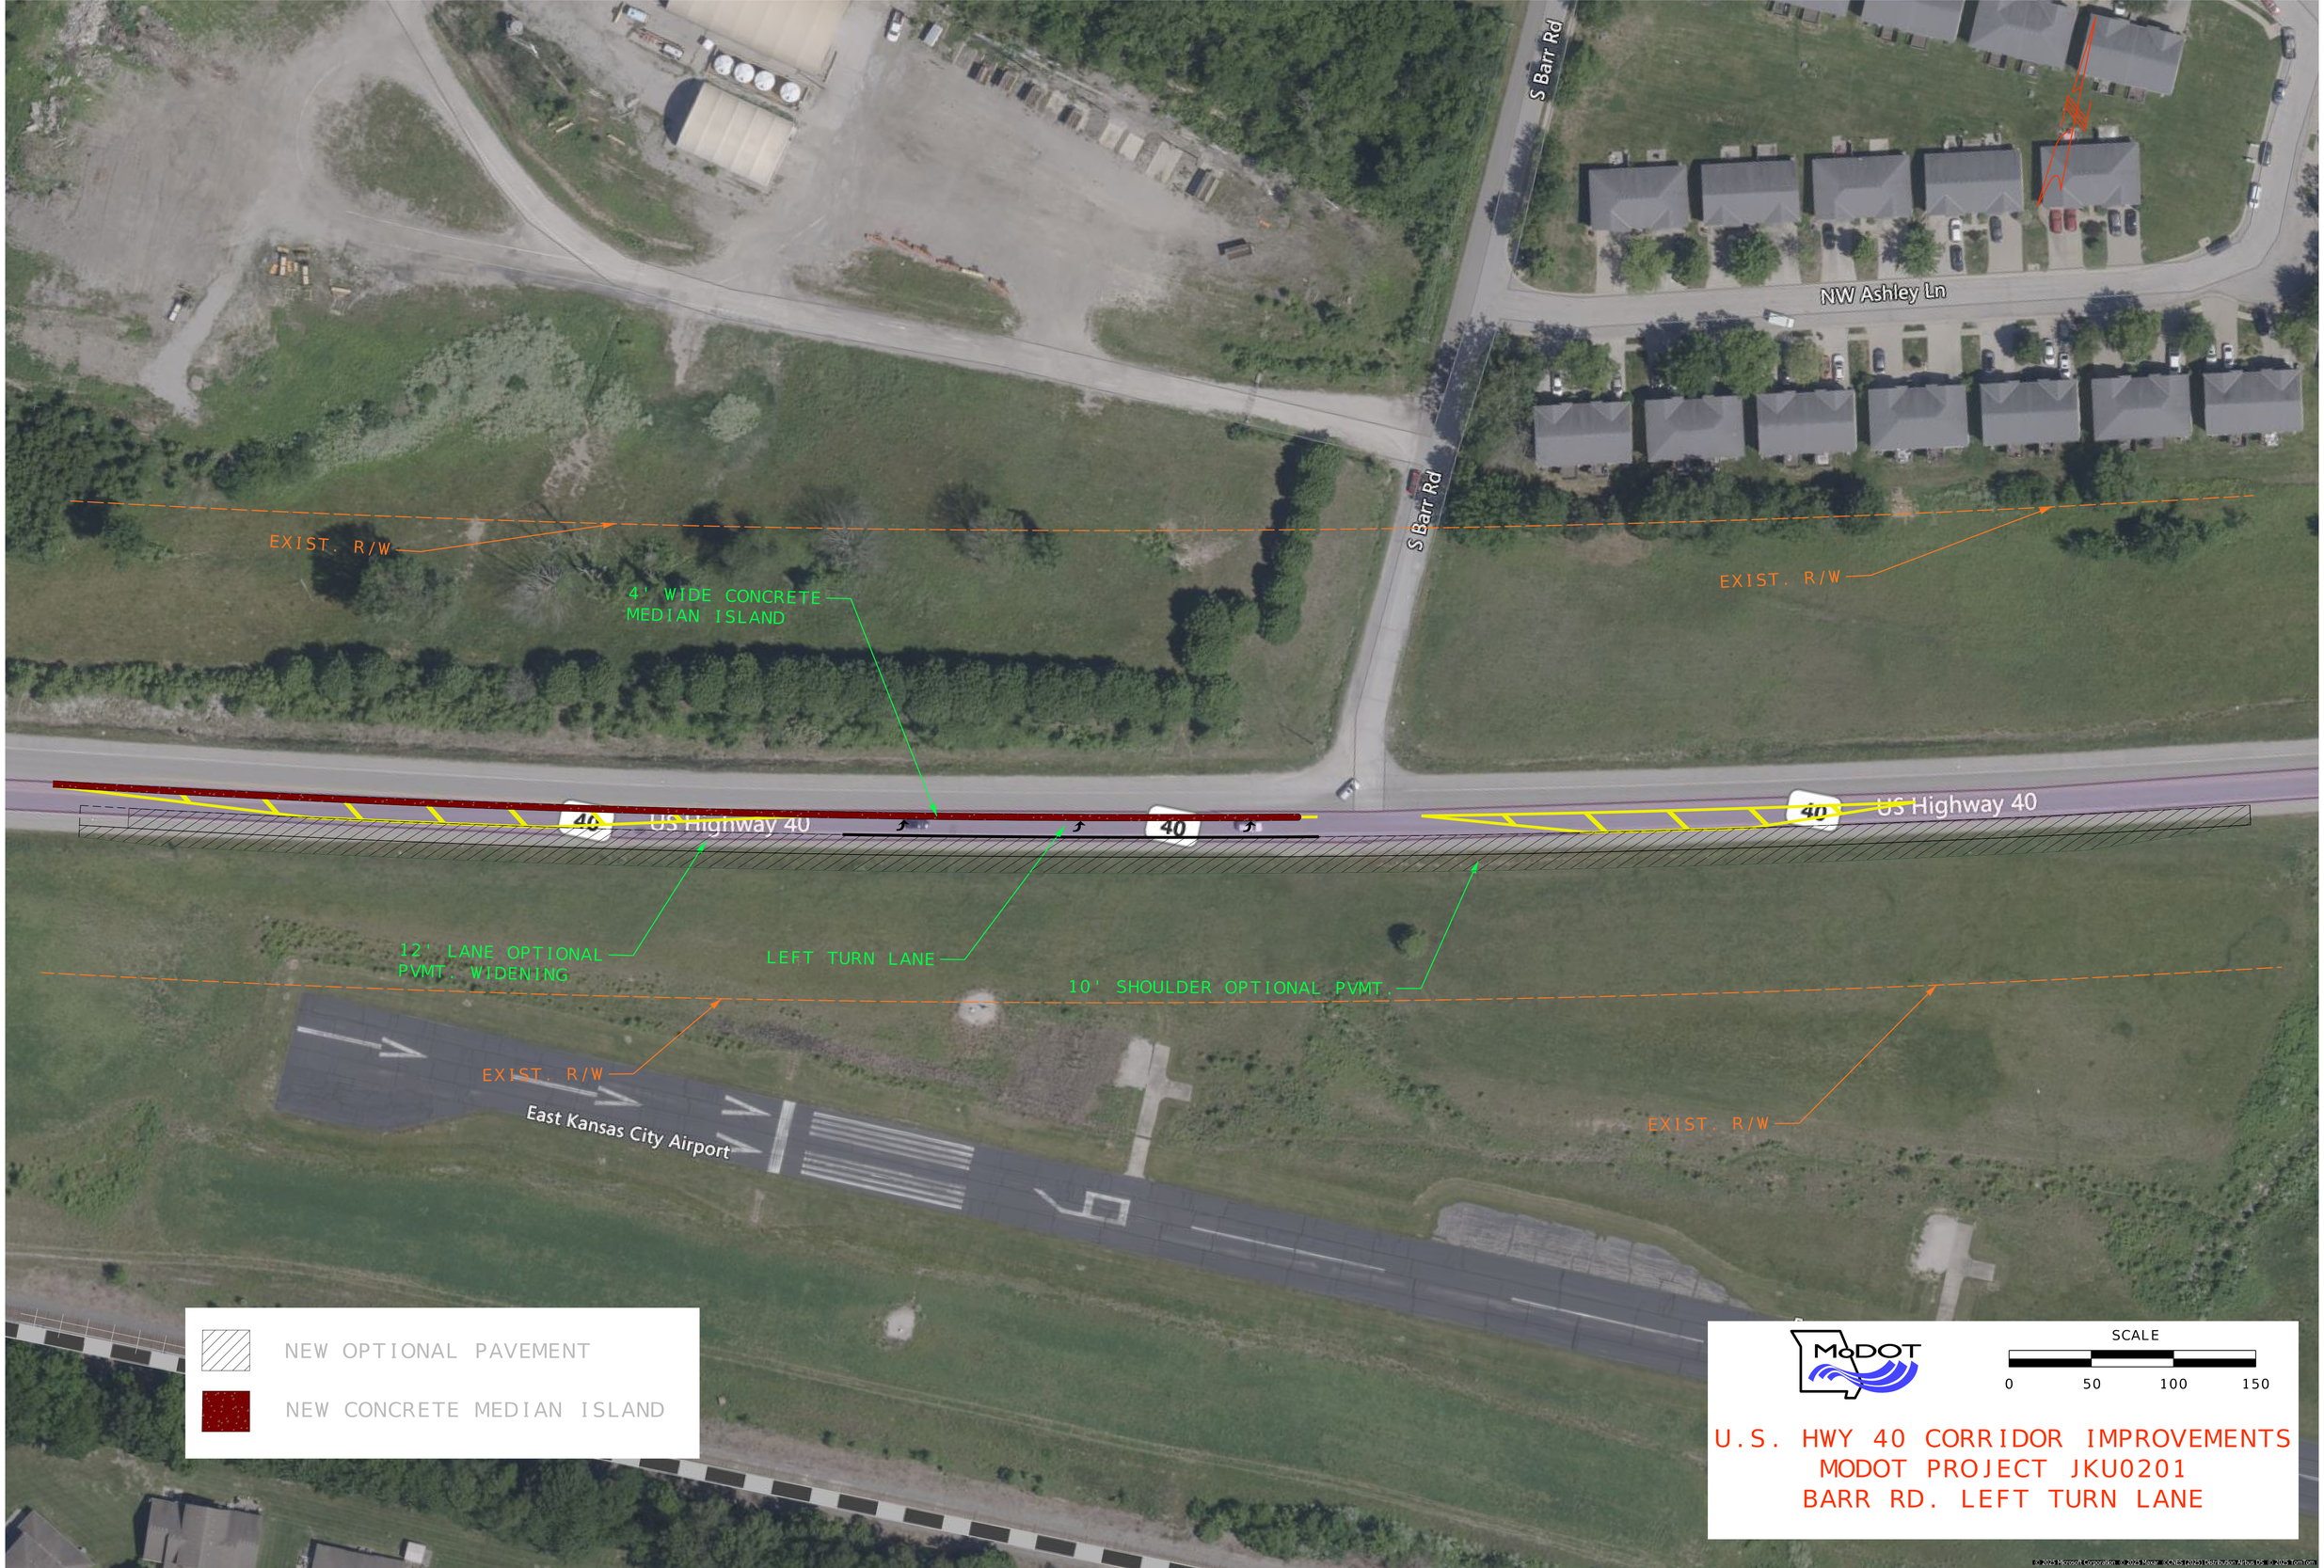
S Barr Rd
NW Ashley Ln
S Barr Rd
EXIST. R/W
4' WIDE CONCRETE
MEDIAN ISLAND
EXIST. R/W
40
US Highway 40
40
40
US Highway 40
12' LANE OPTIONAL
PVMT. WIDENING
LEFT TURN LANE
10' SHOULDER OPTIONAL PVMT.
EXIST. R/W
East Kansas City Airport
EXIST. R/W
NEW OPTIONAL PAVEMENT
NEW CONCRETE MEDIAN ISLAND
MoDOT
SCALE
0
50
100
150
U.S. HWY 40 CORRIDOR IMPROVEMENTS
MODOT PROJECT JKU0201
BARR RD. LEFT TURN LANE