US 69 BRIDGE REPLACEMENT
PROFILE LAYOUT

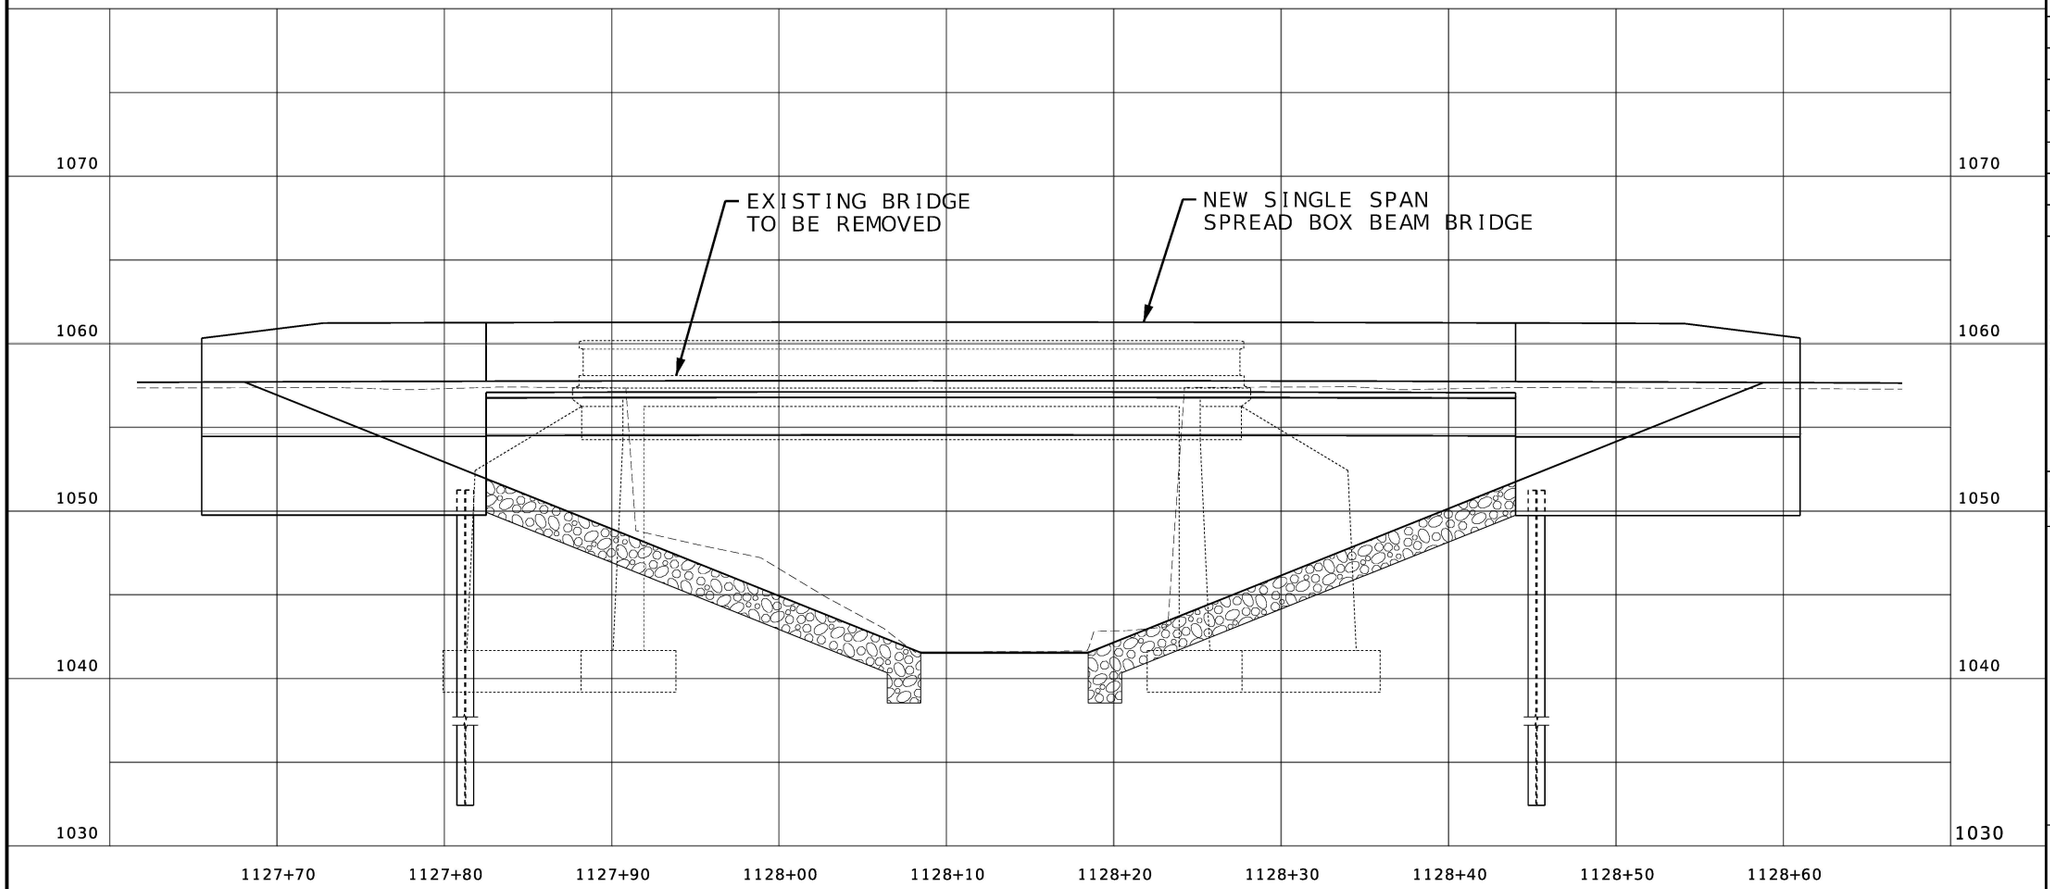

DATE PREPARED	3/30/2026
ROUTE	69
STATE	MO
DISTRICT	BR
SHEET NO.	
COUNTY	HARRISON
JOB NO.	JNW0057
PROJECT NO.	
BRIDGE NO.	A9736

DATE	DESCRIPTION

MISSOURI HIGHWAYS AND TRANSPORTATION COMMISSION
105 WEST CAPITOL
JEFFERSON CITY, MO 65102
1-888-ASK-MODOT (1-888-275-6636)

IOWA DOT

olsson
1301 BURLINGTON ST., STE. 100
NORTH KANSAS CITY, MO 64116
PHONE: 816.361.1177
CERT. OF AUTHORITY NO. 001592

IF A SEAL IS PRESENT ON THIS SHEET IT HAS BEEN ELECTRONICALLY SEALED AND DATED.

\\oa.ad.oaconsulting.com\fnts-ns1\projects\2025\01001-01500\025-01083\40-Design\Microstation\JNW0057\plan_sheets\16 Bridge Sheets\PRELIM\B_JNW0057_PROFILE EXHIBIT.dgn 8:56:56 AM