US 69 BRIDGE REPLACEMENT PROJECT LAYOUT

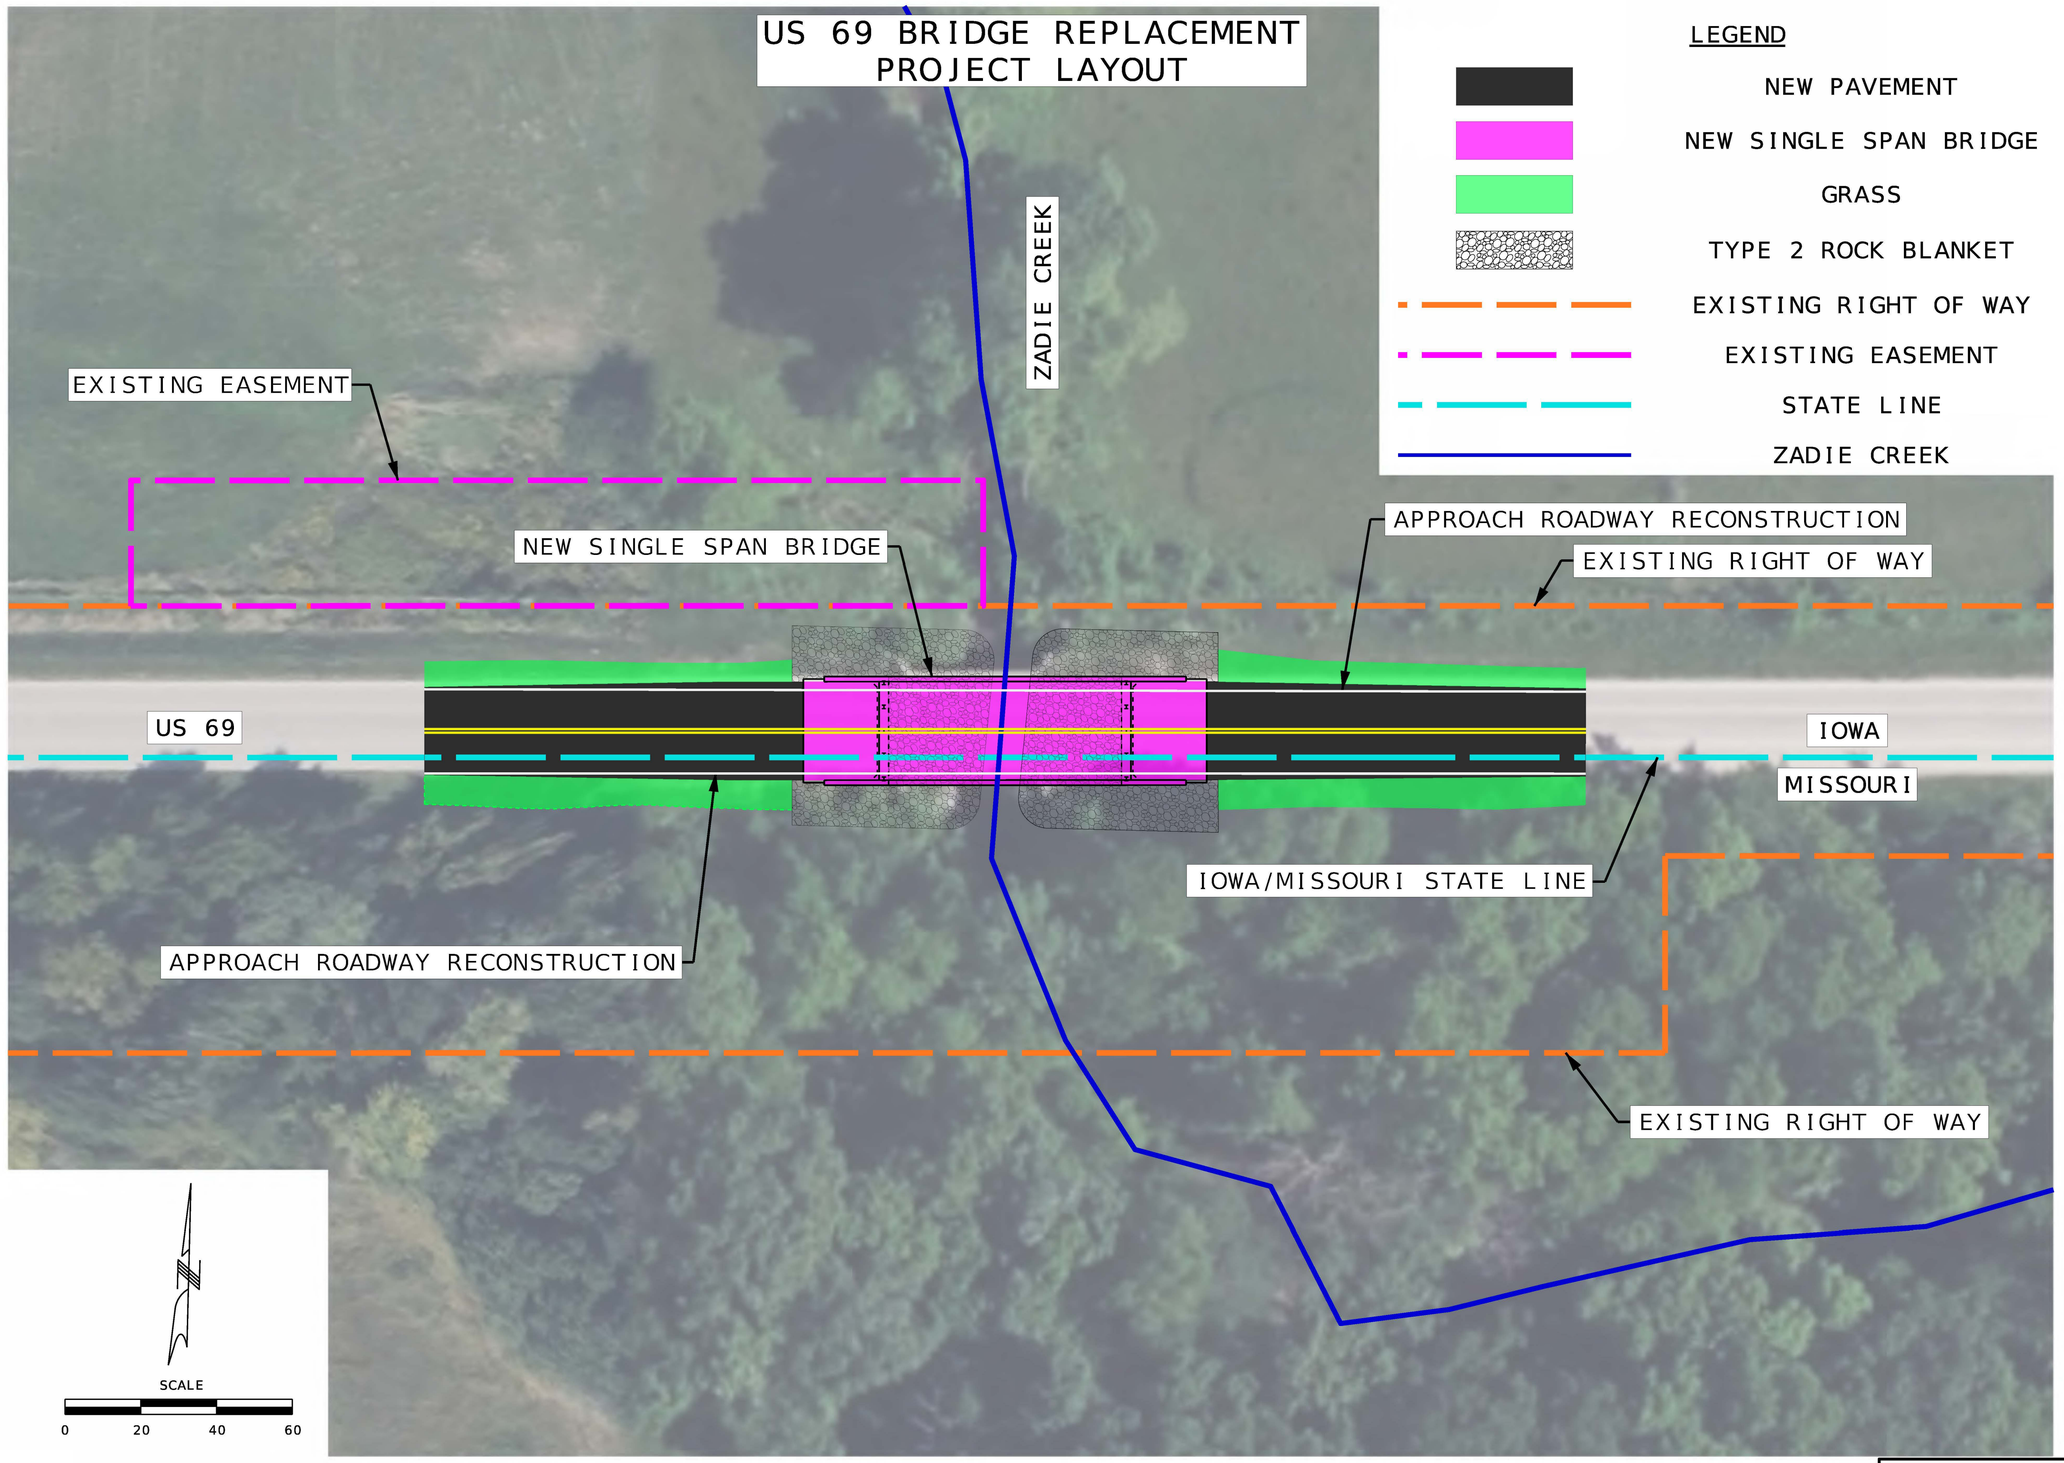

LEGEND

- NEW PAVEMENT
- NEW SINGLE SPAN BRIDGE
- GRASS
- TYPE 2 ROCK BLANKET
- EXISTING RIGHT OF WAY
- EXISTING EASEMENT
- STATE LINE
- ZADIE CREEK

US 69 OVER ZADIE CREEK
BRIDGE RECONSTRUCTION

DATE PREPARED	3/18/2026
ROUTE	69
STATE	MO
DISTRICT	NW
SHEET NO.	1
COUNTY	HARRISON
JOB NO.	JNW0057
CONTRACT ID.	
PROJECT NO.	
BRIDGE NO.	A9736

DESCRIPTION

DATE

MISSOURI HIGHWAYS AND TRANSPORTATION COMMISSION

105 WEST CAPITOL
JEFFERSON CITY, MO 65102
1-888-ASK-MODOT (1-888-275-6636)

olsson

1301 BURLINGTON STREET, STE. 100
NORTH KANSAS CITY, MO 64116
PHONE: 816.361.1177
CERTIFICATE OF AUTHORITY NO. 001592

IF A SEAL IS PRESENT ON THIS SHEET IT HAS BEEN ELECTRONICALLY SEALED AND DATED.

F:\2025\01001-01500\025-01083\40-Design\Microstation\JNW0057\plan_sheets\19 Displays\Public Meeting Exhibit_JNW0057.dgn 2:42:42 PM 3/18/2026