MATCHLINE TO BOTTOM RIGHT OF MAP 1 OF 2

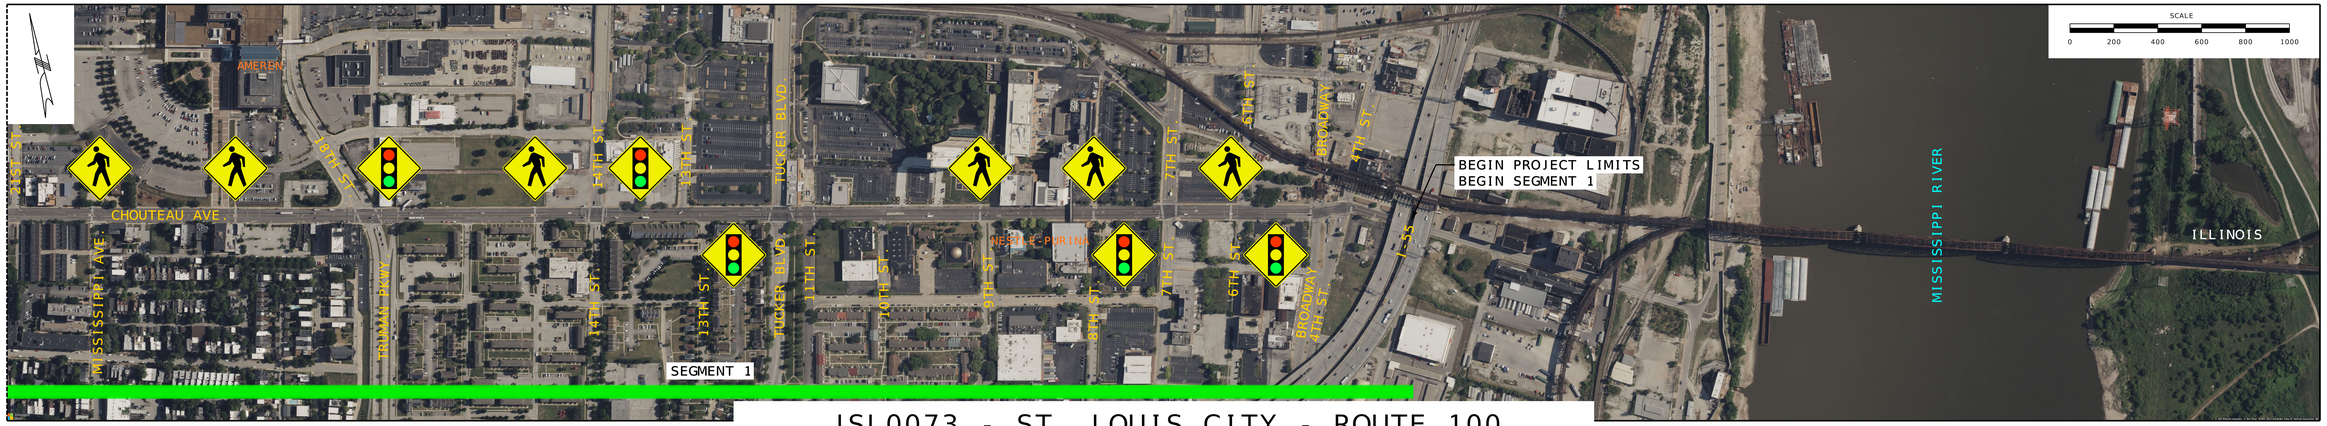

JSL0073 - ST. LOUIS CITY - ROUTE 100

MATCHLINE TO TOP RIGHT OF MAP 2 OF 2

MATCHLINE TO TOP LEFT OF MAP 1 OF 2

"THIS MEDIA SHOULD NOT BE CONSIDERED A CERTIFIED DOCUMENT."

DATE PREPARED	11/6/2023
ROUTE NO.	100
STATE	MO
DISTRICT	SL
SHEET NO.	1
COUNTY	ST. LOUIS CITY
JOB NO.	JSL0073
CONTRACT ID.	-
PROJECT NO.	-
BRIDGE NO.	-

DATE	DESCRIPTION
-	-
-	-
-	-
-	-
-	-
-	-

IF A SEAL IS PRESENT ON THIS SHEET IT HAS BEEN ELECTRONICALLY SEALED AND DATED

MISSOURI HIGHWAYS AND TRANSPORTATION COMMISSION

105 WEST CAPITOL
JEFFERSON CITY, MO 65102
1-888-ASK-MODOT (1-888-275-6636)

TWM ENGINEERING GEOSPATIAL SERVICES
2055 S. 170th, NEW ULM, MN 56073
507-359-2600
www.twm-gs.com
MINNESOTA CERTIFICATE OF AUTHORITY: 2001-0028

ROUTE 100
STRIP MAP
MAP 1 OF 2