ROUTE 115

MoDOT Project No. JSL0172

LEGEND
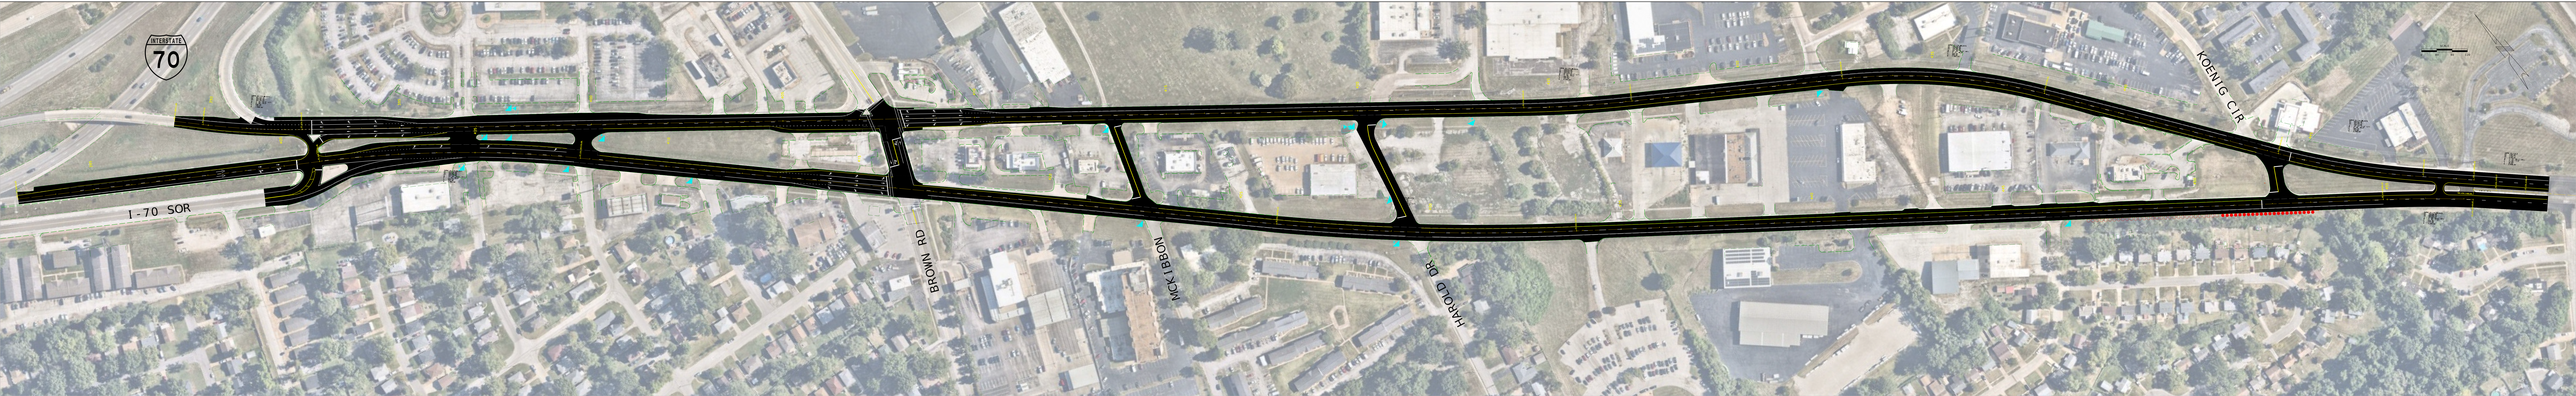
ASPHALT PAVEMENT
LIGHTING EQUIPMENT
EXISTING PROPERTY LINES