


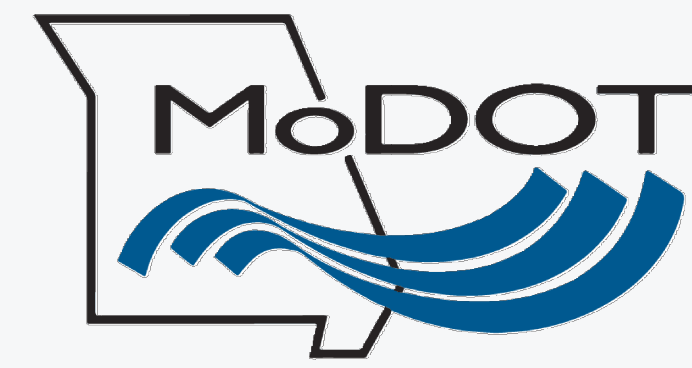



Traffic Control Phasing

Preliminary Plans | Subject to Change



Public Meeting Exhibit | JSU0093







PHASE 1

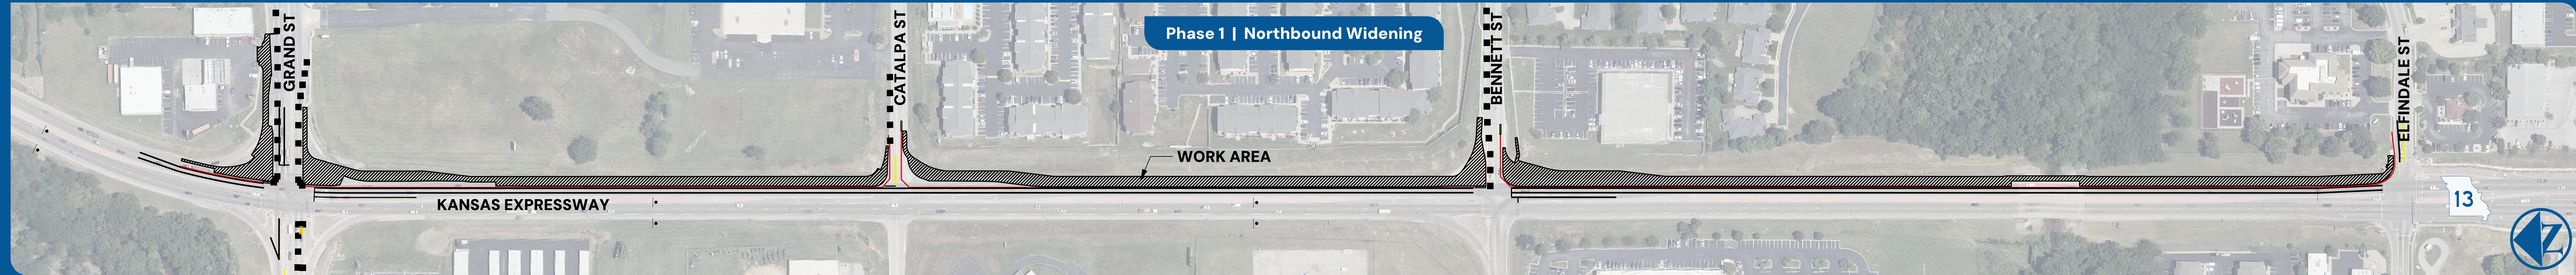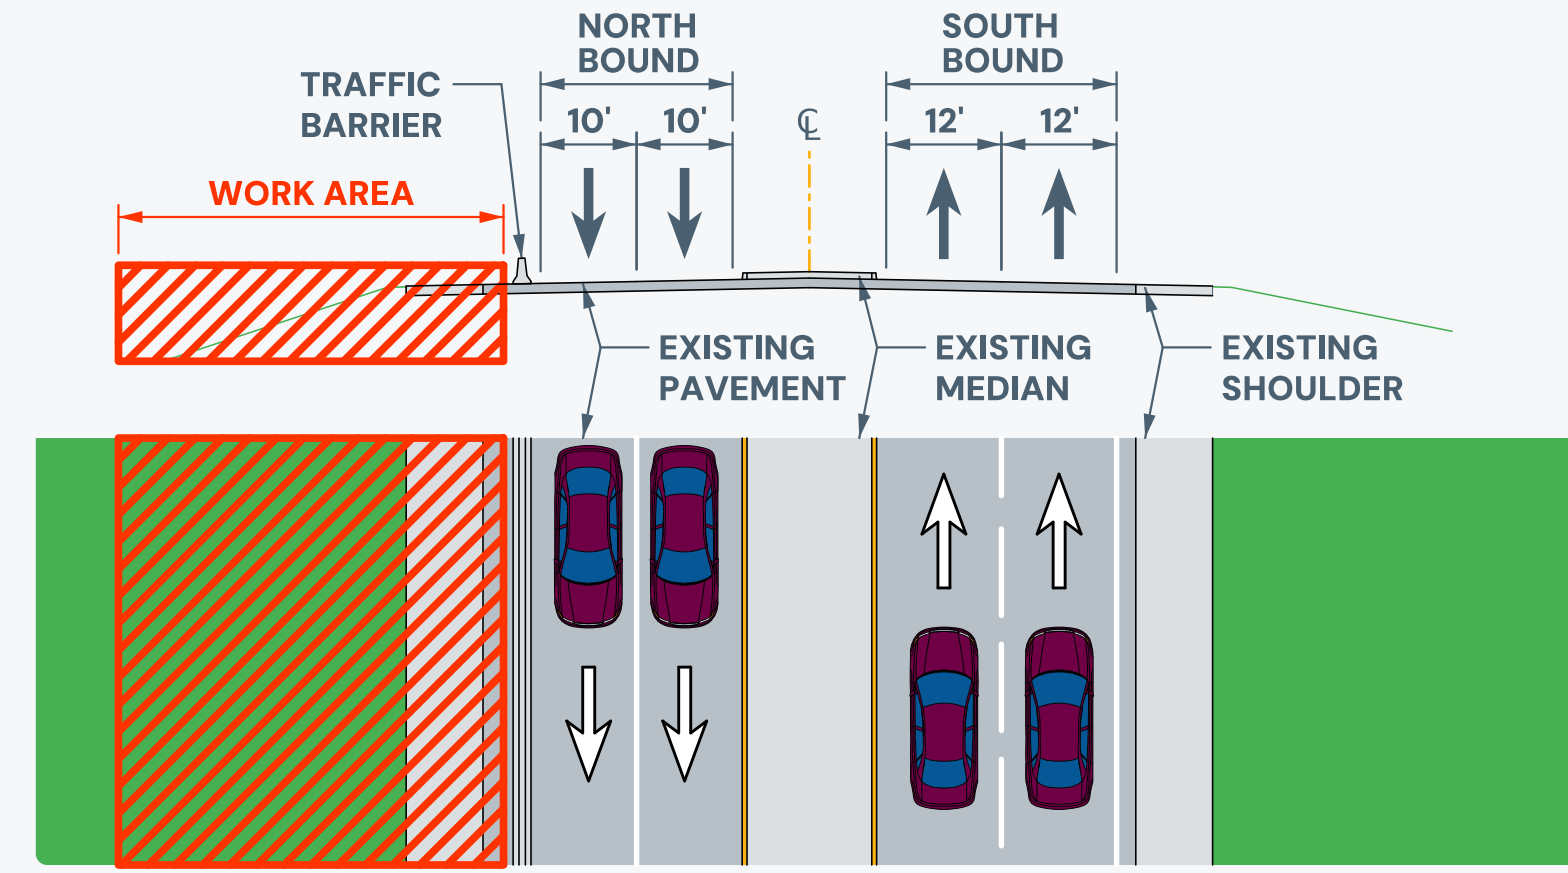


PHASE 2

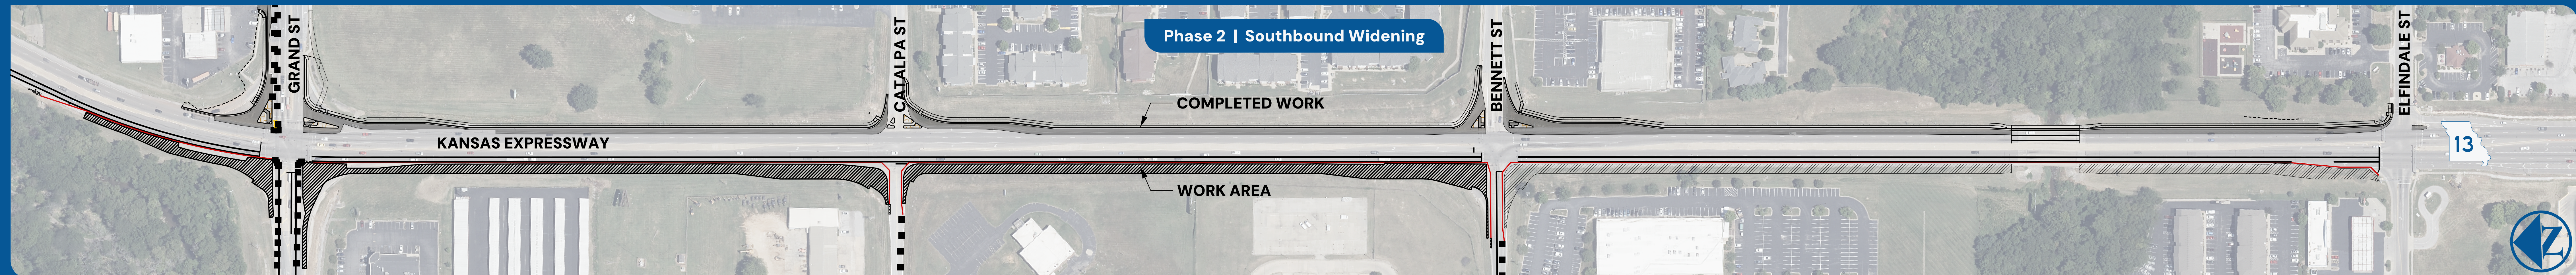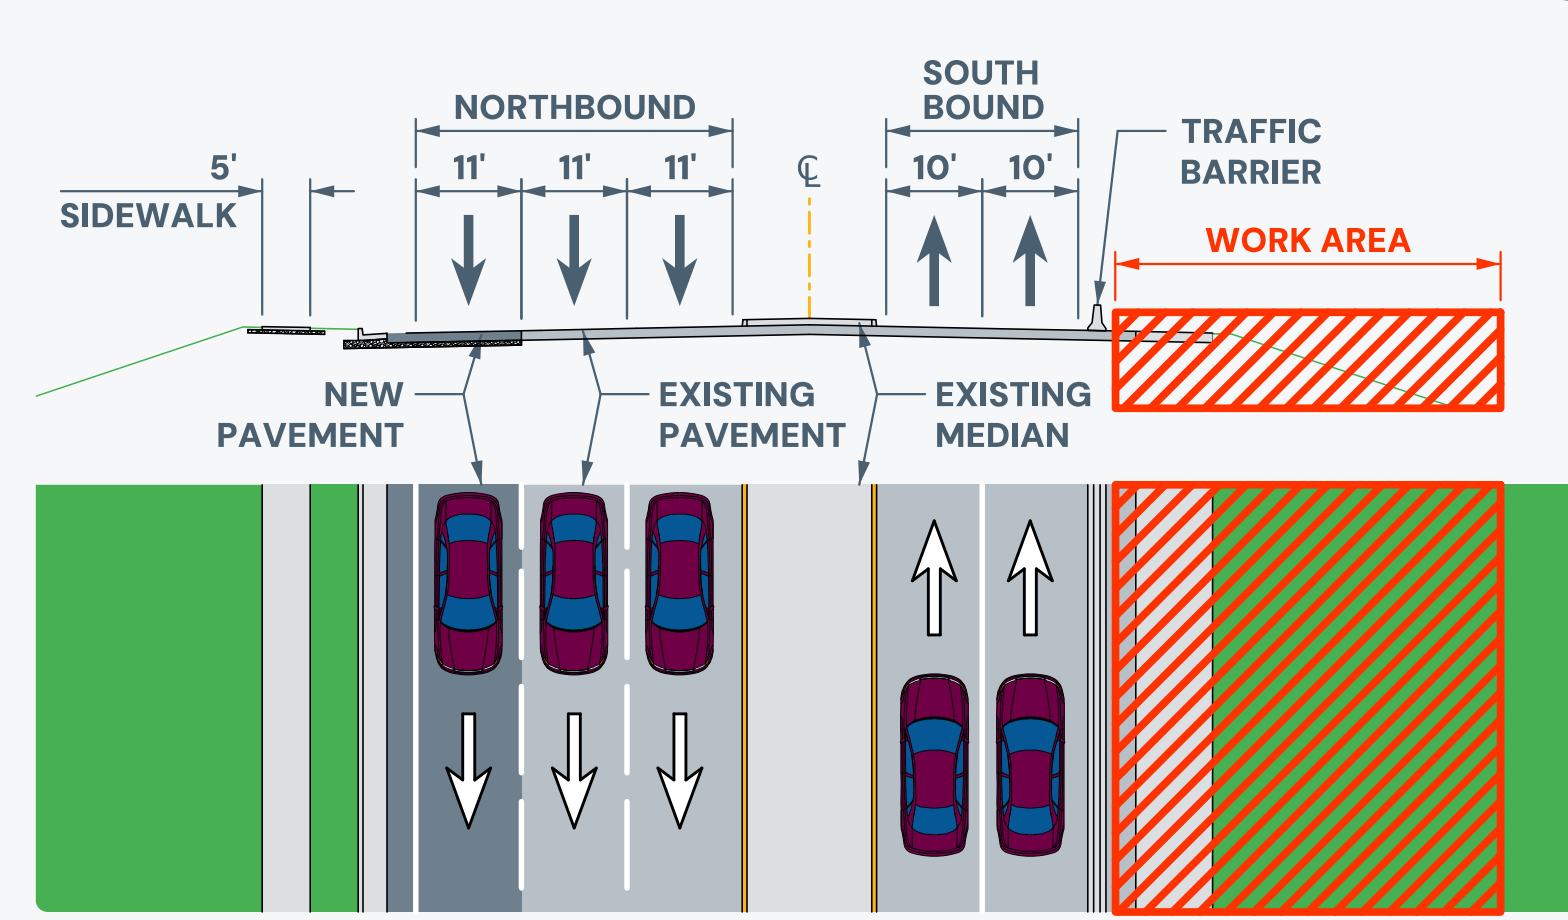

PHASE 3

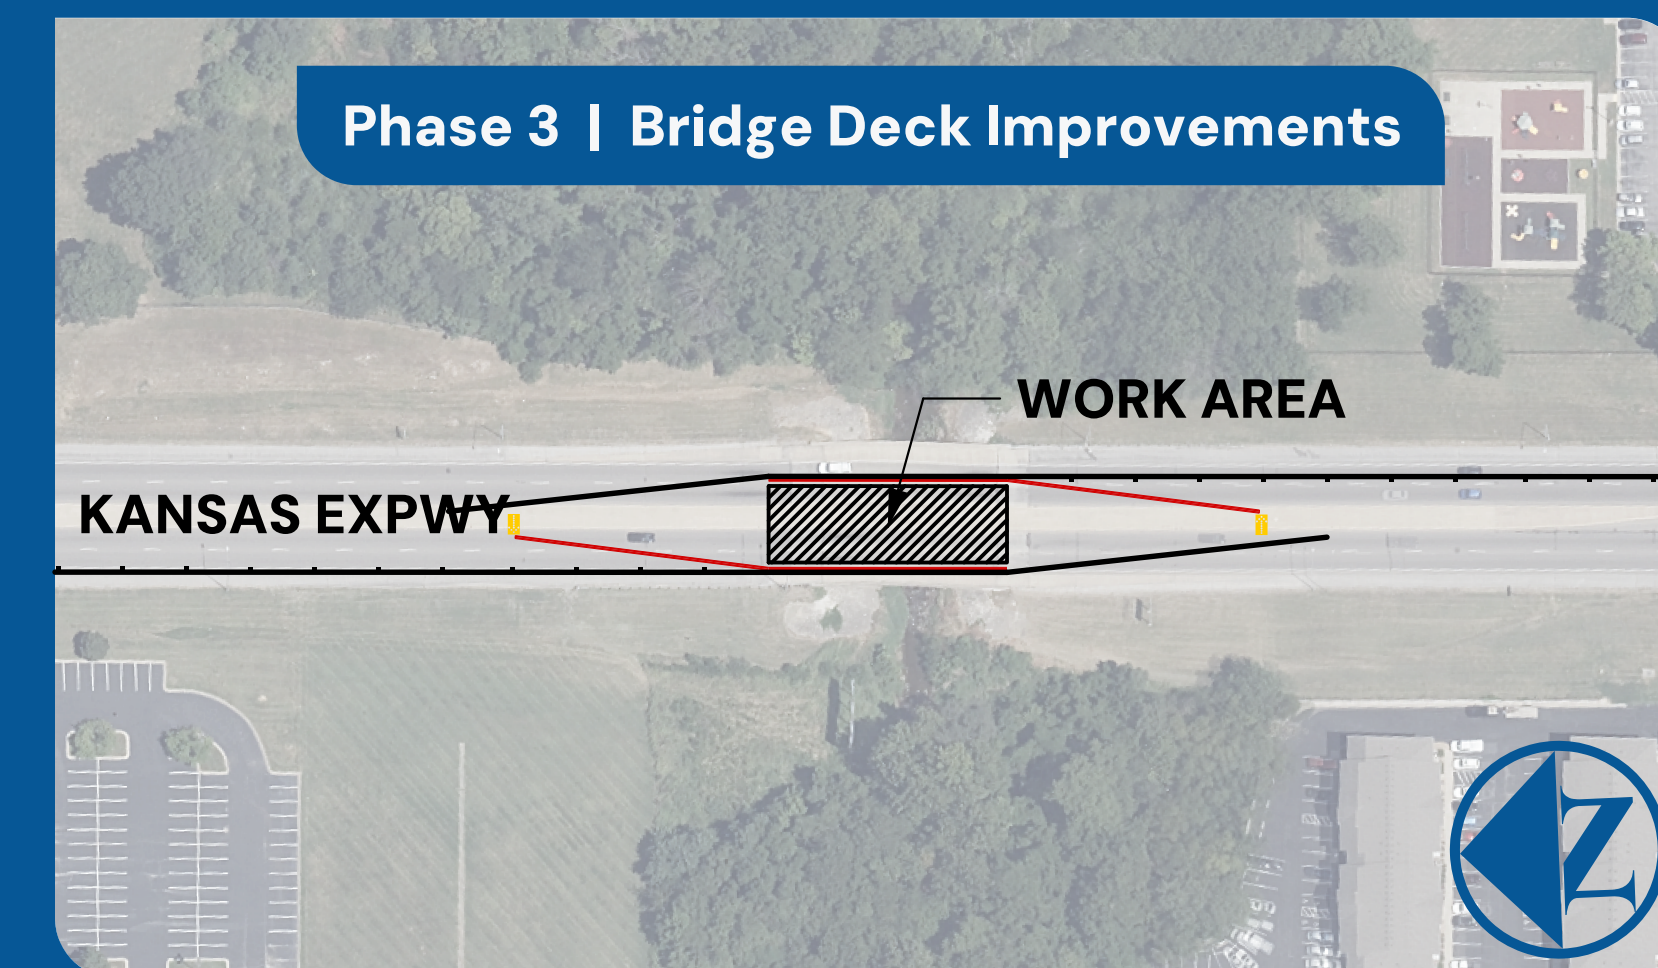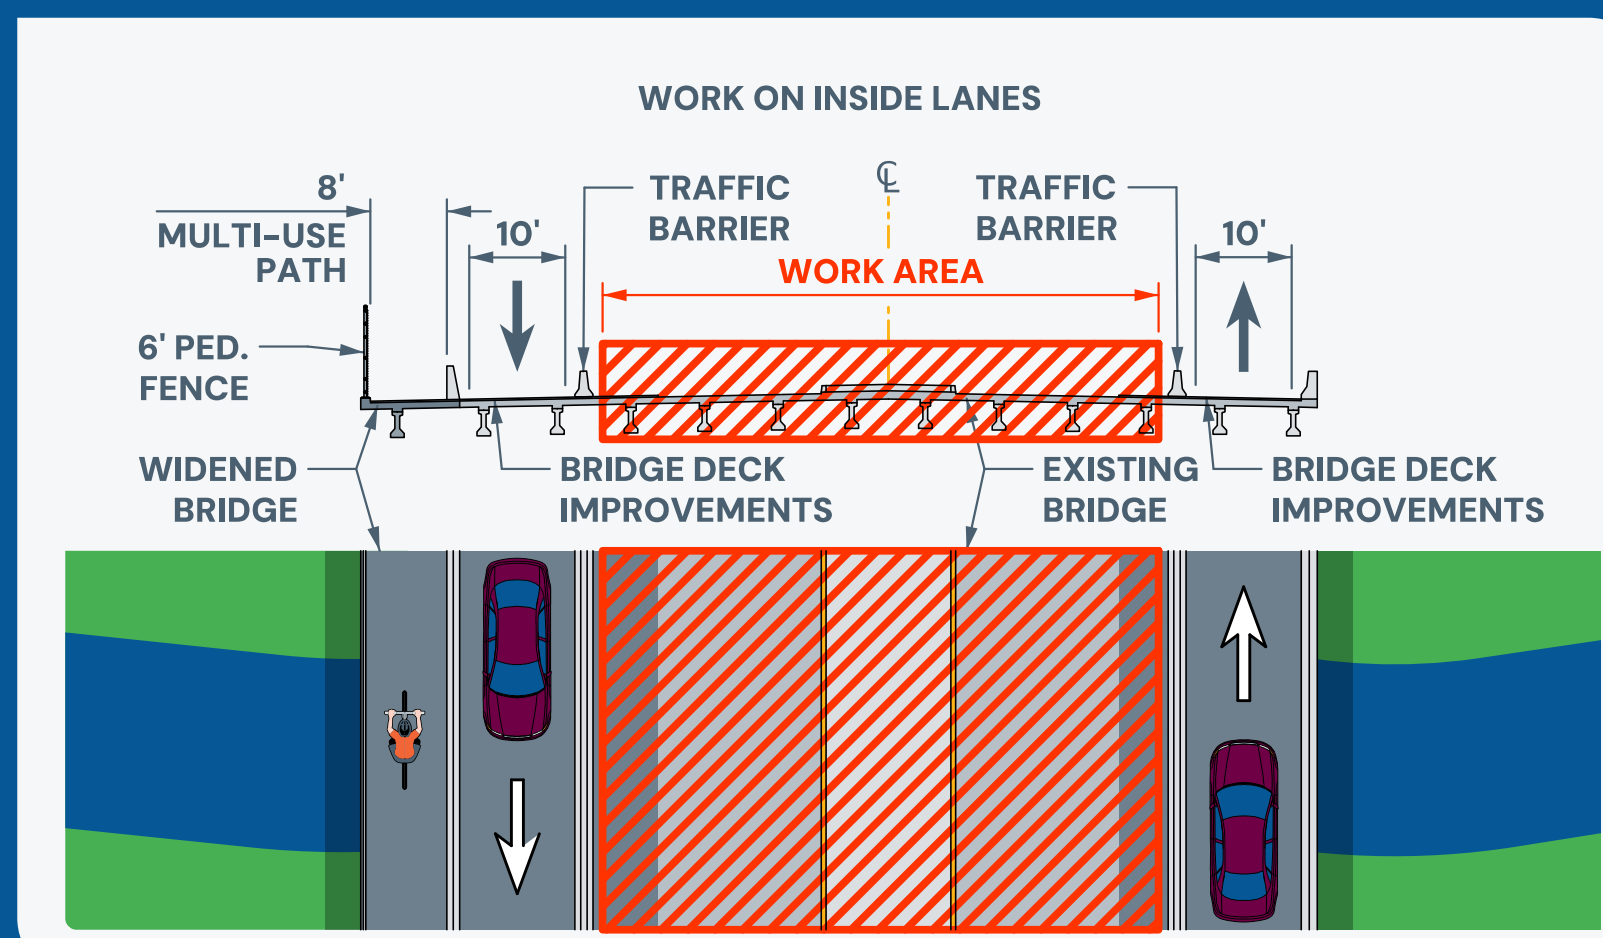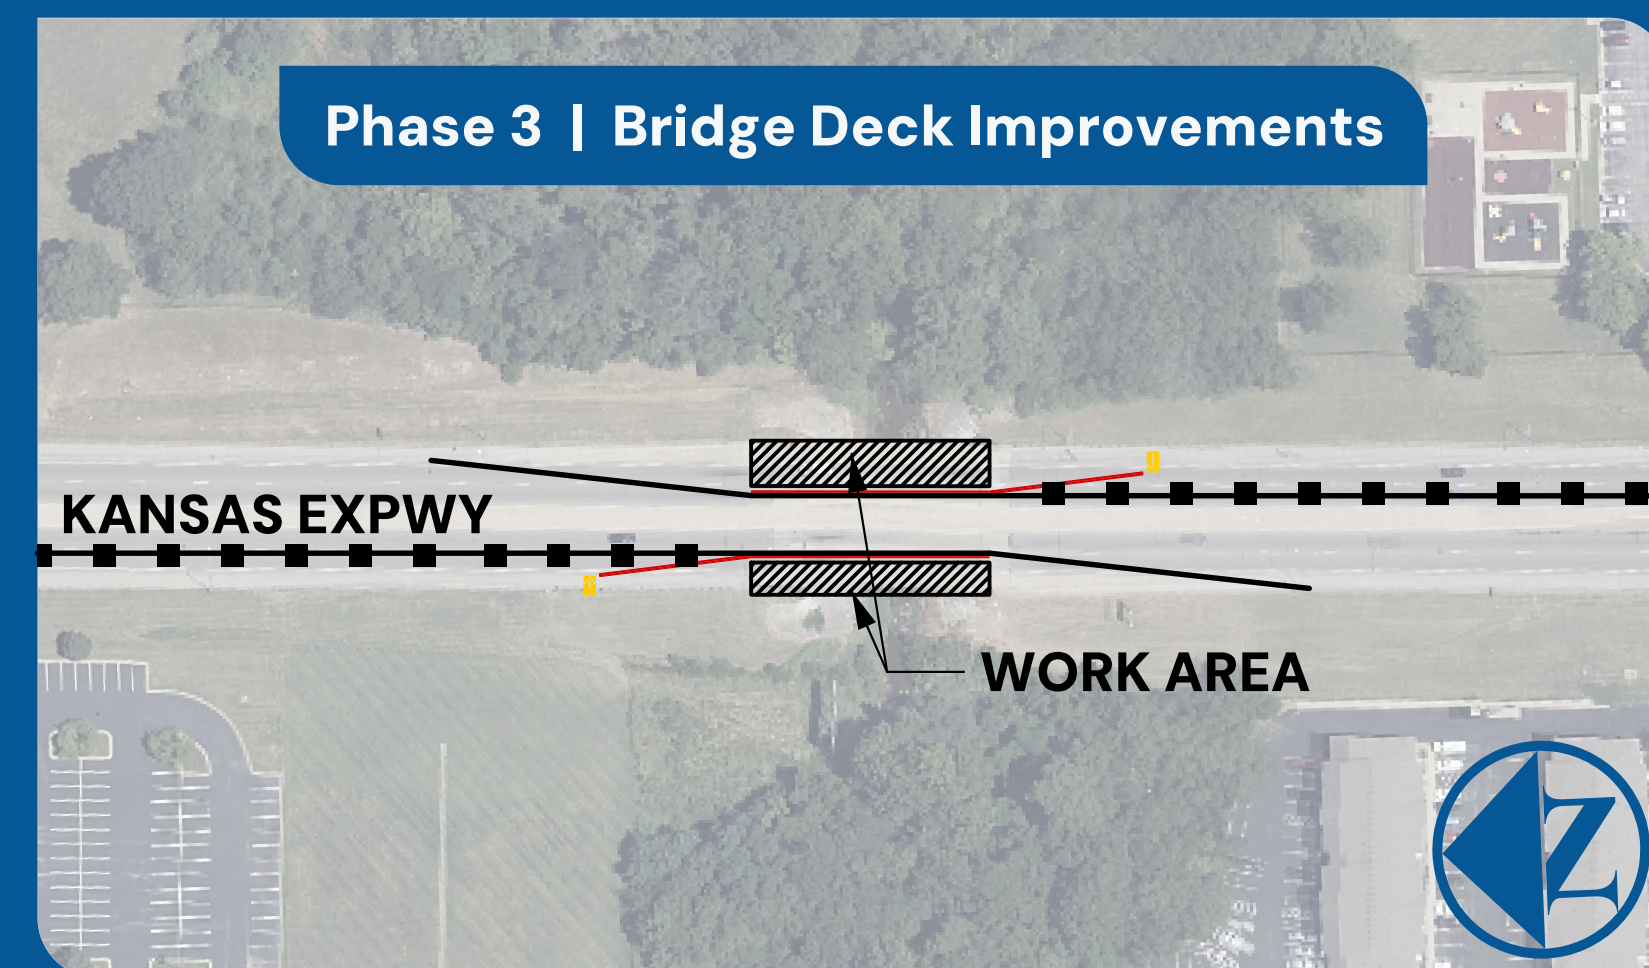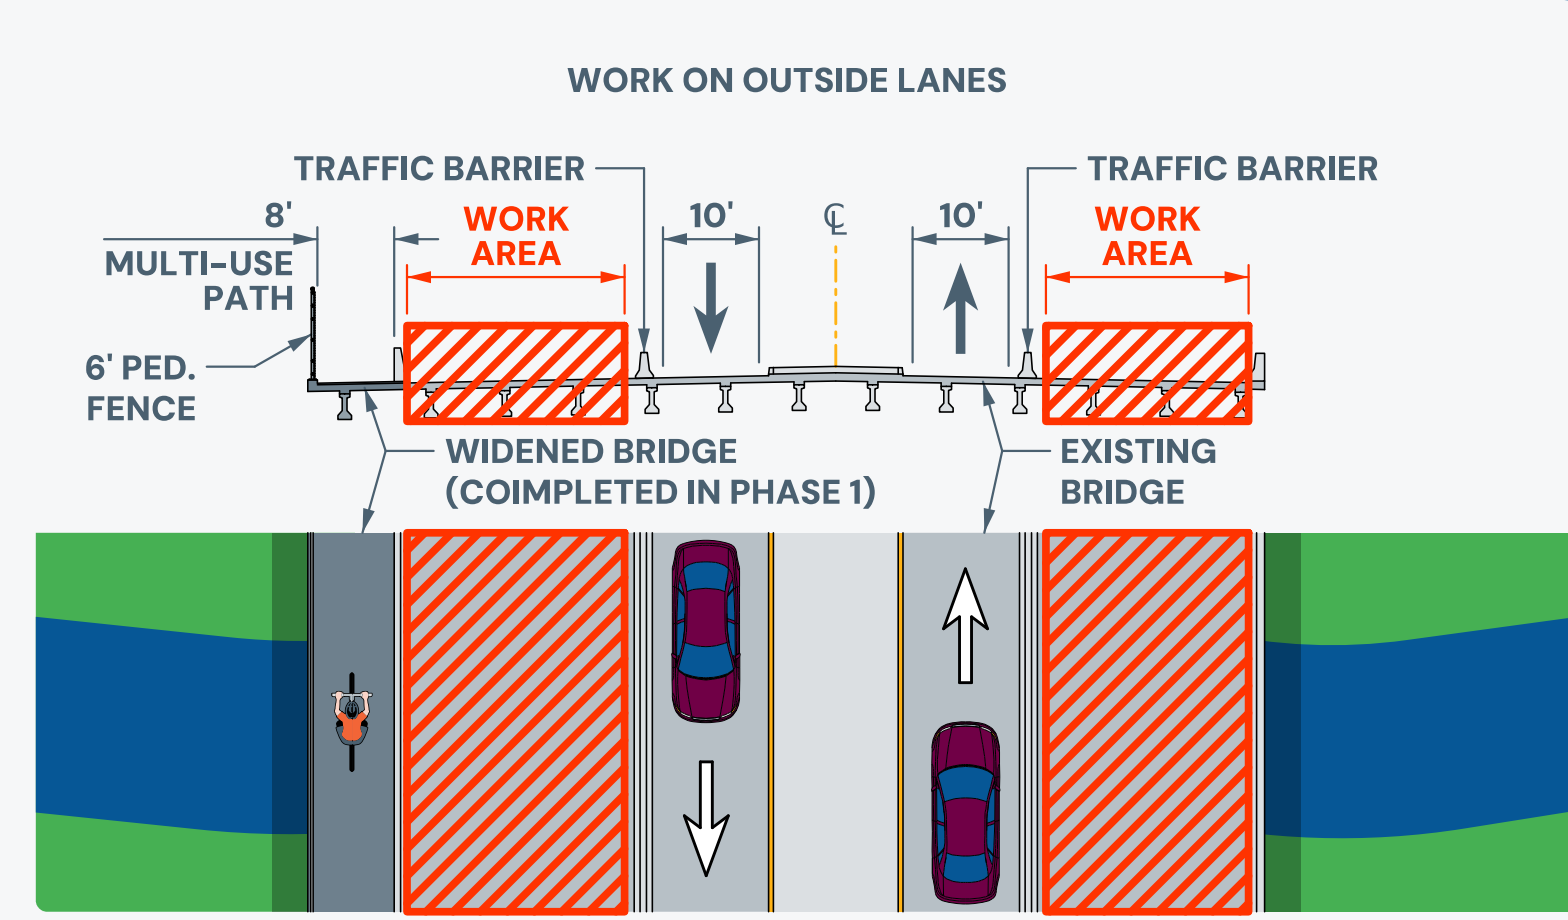

Project Location Map

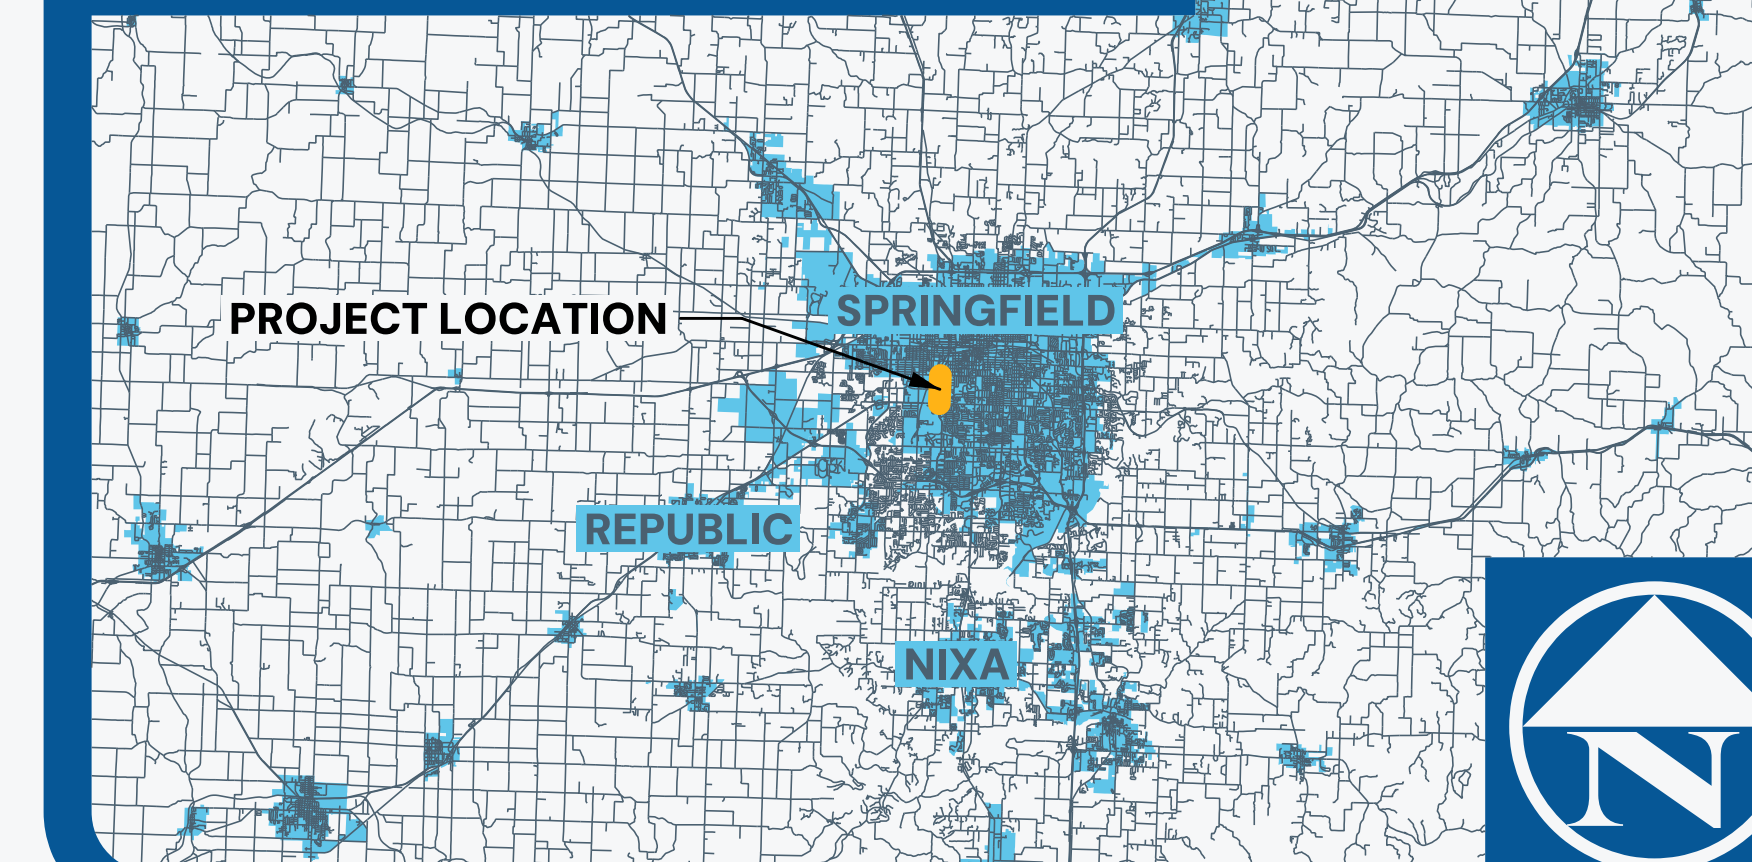

Notes

Phase 1 | Northbound Widening
Two Lanes in Each Direction
Approximate Construction Start Date*:
Estimated Duration*:

Phase 3 | Southbound Widening
Two Lanes in Each Direction
Approximate Construction Start Date*:
Estimated Duration*:

Phase 3 | Bridge Deck Improvements
One Lane in Each Direction (Nighttime Only)
Approximate Construction Start Date*:
Estimated Duration*:

*Subject to Change