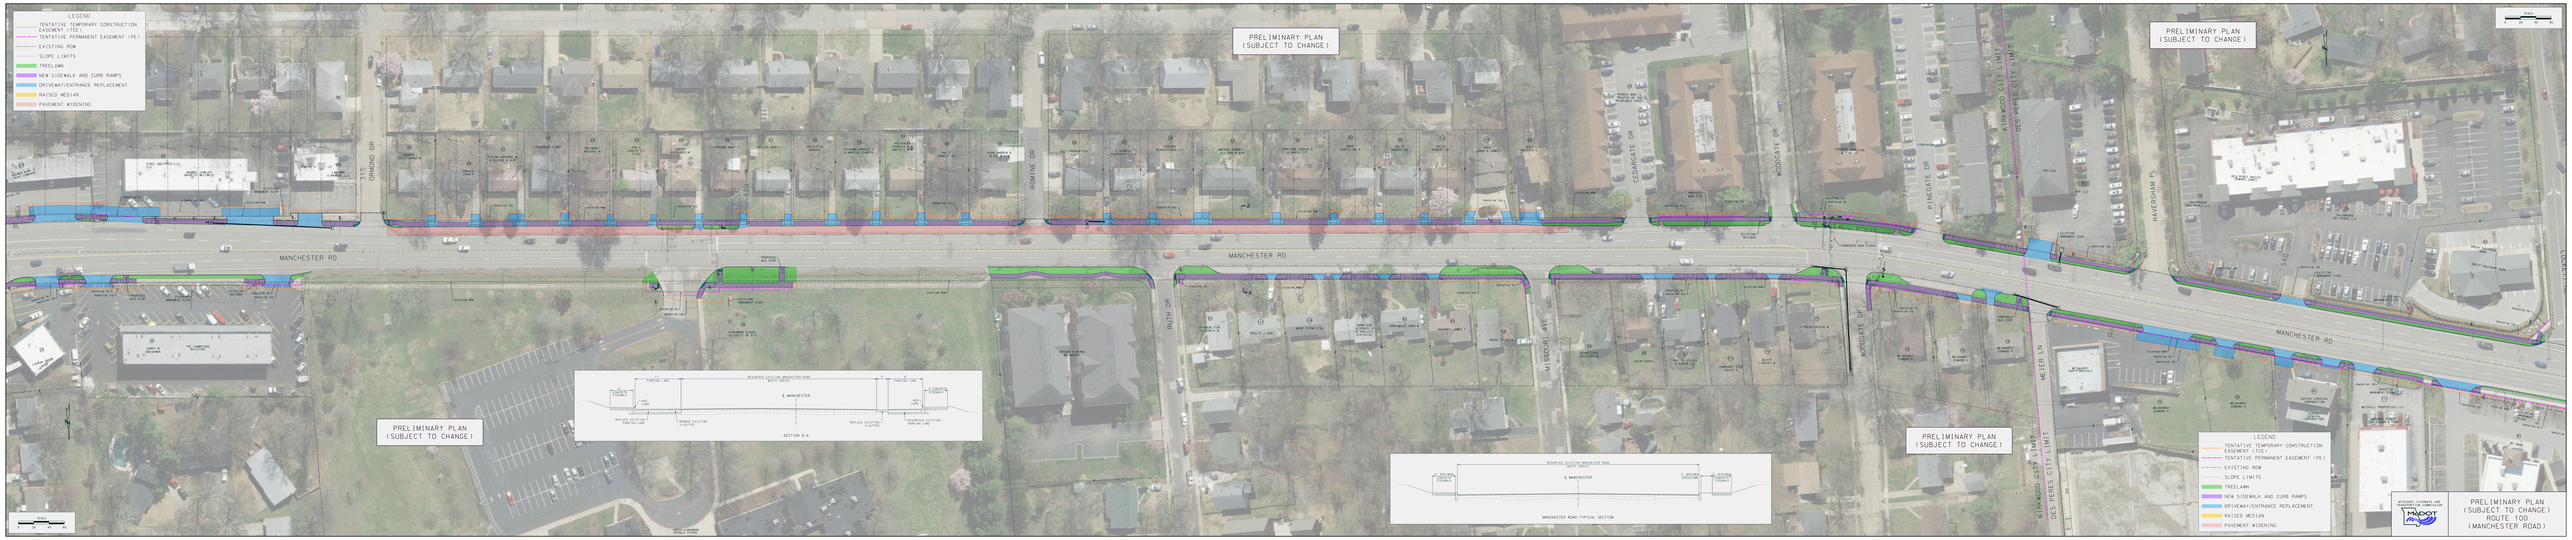
LEGEND
TENTATIVE TEMPORARY CONSTRUCTION EASEMENT (TCE)
TENTATIVE PERMANENT EASEMENT (PE)
EXISTING ROW
SLOPE LIMITS
TREELAWN
NEW SIDEWALK AND CURB RAMPS
DRIVEWAY/ENTRANCE REPLACEMENT
RAISED MEDIAN
PAVEMENT WIDENING
PRELIMINARY PLAN (SUBJECT TO CHANGE)
MANCHESTER RD
DRMONO DR
ROMAINE DR
CEDARGATE DR
WOODGATE DR
PINEGATE DR
KIRKWOOD CITY LIMIT
DES PERES CITY LIMIT
HAVERSHAM PL
RUTH DR
MISSOURI AVE
MEIER LN
SECTION A-A
MANCHESTER ROAD TYPICAL SECTION
MISSOURI DEPARTMENT OF TRANSPORTATION AND MISSOURI DEPARTMENT OF CONSERVATION
MISSOURI DEPARTMENT OF TRANSPORTATION
PRELIMINARY PLAN (SUBJECT TO CHANGE)
ROUTE 100
(MANCHESTER ROAD)