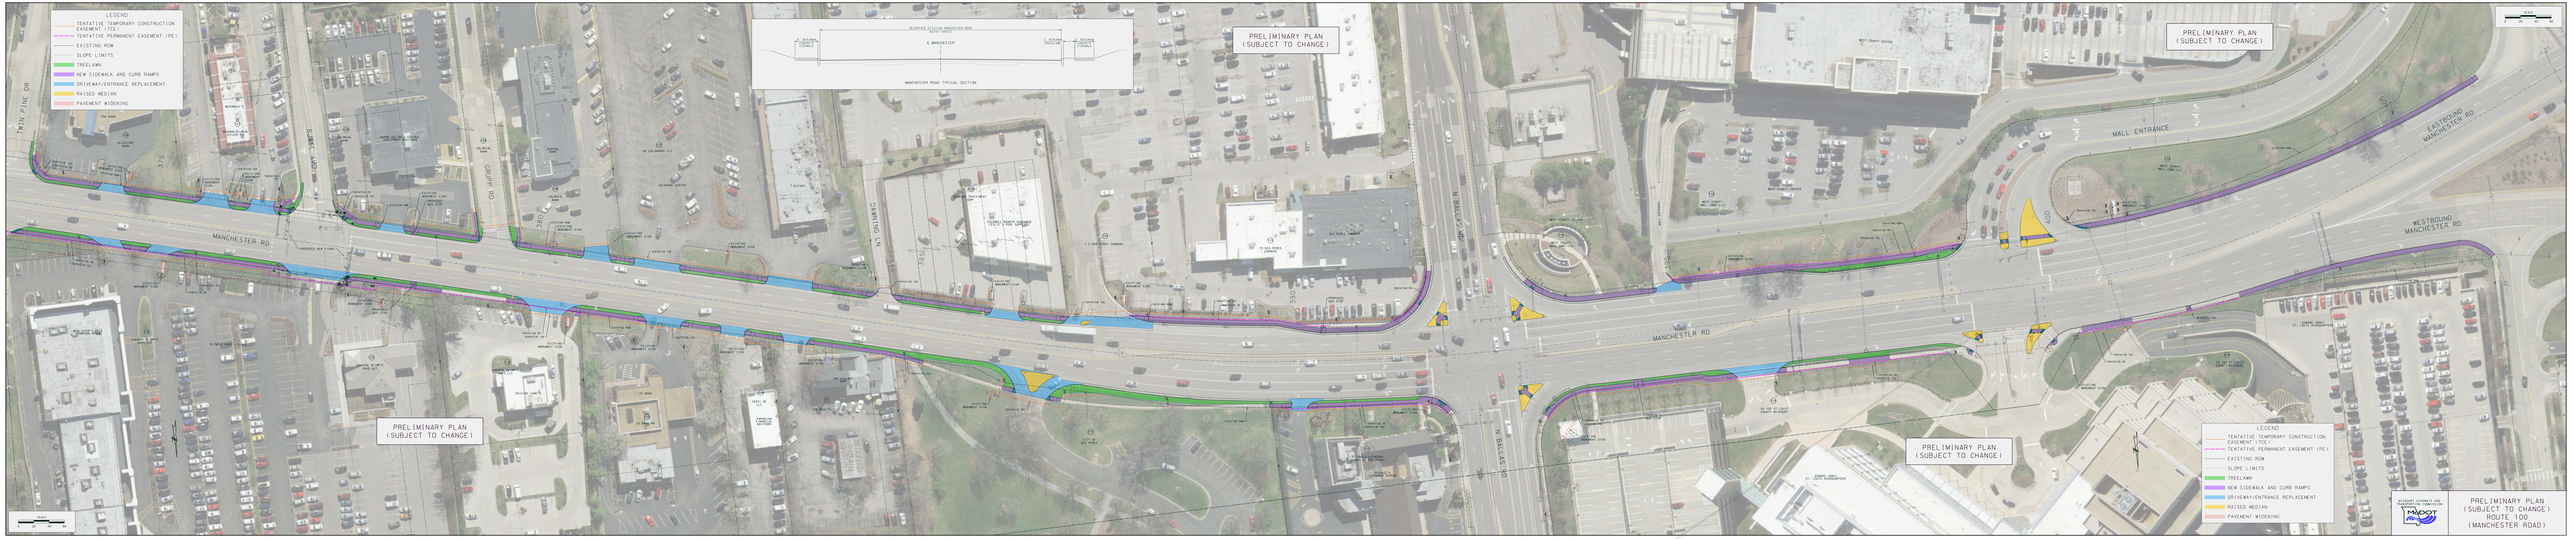
LEGEND
TENTATIVE TEMPORARY CONSTRUCTION EASEMENT (TCE)
TENTATIVE PERMANENT EASEMENT (PE)
EXISTING ROW
SLOPE LIMITS
TREELAWN
NEW SIDEWALK AND CURB RAMPS
DRIVEWAY/ENTRANCE REPLACEMENT
RAISED MEDIAN
PAVEMENT WIDENING
PROPOSED EXISTING MANCHESTER ROAD
MANCHESTER ROAD TYPICAL SECTION
PRELIMINARY PLAN
(SUBJECT TO CHANGE)
MANCHESTER RD
TWIN PINE DR
DUMAS AVE
DUPP RD
DARTING LN
N BALLAS RD
MALL ENTRANCE
EASTBOUND MANCHESTER RD
WESTBOUND MANCHESTER RD
MISSOURI DEPARTMENT OF TRANSPORTATION
MoDOT
PRELIMINARY PLAN
(SUBJECT TO CHANGE)
ROUTE 100
(MANCHESTER ROAD)