LINDBERGH BOULEVARD – US-67

Candle Light Lane to New Halls Ferry Rd | MoDOT Project No. J6S3625

MoDOT

Jacobs

LEGEND

- ASPHALT PAVEMENT
- CONCRETE PAVEMENT/CURB
- SIDEWALK
- NEW DRAINAGE STRUCTURES
- SEEDING/SODDING
- EXISTING RIGHT-OF-WAY AND PROPERTY LINES
- PERMANENT EASEMENT
- TEMPORARY EASEMENT
- NEW TRAFFIC SIGNALS

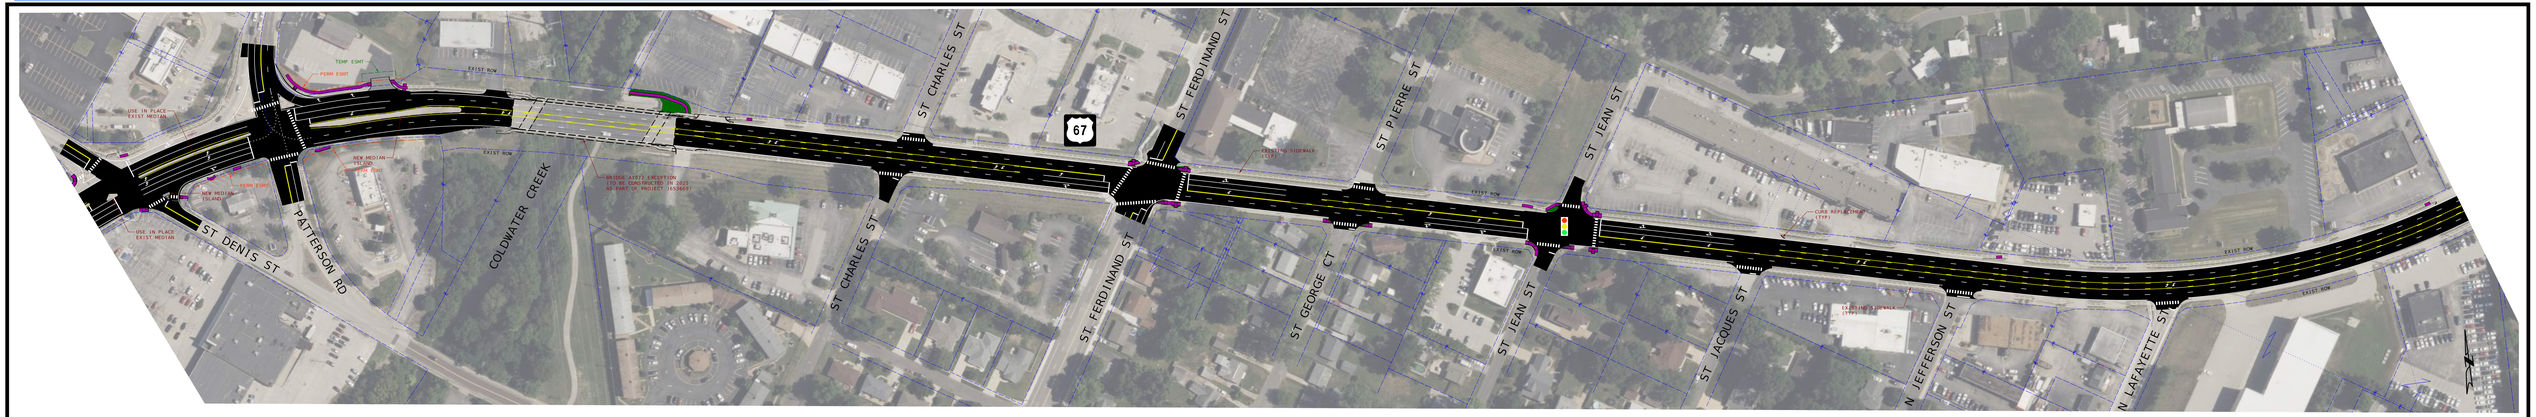

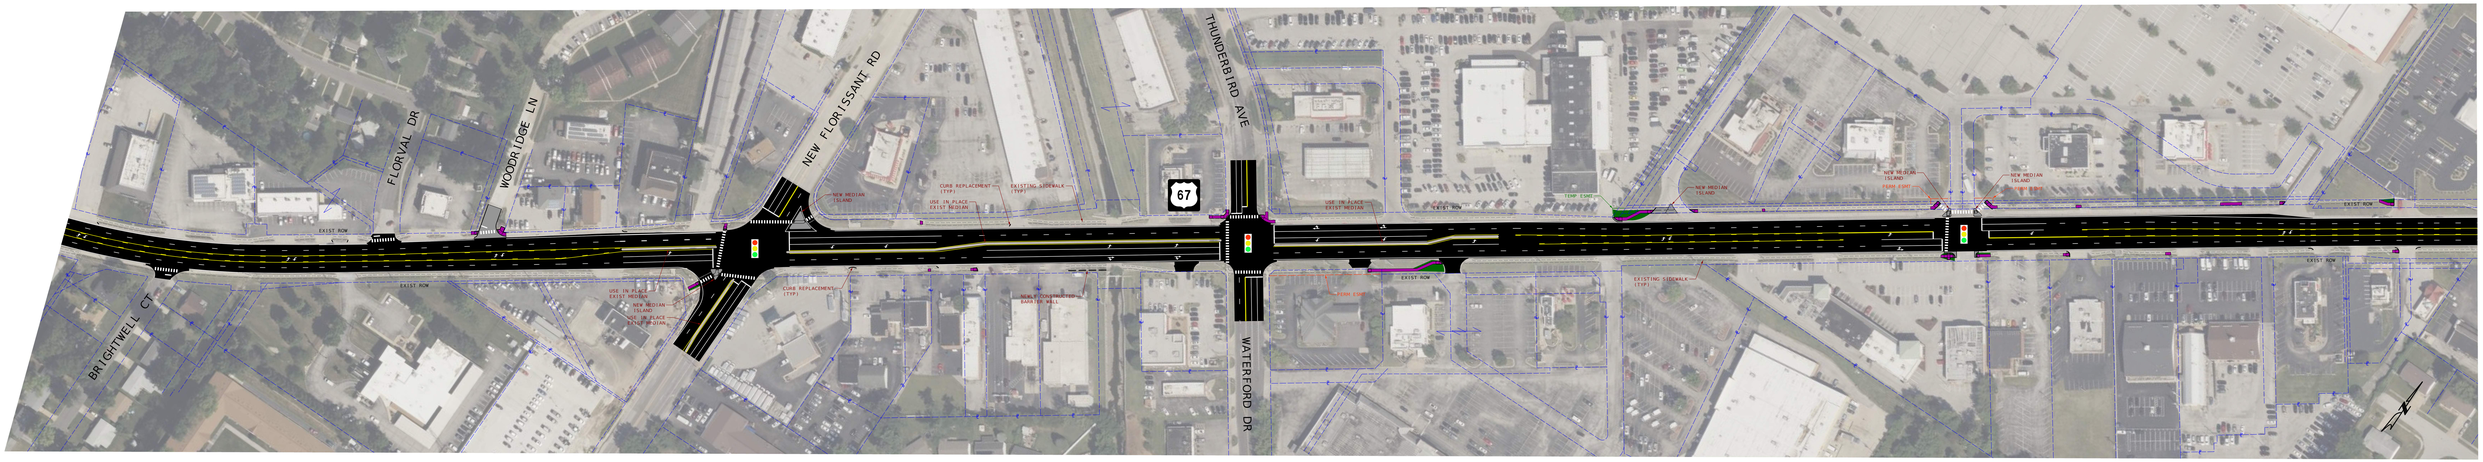

SCALE

0 50 100 150