BAR IS ONE INCH ON OFFICIAL DRAWINGS. 0 1" IF NOT ONE INCH, ADJUST SCALE ACCORDINGLY.

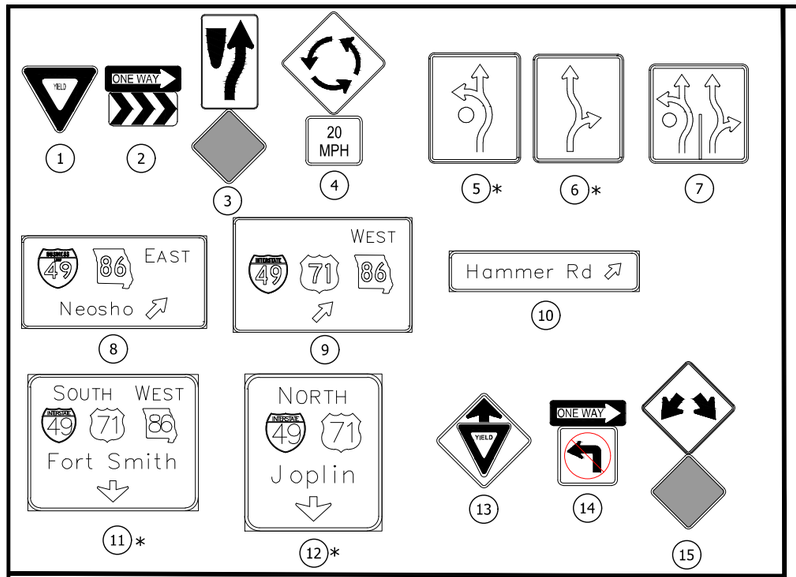

GENERAL NOTES

1. ALL SIGN POSTS INSTALLED ON THIS PROJECT SHALL BE SQUARE TO ALLOW PROPER ORIENTATION OF THE SIGNS IN THE FIELD.
2. SIGN POSTS AND FOUNDATIONS SHALL BE PER MoDOT STANDARD PLAN 903.03.
3. POSTS AND FOOTINGS ARE ALLOWABLE AS 2" SCHEDULE 40 PIPE WITH A 36" DEEP FOOTING AT 9" DIAMETER OR AS OTHERWISE ALLOWED BY THE CITY WITH PRIOR APPROVAL.

* SIGN LISTED WITH NOTE ARE TO BE PLACED ON OVERHEAD SIGNING DEVICES

× SURFACE MOUNT DELINEATORS

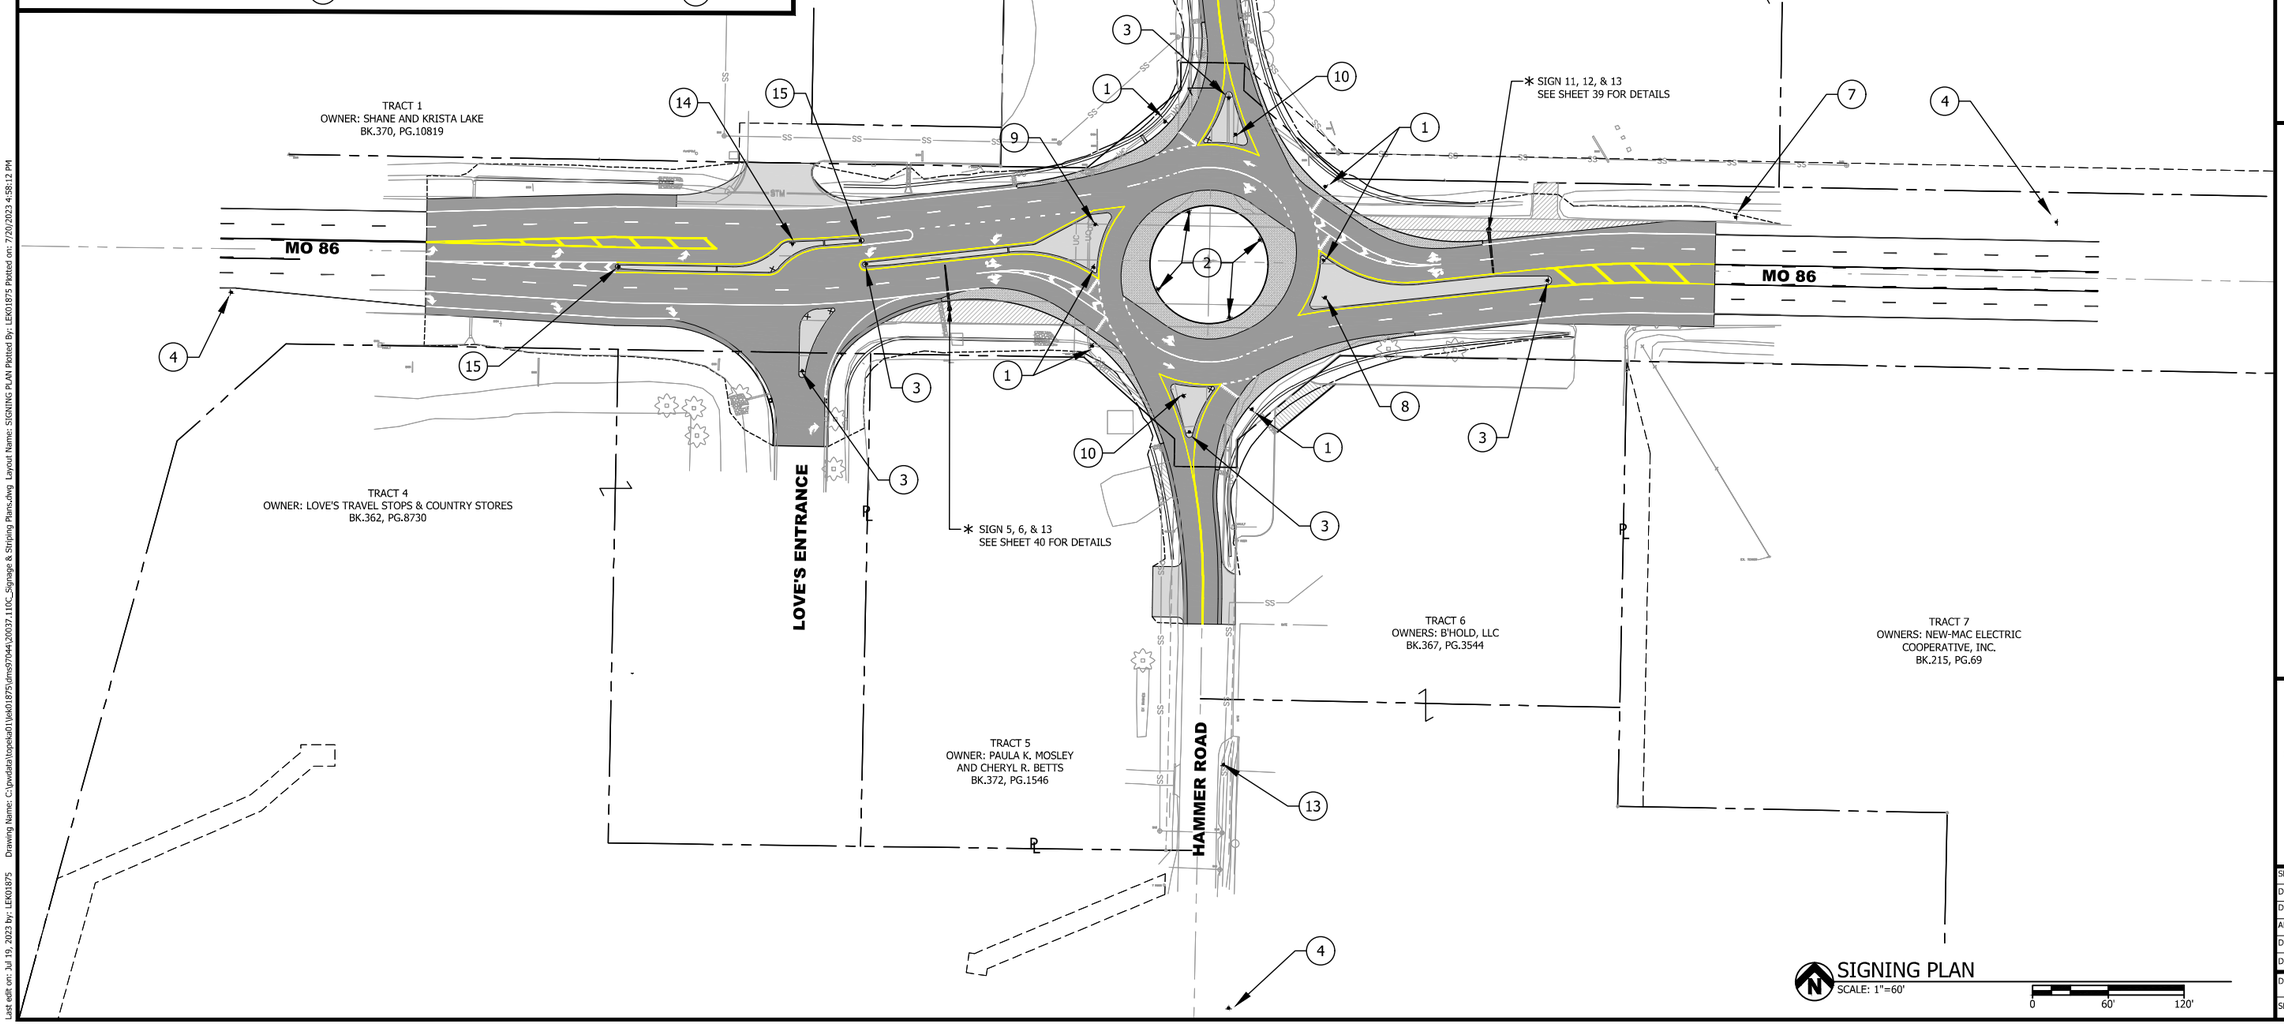

#	DATE	DESCRIPTION	BY

Bartlett & West
1824 SOUTH LONE PINE, SUITE F, SPRINGFIELD, MO 65804
PHONE 573.434.3181
CERTIFICATE OF AUTHORITY NO. 000167 - ENGINEERING
www.bartlettwest.com

SIGNING PLAN

NEOSHO ROUNDABOUT AT MO 86 & HAMMER ROAD
NEOSHO, NEWTON COUNTY, MISSOURI

STATE OF MISSOURI
DILLON C. FEELY
NUMBER PE-2021000011
PROFESSIONAL ENGINEER

THIS SHEET HAS BEEN SIGNED, SEALED AND DATED ELECTRONICALLY.

SEALED DATE:	07/21/2023
DESIGNED BY:	DCF
DRAWN BY:	BDM
APPROVED BY:	AKJ
DESIGN PROJ:	20037.110
DATE:	JULY 2023
DRAWING NO:	38
SHEET NO:	38 of 54

ALL RIGHTS RESERVED: ALL BARTLETT & WEST PLANS, SPECIFICATIONS AND DRAWINGS ARE PROTECTED UNDER COPYRIGHT LAW, AND NO PART MAY BE COPIED, REPRODUCED, DISPLAYED PUBLICLY, USED TO CREATE DERIVATIVES, DISTRIBUTED, STORED IN A RETRIEVAL SYSTEM OR TRANSMITTED IN ANY FORM BY ANY MEANS WITHOUT PRIOR WRITTEN PERMISSION OF BARTLETT & WEST.

Last edit on: Jul 19, 2023 by: LE601875 Drawing Name: C:\pwdata\topeka01\wd01875\proj\97044\20037.110\C_Signage & Striping Plans.dwg Layout Name: SIGNING PLAN Plotted By: LE601875 Plotted on: 7/20/2023 4:58:12 PM