ROUTE	STATE	DISTRICT	SHEET NO.
21	MO	6	30

JOB NO. J6P0876 - J6P1008

PROJECT NO. .

COUNTY JEFFERSON

DATE_____

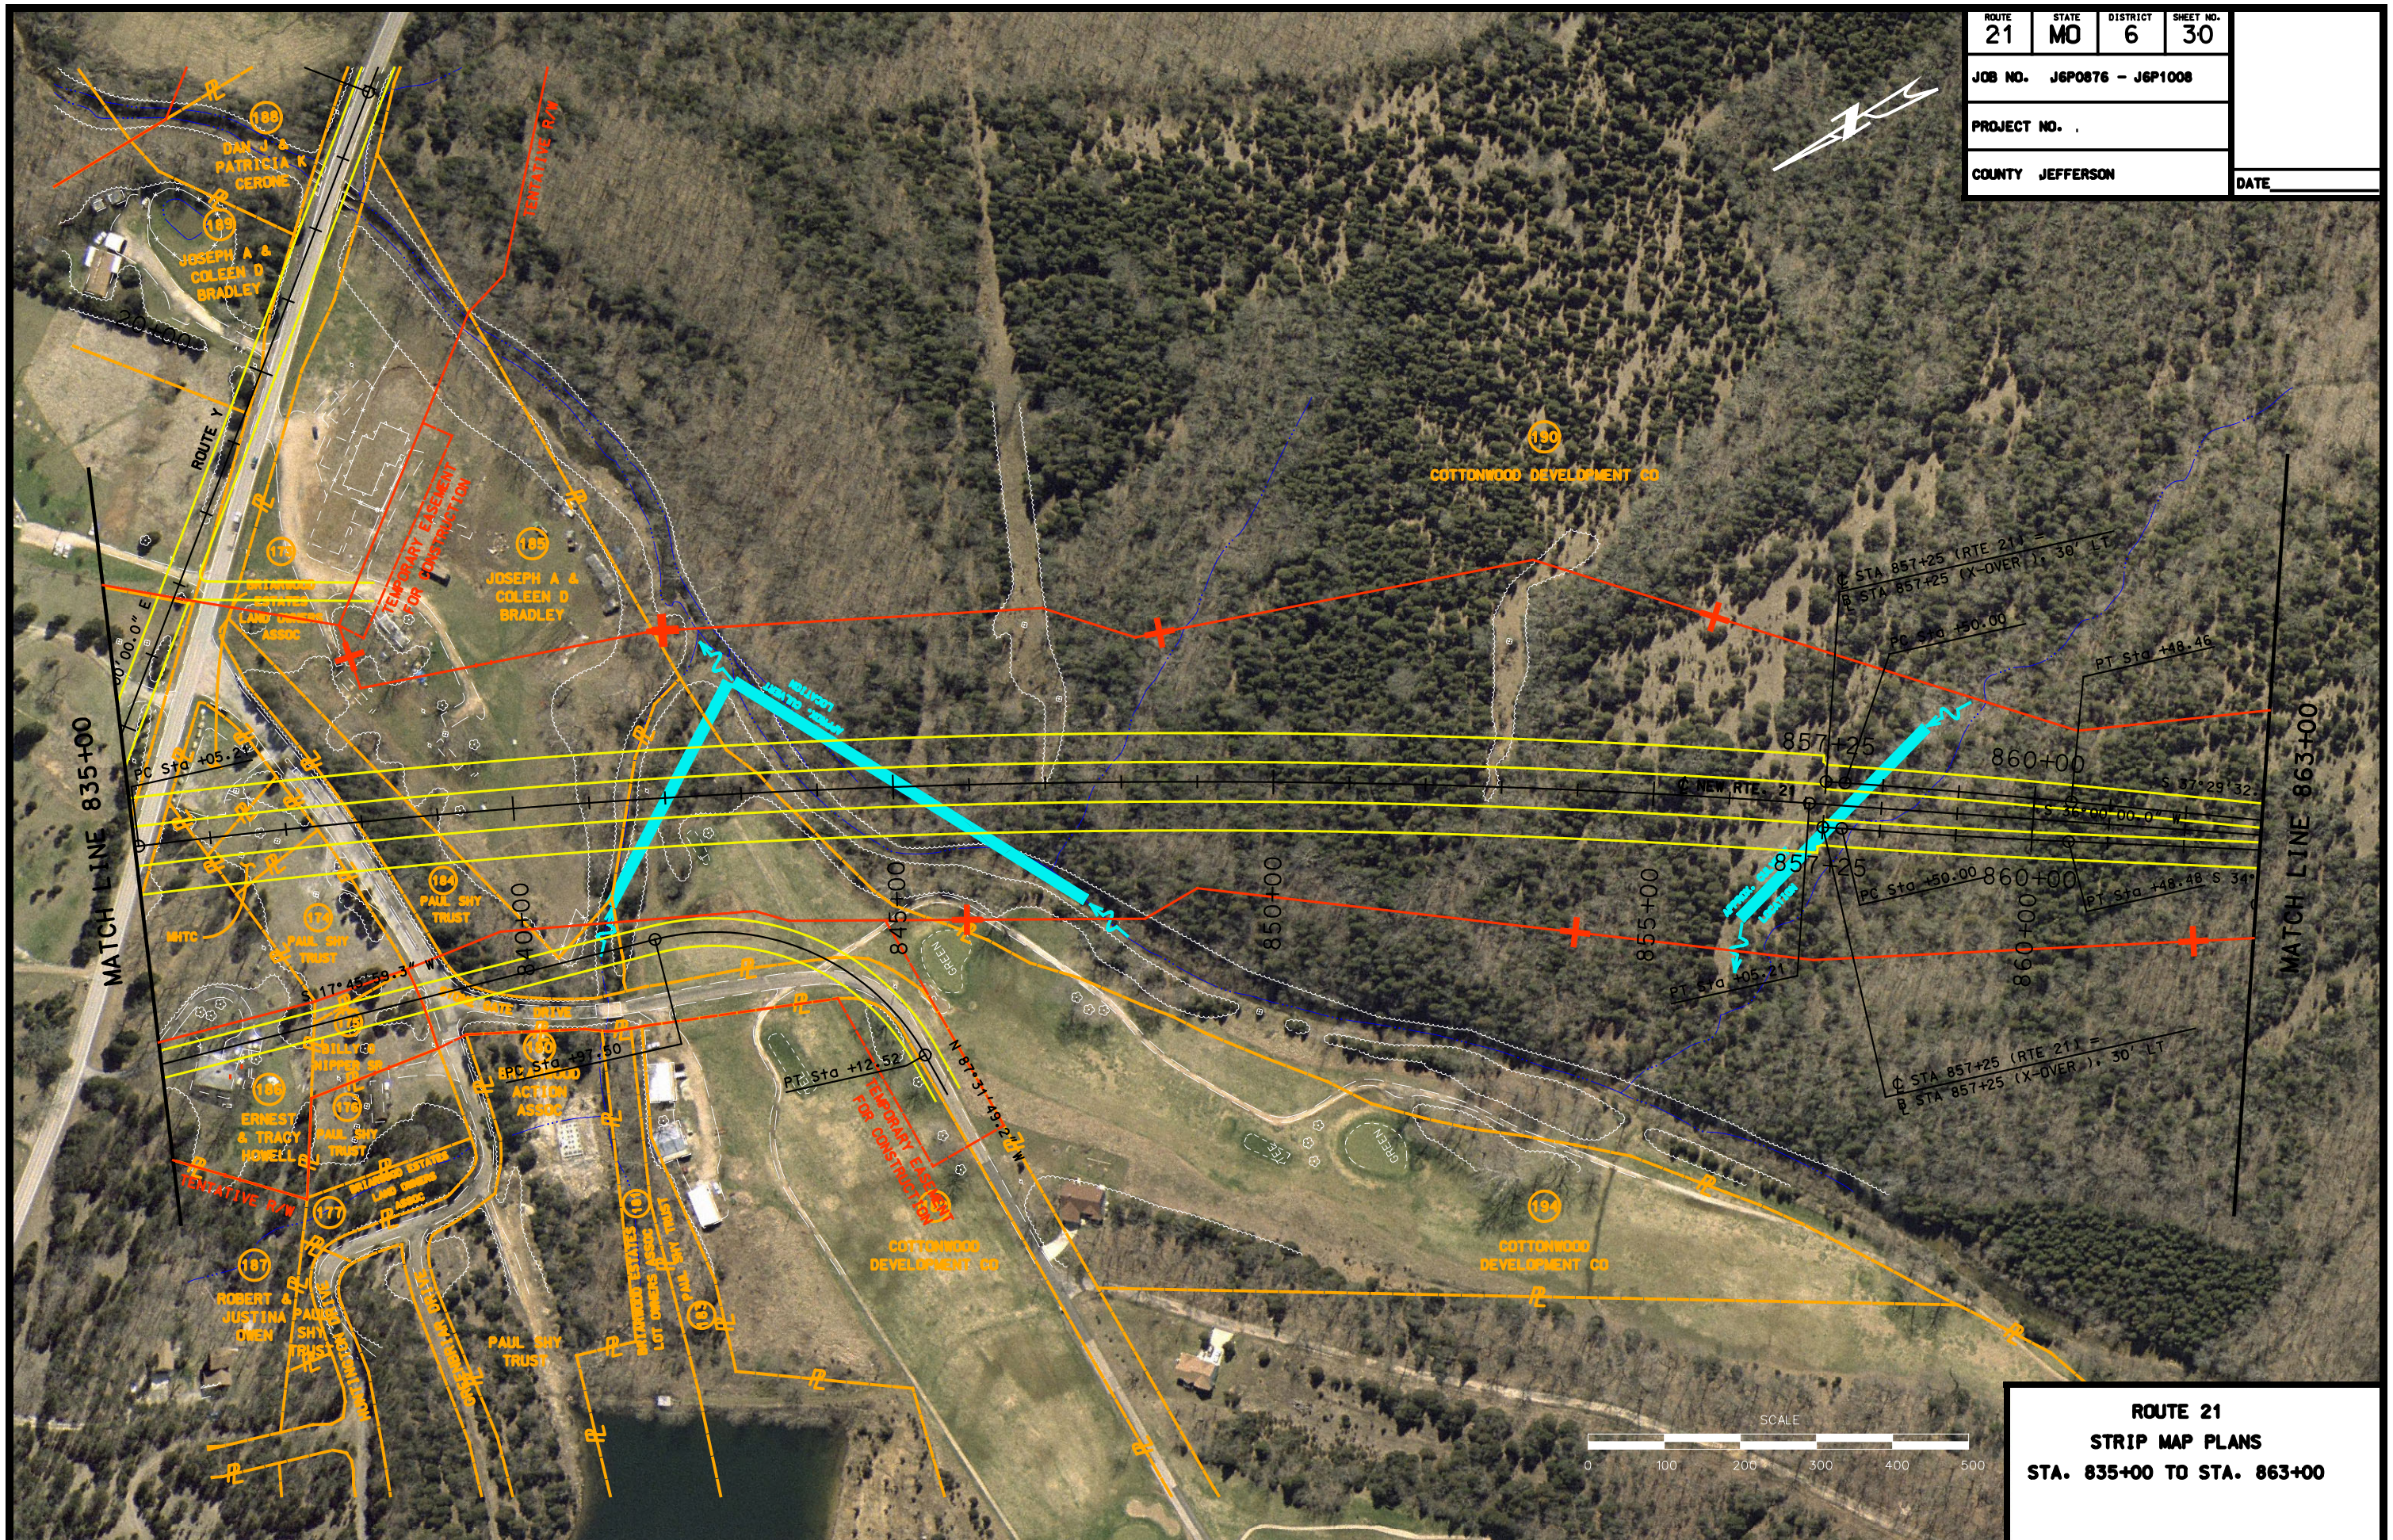

ROUTE 21
STRIP MAP PLANS
STA. 835+00 TO STA. 863+00

sbleser $FILE$$$