LEGEND

ACCESS OPEN

XXX ACCESS CLOSED

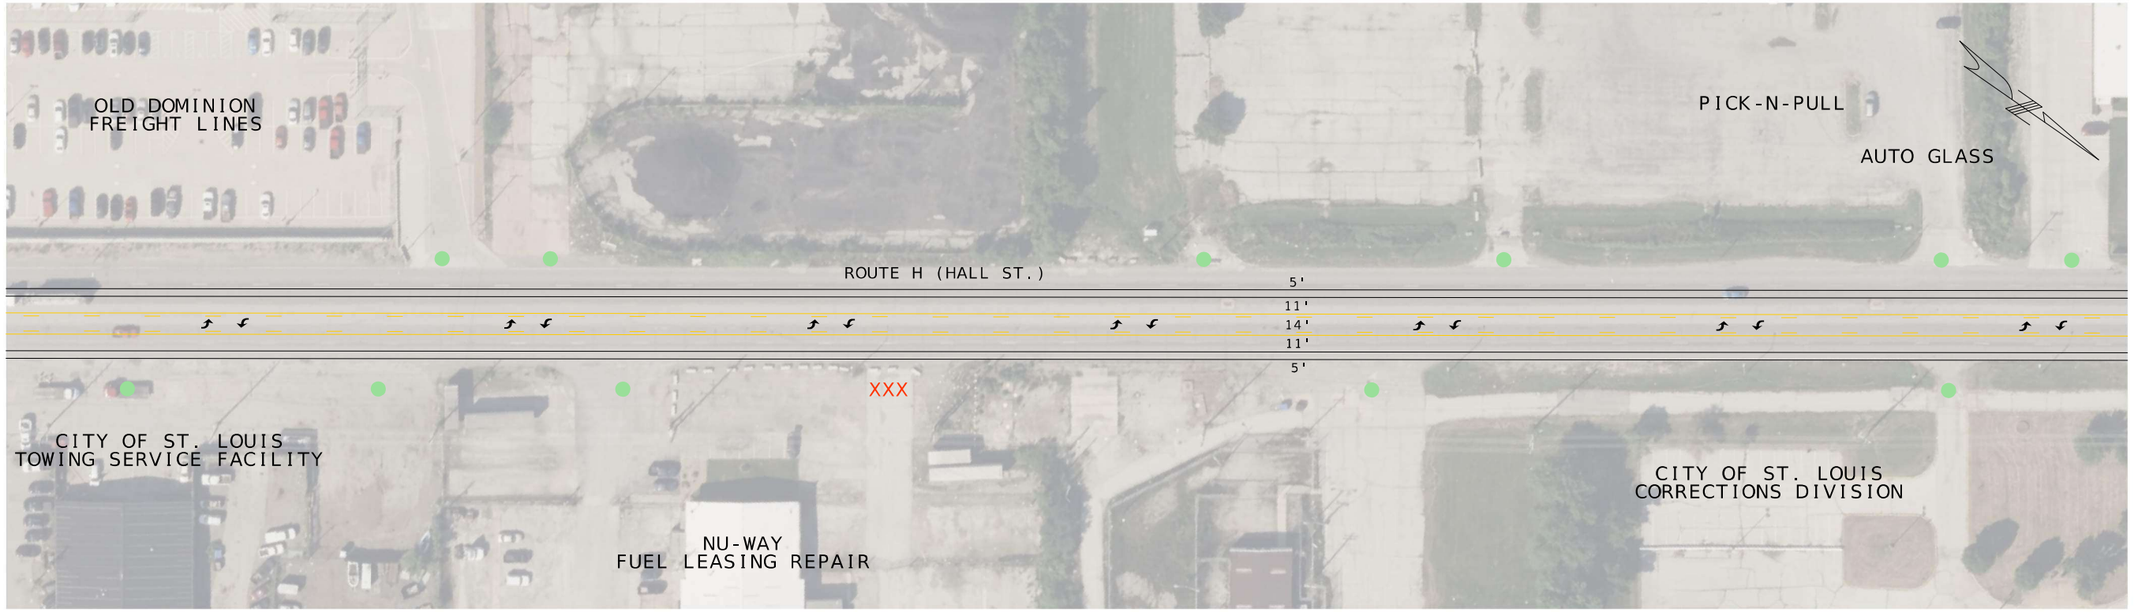

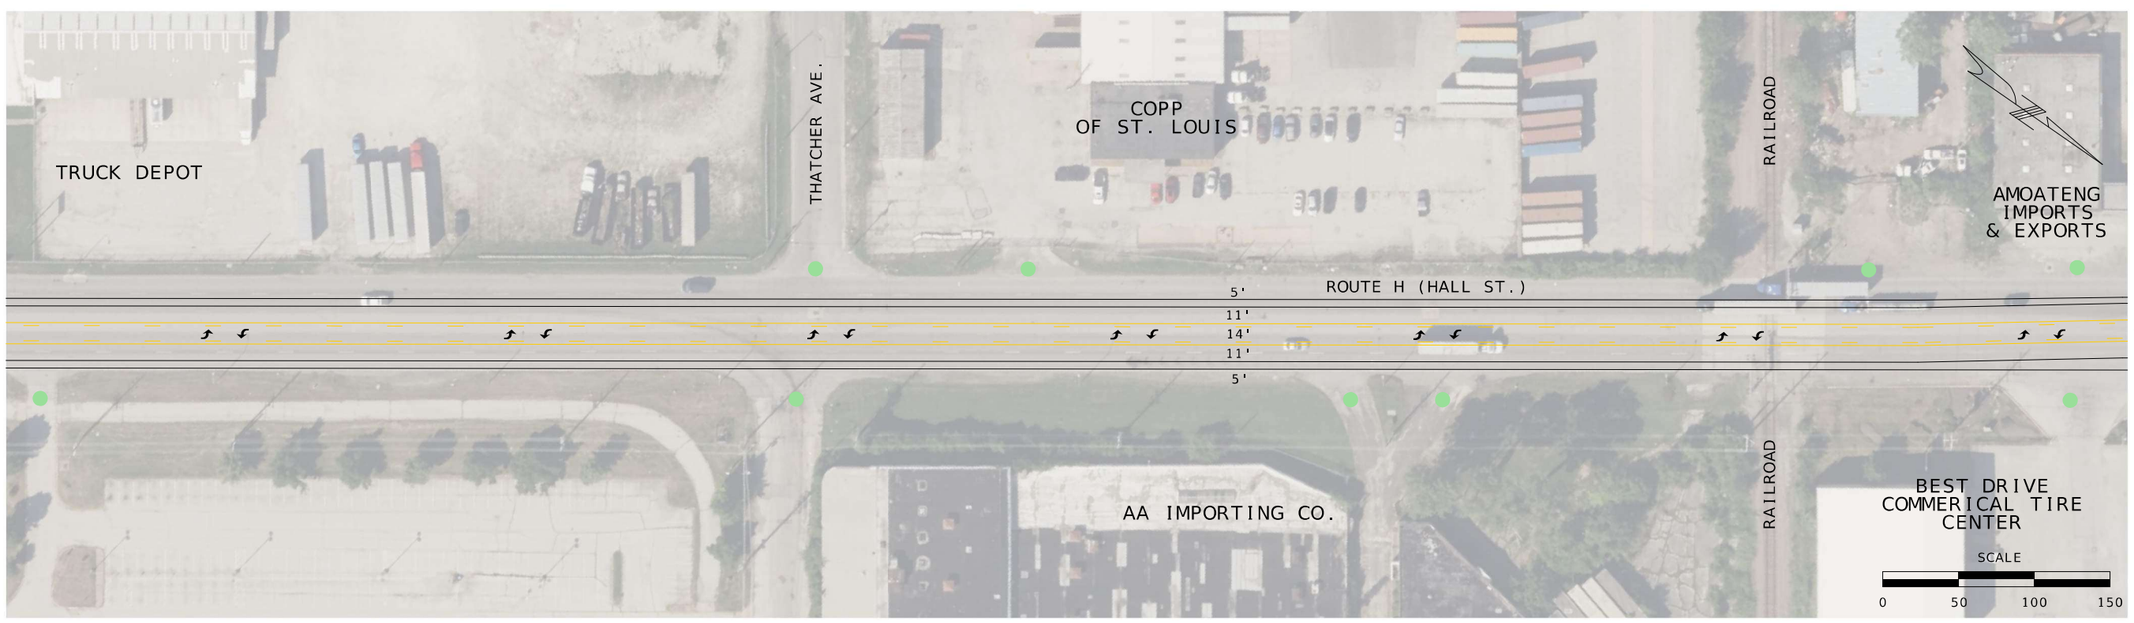

DATE PREPARED	20-JUN-2023
ROUTE	H
STATE	MO
DISTRICT	SL
SHEET NO.	4
COUNTY	ST. LOUIS CITY
JOB NO.	J6S3278
CONTRACT ID.	
PROJECT NO.	
BRIDGE NO.	

DATE	DESCRIPTION

MISSOURI HIGHWAYS AND TRANSPORTATION COMMISSION

105 WEST CAPITOL
JEFFERSON CITY, MO 65102
1-888-ASK-MODOT (1-888-275-6636)

Jacobs

JACOBS ENGINEERING GROUP
501 NORTH BROADWAY
ST.LOUIS, MISSOURI 63102-2121
PHONE: (314) 335-4000
CERTIFICATE OF AUTHORITY #00704

IF A SEAL IS PRESENT ON THIS SHEET IT HAS BEEN ELECTRONICALLY SEALED AND DATED.