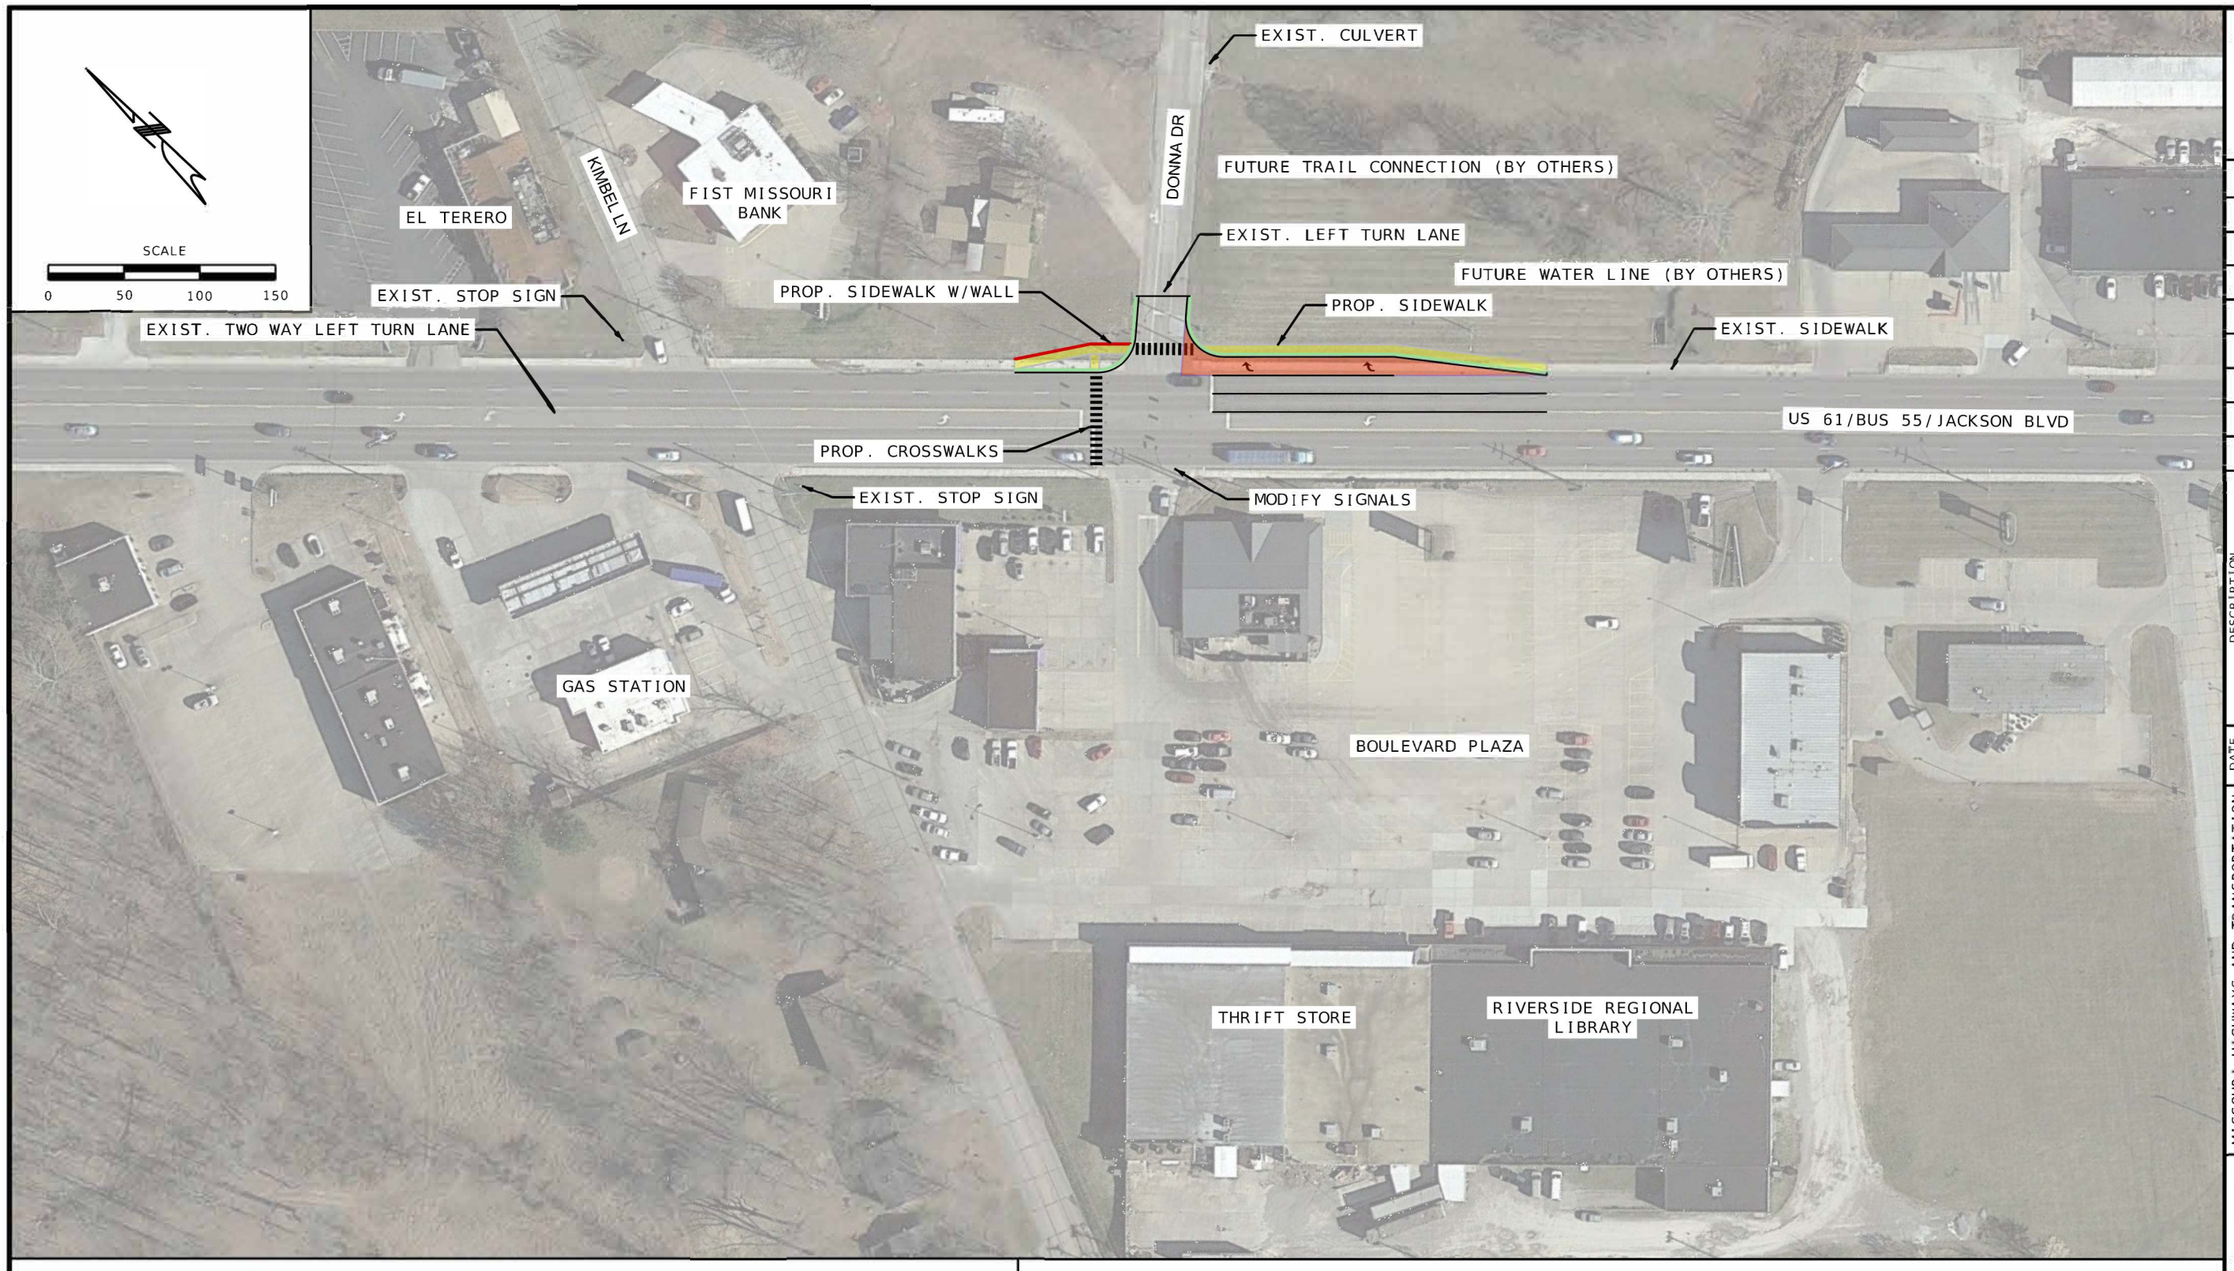

CONCEPT PLAN LEGEND

PAVEMENT (FULL-DEPTH WIDENING)

6' SIDEWALK

WESTBOUND RIGHT TURN LANE
ALTERNATIVE 1
DONNA DR

CONCEPT PLANS NOT FOR CONSTRUCTION

DATE

DATE PREPARED 11/2/2023

ROUTE 61 | STATE MO

DISTRICT SE | SHEET NO. ALT 1

COUNTY CAPE GIRARDEAU

JOB NO. SE0071

CONTRACT ID.

PROJECT NO.

BRIDGE NO.

DESCRIPTION

DATE

IF A SEAL IS PRESENT ON THIS SHEET IT HAS BEEN ELECTRONICALLY SEALED AND DATED.

MISSOURI HIGHWAYS AND TRANSPORTATION COMMISSION

105 WEST CAPITOL
JEFFERSON CITY, MO 65102
1-888-ASK-MODOT (1-888-275-6636)

GBA
16305 Swingley Ridge Rd
Ste. 300
Chesterfield, MO 63017
314.231.0100
GBAteam.com

GEORGE BUTLER ASSOCIATES, INC.
PRO. ENGINEER 000133
ARCHITECT 000212
PRO. LAND SURVEYOR 000059

REV.

SCALE
0 50 100 150

DRIVEWAY EXTENSION W/WALL
EXIST. CULVERT
EL TORERO
JACKSON CHAMBER OF COMMERCE
KIMBEL LN
DONNA DR
FUTURE TRAIL CONNECTION (BY OTHERS)
FUTURE WATER LINE (BY OTHERS)
EXIST. STOP SIGN
PROP. CROSSWALK
MODIFY SIGNALS
EXIST. RCB
US 61/BUS 55/JACKSON BLVD
EXIST. TWO WAY LEFT TURN LANE
PROP. YIELD
CLOSE ENTRANCE
PROP. R/W
PROP. SIDEWALK
PROP. RIGHT IN/RIGHT OUT
PROP. SIDEWALK
EXIST. SIDEWALK
PROP. R/W
GAS STATION
PROP. STOP SIGN
BOULEVARD PLAZA
MODIFY PARKING LOT
PROP. REALIGNMENT
PROP. R/W
PROP. WALL
PROP. DRIVEWAY EXTENSION
THRIFT STORE
RIVERSIDE REGIONAL LIBRARY
KIMBEL LN

CONCEPT PLAN LEGEND

- PAVEMENT (FULL-DEPTH WIDENING)
- PAVEMENT (OVERLAY)
- PAVEMENT REMOVAL
- 6' SIDEWALK
- DRIVEWAYS/ APPROACHES

KIMBEL RIGHT IN/RIGHT OUT - NORTH
ALTERNATIVE 2A
DONNA DR

CONCEPT PLANS NOT FOR CONSTRUCTION

DATE

DATE PREPARED 11/2/2023

ROUTE	STATE
61	MO
DISTRICT	SHEET NO.
SE	ALT 2A

COUNTY: CAPE GIRARDEAU
JOB NO.
CONTRACT ID.
PROJECT NO. SE0071
BRIDGE NO.

DESCRIPTION | DATE

IF A SEAL IS PRESENT ON THIS SHEET IT HAS BEEN ELECTRONICALLY SEALED AND DATED.

MISSOURI HIGHWAYS AND TRANSPORTATION COMMISSION
105 WEST CAPITOL
JEFFERSON CITY, MO 65102
1-888-ASK-MODOT (1-888-275-6636)

GBA
16305 Swingley Ridge Rd
Ste. 300
Chesterfield, MO 63017
314.231.0100
GBAteam.com

GEORGE BUTLER ASSOCIATES, INC.
PRO. ENGINEER 000133
ARCHITECT 000212
PRO. LAND SURVEYOR 000059

REV.

c:\bms\gba-pw-01\regan hutchinson\dms13421\SE0071_Exhibit_ALT02A.dgn 3:48:34 PM 11/2/2023

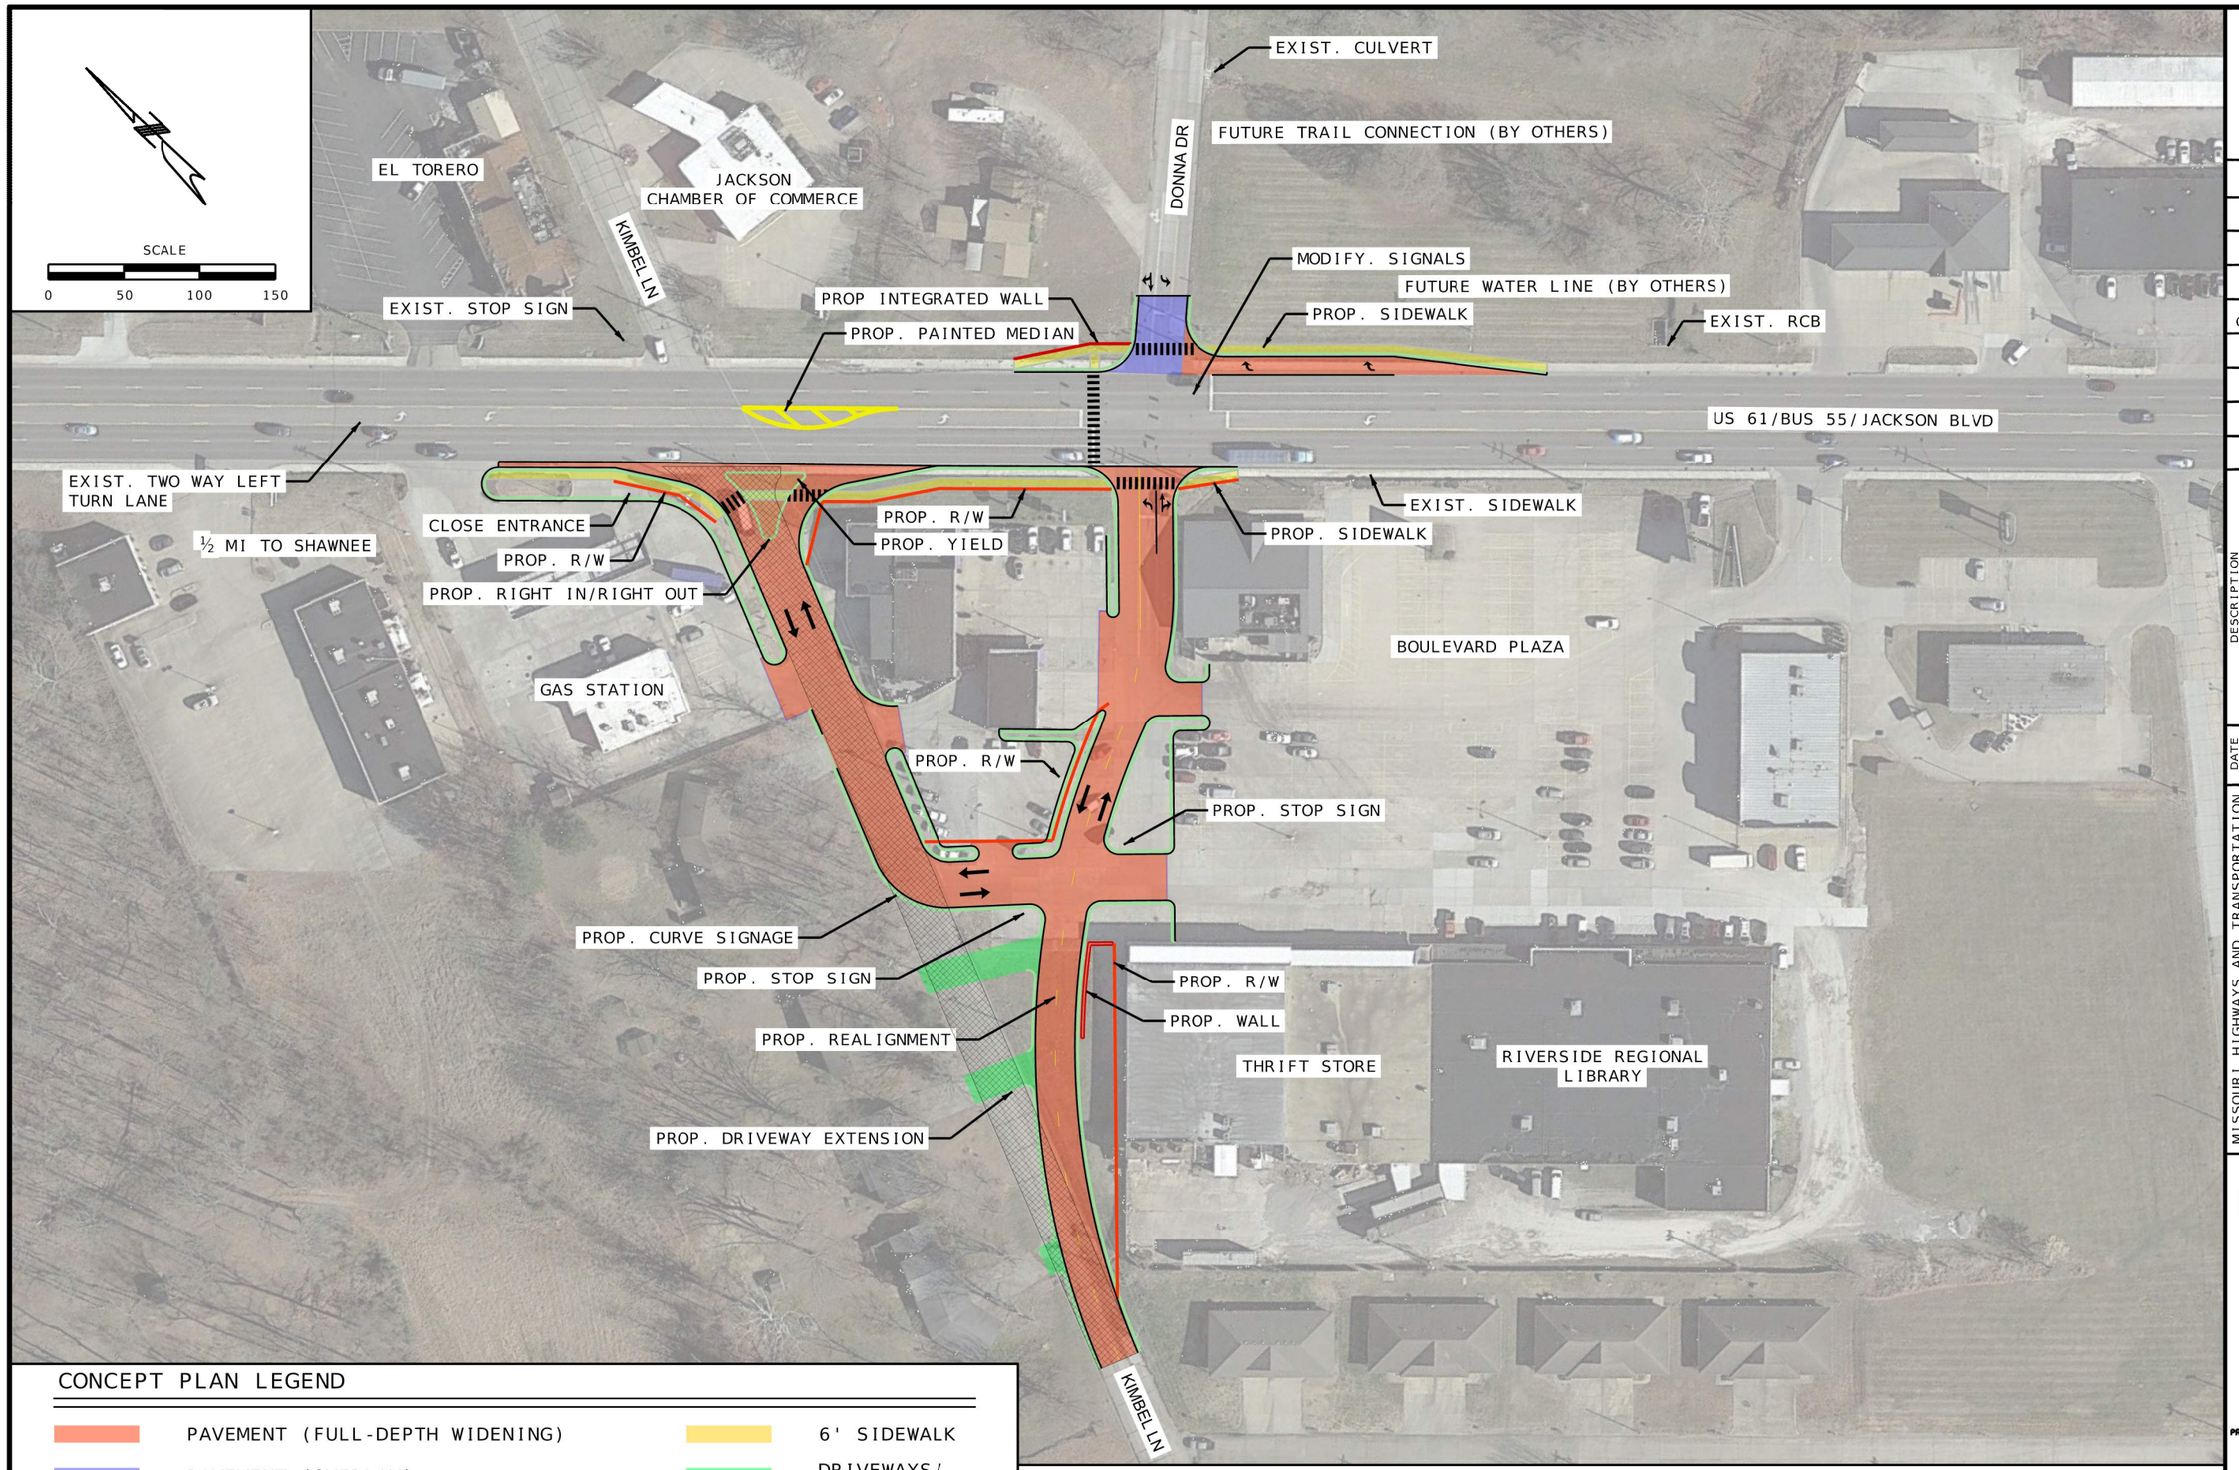

CONCEPT PLAN LEGEND

- PAVEMENT (FULL-DEPTH WIDENING)
- PAVEMENT (OVERLAY)
- PAVEMENT REMOVAL
- 6' SIDEWALK
- DRIVEWAYS/ APPROACHES

KIMBEL RIGHT IN/RIGHT OUT - SOUTH
ALTERNATIVE 2B
DONNA DR

CONCEPT PLANS NOT FOR CONSTRUCTION

DATE

DATE PREPARED 11/2/2023

ROUTE	STATE
61	MO
DISTRICT	SHEET NO.
SE	ALT 2B

COUNTY: CAPE GIRARDEAU

JOB NO.: SE0071

CONTRACT ID.:

PROJECT NO.:

BRIDGE NO.:

DESCRIPTION

DATE

IF A SEAL IS PRESENT ON THIS SHEET IT HAS BEEN ELECTRONICALLY SEALED AND DATED.

MISSOURI HIGHWAYS AND TRANSPORTATION COMMISSION

105 WEST CAPITOL
JEFFERSON CITY, MO 65102
1-888-ASK-MODOT (1-888-275-6636)

GBA
16305 Swingley Ridge Rd
Ste. 300
Chesterfield, MO 63017
314.231.0100
GBAteam.com

GEORGE BUTLER ASSOCIATES, INC.
PRO. ENGINEER 000133
ARCHITECT 000212
PRO. LAND SURVEYOR 000059

REV.

c:\bms\gba-pw-01\regan hutchinson\dms13421\SE0071_Exhibit_ALT02B.dgn 3:53:25 PM 11/2/2023

SCALE
0 50 100 150

EXIST. CULVERT
EL TORERO
JACKSON CHAMBER OF COMMERCE
KIMBEL LN
DONNA DR
FUTURE TRAIL CONNECTION (BY OTHERS)
MODIFY. SIGNALS
FUTURE WATER LINE (BY OTHERS)
PROP INTEGRATED WALL
EXIST. STOP SIGN
PROP. SIDEWALK
EXIST. RCB
US 61/BUS 55/JACKSON BLVD
PROP CROSSWALKS
EXIST. SIDEWALK
EXIST. TWO WAY LEFT TURN LANE
PROP. SIDEWALK
PROP. R/W
PROP. SIDEWALK
R 30'
½ MI TO SHAWNEE
GAS STATION
BOULEVARD PLAZA
PROP. R/W
MODIFY PARKING
PROP. STOP SIGN
PROP. CURVE SIGNAGE
PROP. STOP SIGN
PROP. R/W
PROP. WALL
PROP. REALIGNMENT
THRIFT STORE
RIVERSIDE REGIONAL LIBRARY
PROP. DRIVEWAY EXTENSION
KIMBEL LN

CONCEPT PLAN LEGEND

- PAVEMENT (FULL-DEPTH WIDENING)
- PAVEMENT (OVERLAY)
- PAVEMENT REMOVAL
- 6' SIDEWALK
- DRIVEWAYS/ APPROACHES

KIMBEL CLOSURE
ALTERNATIVE 2C
DONNA DR

CONCEPT PLANS NOT FOR CONSTRUCTION

DATE

DATE PREPARED
11/3/2023

ROUTE	STATE
61	MO
DISTRICT	SHEET NO.
SE	ALT 2B

COUNTY
CAPE GIRARDEAU

JOB NO.
SE0071

CONTRACT ID.

PROJECT NO.

BRIDGE NO.

REV.	DESCRIPTION	DATE

IF A SEAL IS PRESENT ON THIS SHEET IT HAS BEEN ELECTRONICALLY SEALED AND DATED.

MISSOURI HIGHWAYS AND TRANSPORTATION COMMISSION
105 WEST CAPITOL
JEFFERSON CITY, MO 65102
1-888-ASK-MODOT (1-888-275-6636)

GBA
16305 Swingley Ridge Rd
Ste. 300
Chesterfield, MO 63017
314.231.0100
GBAteam.com

GEORGE BUTLER ASSOCIATES, INC.
PRO. ENGINEER 000133
ARCHITECT 000212
PRO. LAND SURVEYOR 000059