ROUTE AB PLAN

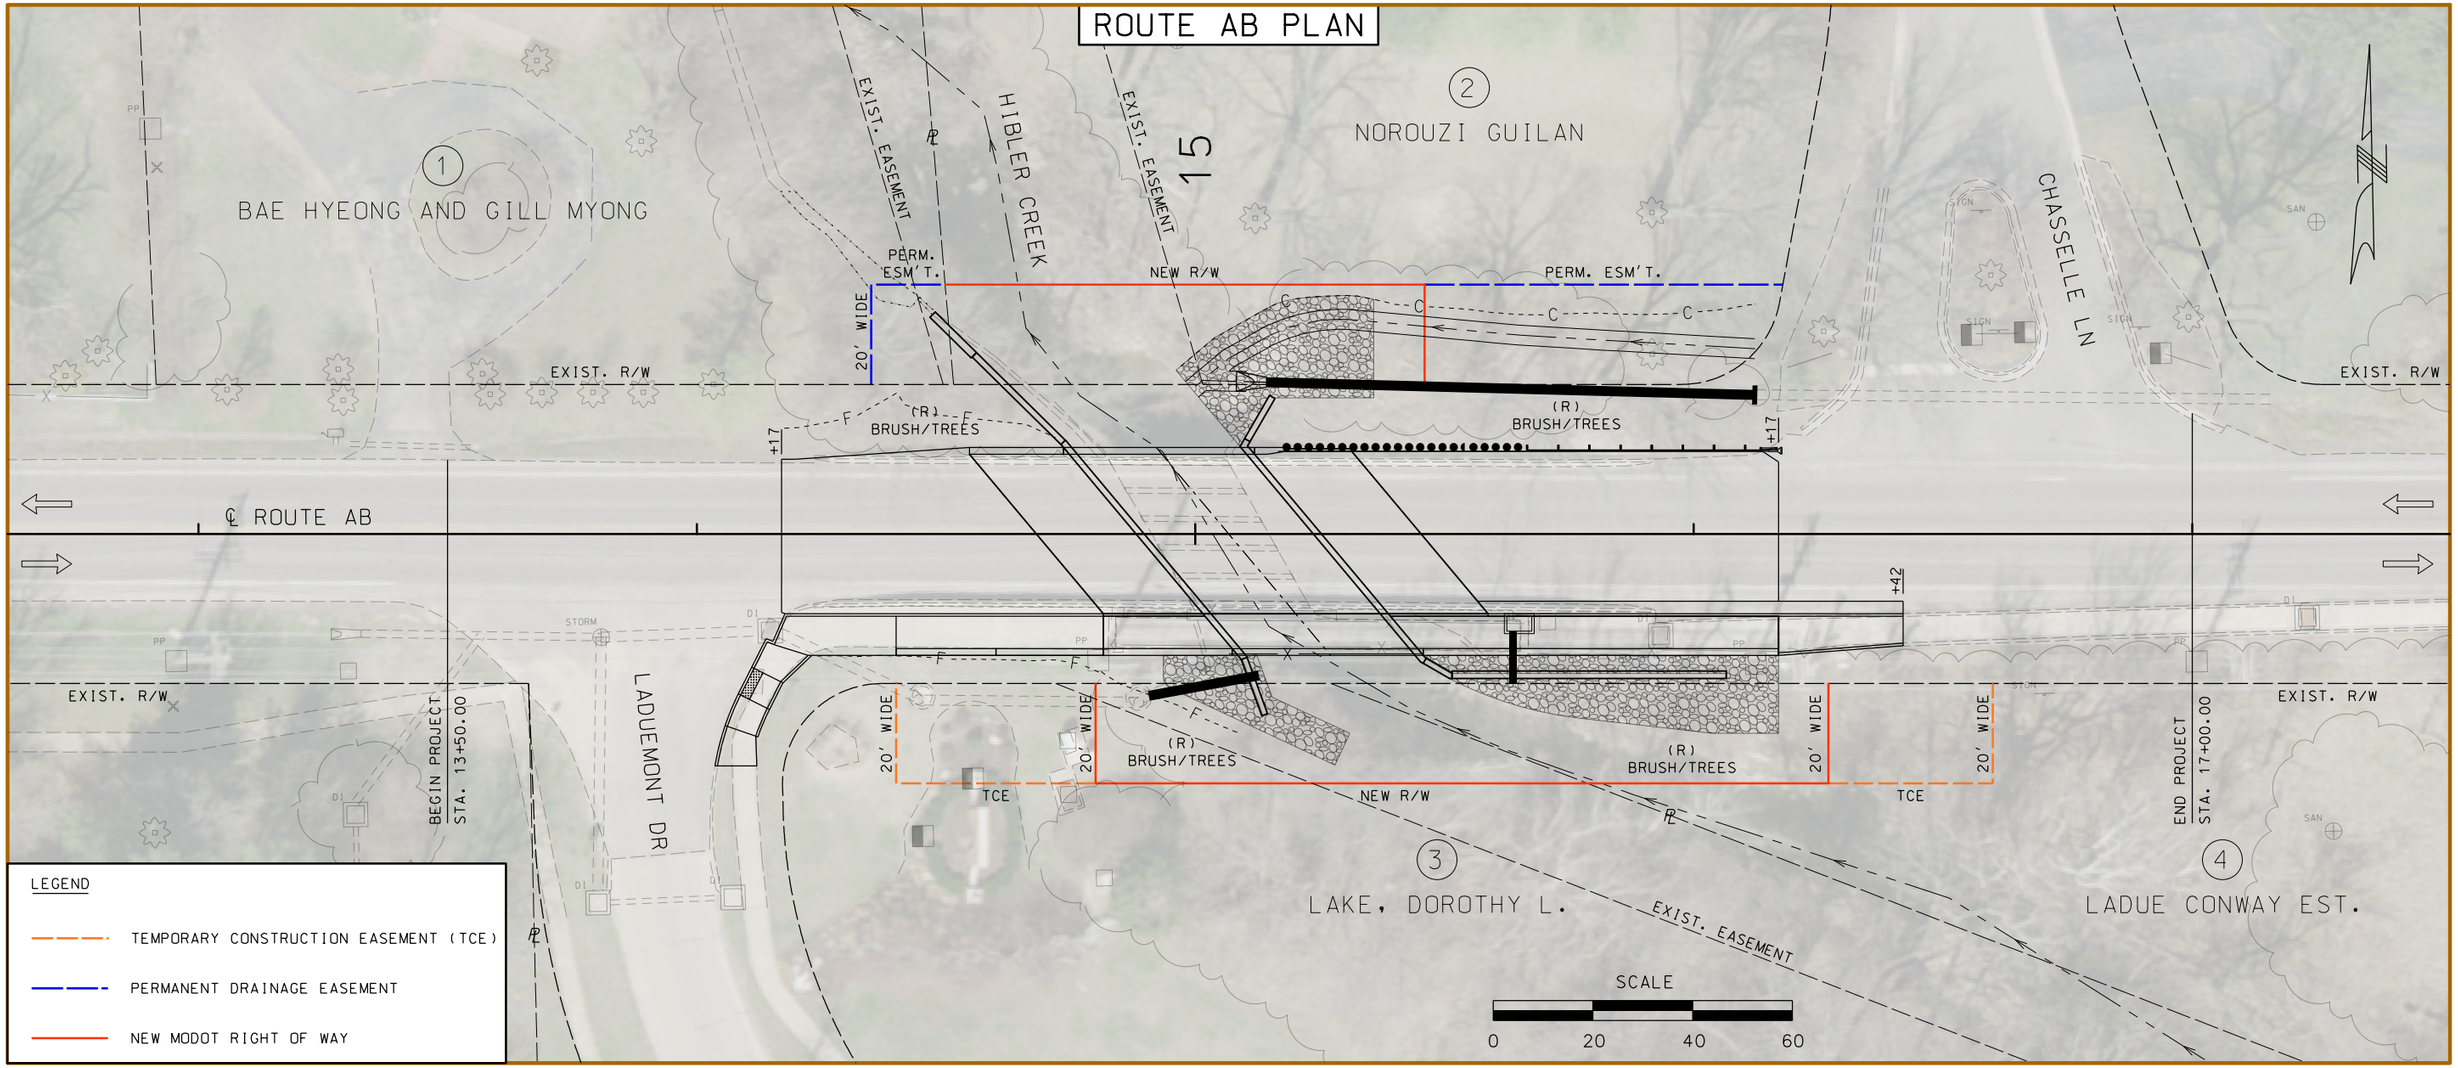
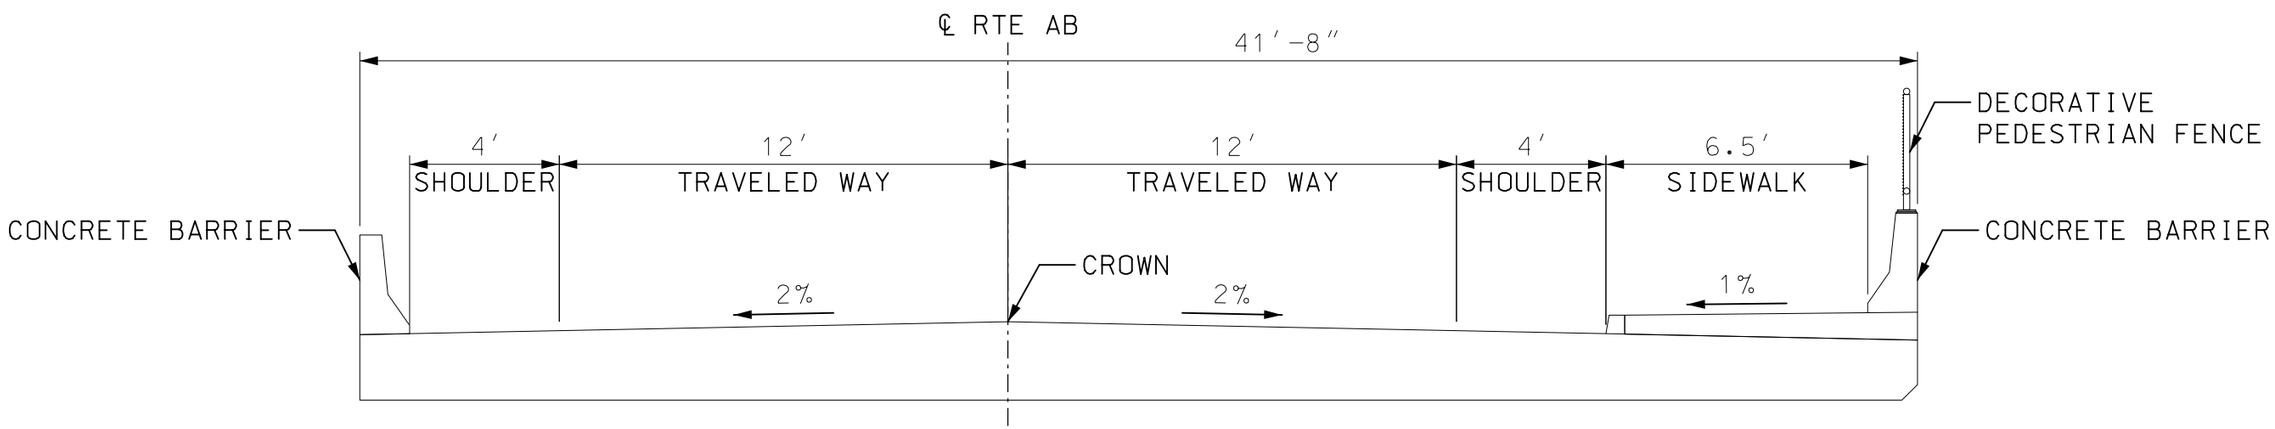
ROUTE AB TYPICAL SECTION