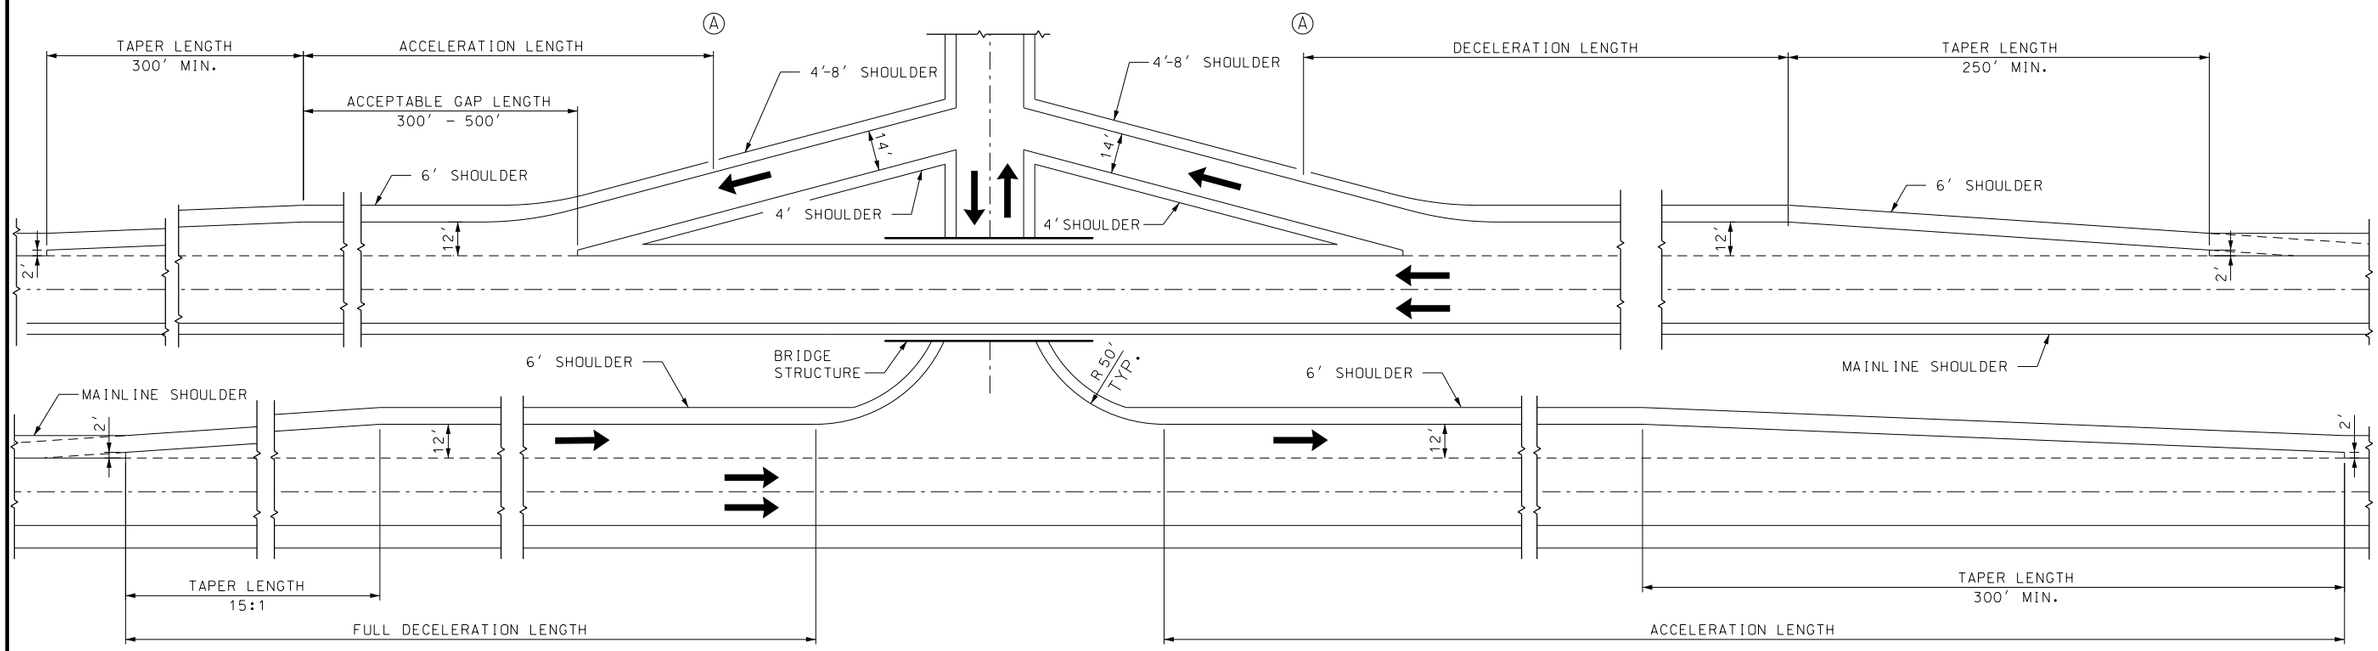


GENERAL NOTES:

USE ACCELERATION LENGTH OR ACCEPTABLE GAP LENGTH FOR RAMP ACCELERATION LANES, WHICHEVER PRODUCES A GREATER DISTANCE DOWNSTREAM FROM THE GORE NOSE.

POINT (A) CONTROLS SPEED ON THE RAMP.

SHOULDERS ADJACENT TO THE MEDIAN OPENING SHALL BE A2 FOR INTERSTATE AND MAJOR ROADWAYS OR A3SHOULDER FOR LOW VOLUMN MAJORS AND MINOR ROADS.

SLOPES ADJACENT TO MEDIAN OPENING SHOULDERS SHALL NOT BE STEEPER THAN 5.5:1

# TYPICAL MEDIAN OPENING

TYPE V

SPECIAL SHEET

"THIS MEDIA SHOULD NOT BE CONSIDERED A CERTIFIED DOCUMENT."

| DATE PREPARED | |
|---|---|
| 12/28/2015 | |
| ROUTE | STATE MO |
| DISTRICT | SHEET NO. |
| COUNTY | |
| JOB NO. | |
| CONTRACT ID. | |
| PROJECT NO. | |
| BRIDGE NO. | |

| DESCRIPTION | DATE |
|---|---|
| | |

MISSOURI HIGHWAYS AND TRANSPORTATION COMMISSION
105 WEST CAPITOL
JEFFERSON CITY, MO 65102
1-888-ASK-MODOT (1-888-275-6636)

IF A SEAL IS PRESENT ON THIS SHEET IT HAS BEEN ELECTRONICALLY SEALED AND DATED.