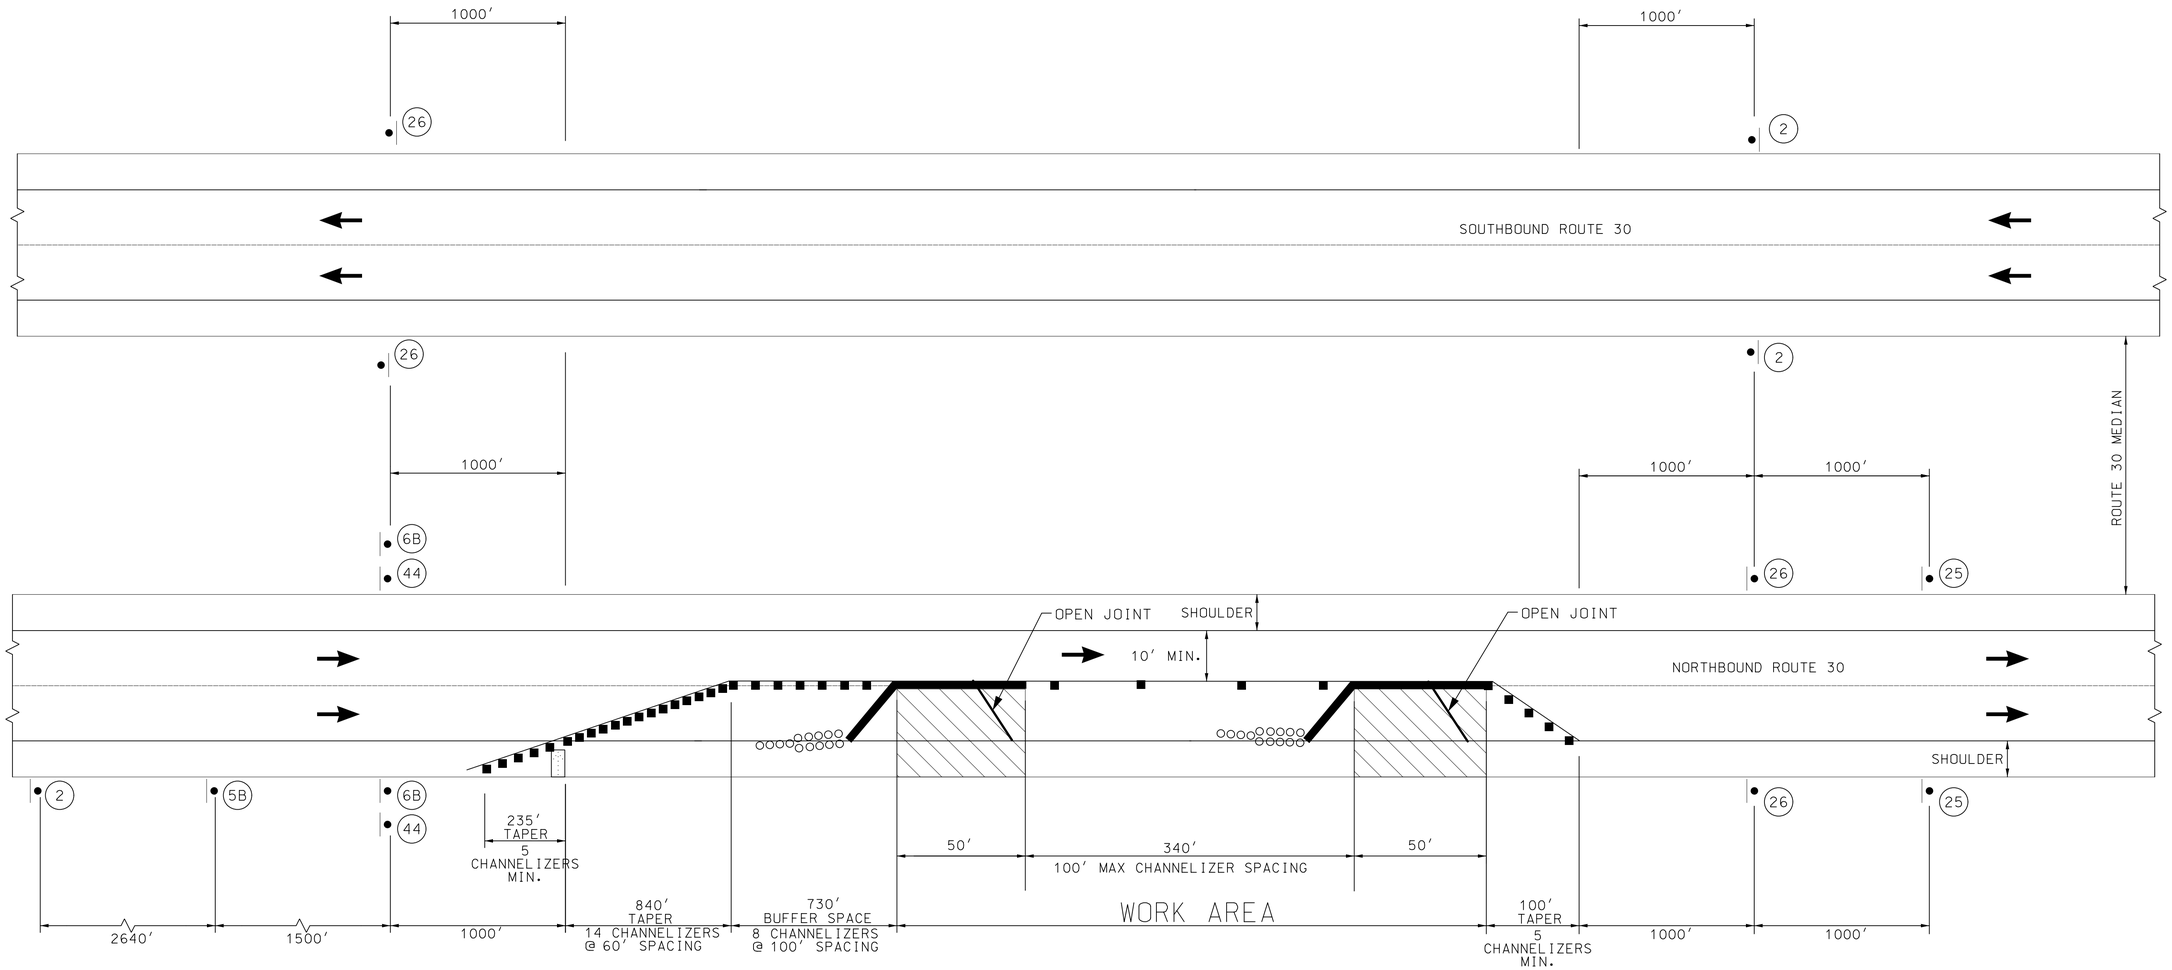

RIGHT LANE CLOSURE TRAFFIC CONTROL PLAN

NOT TO SCALE

✳ ADJUST SPACING FOR FIELD CONDITIONS

NOTE: LANE CLOSURE TO BE LIMITED TO WEEKEND WORK ONLY. SEE JOB SPECIAL PROVISIONS FOR RESTRICTIONS.

GENERAL NOTES:

1) SIGN LOCATIONS TO BE APPROVED BY ENGINEER.
2) DISTANCE MAY BE ADJUSTED ACCORDING TO FIELD CONDITIONS WITH PERMISSION OF THE ENGINEER.
3) NO DIRECT PAYMENT WILL BE MADE FOR RELOCATION OF TCP SIGNS AND DEVICES.
4) ANY EXISTING SIGNS THAT CONFLICT WITH TEMPORARY TRAFFIC CONTROL SHALL BE COVERED OR REMOVED.
5) ALL TRAFFIC CONTROL ITEM WHICH ARE NOT INCLUDED IN THE PAY ITEMS ARE TO BE CONSIDERED INCIDENTAL.

TRAFFIC CONTROL LEGEND

- SIGN (SINGLE SIDED)
- CHANNELIZER (TRIM LINE)
- WORK AREA
- SAND FILLED IMPACT ATTENUATORS
- TEMPORARY TRAFFIC BARRIER
- FLASHING ARROW PANEL

FLASHING ARROW PANEL

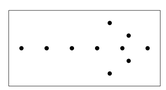

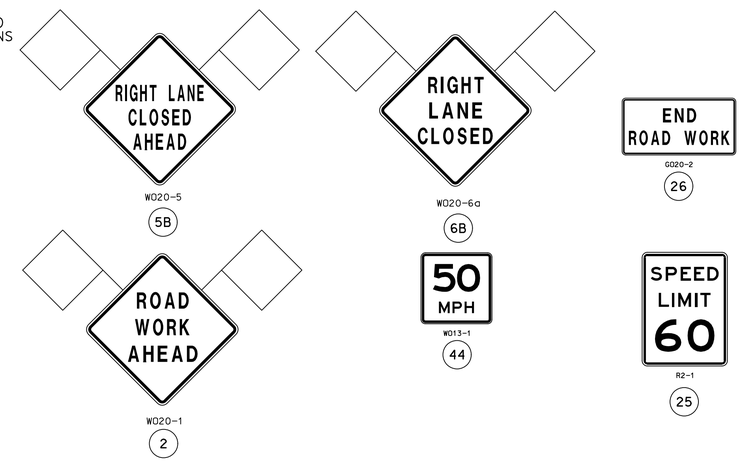

DISCLAIMER

THE PROFESSIONAL WHOSE SIGNATURE AND PERSONAL SEAL APPEAR HEREON ASSUMES RESPONSIBILITY ONLY FOR WHAT APPEARS ON THIS PAGE, AND DISCLAIMS (PURSUANT TO SECTION 327.411 RSMO) SPECIFICATION, ESTIMATES, REPORTS, OR OTHER DOCUMENTS OR INSTRUMENTS NOT SEALED BY THE UNDERSIGNED PROFESSIONAL RELATING TO OR INTENDED TO BE USED FOR ANY PART OR PARTS OF THE PROJECT TO WHICH THIS PAGE REFERS.

STATE OF MISSOURI
JOHN E. KLEIN
NUMBER PE-2009030035
PROFESSIONAL ENGINEER
5/19/2014

DATE PREPARED: 5/19/2014
ROUTE: 30 | STATE: MO
DISTRICT: SL | SHEET NO.: 5
COUNTY: JEFFERSON
JOB NO.: WBA4629A
CONTRACT ID.:
PROJECT NO.:
BRIDGE NO.: A4629

DESCRIPTION	DATE

MISSOURI HIGHWAYS AND TRANSPORTATION COMMISSION
105 WEST CAPITOL
JEFFERSON CITY, MO 65102
1-888-ASK-MODOT (1-888-275-6636)

HORNER & SHIFRIN, INC.
ENGINEERS
Engineering Excellence Since 1946
5008 Page Ave. St. Louis, MO 63132
314-531-4321 FAX 314-531-9566
www.HornerShifrin.com
Discipline(s) of Authority: Engineering
Certificate of Authority 000159
Expiration Date: December 31, 2014

TRAFFIC CONTROL
ROUTE 30
SHEET 2 OF 2