LANE CLOSURE USING OPTIONAL PORTABLE TEMPORARY TRAFFIC SIGNAL UNIT

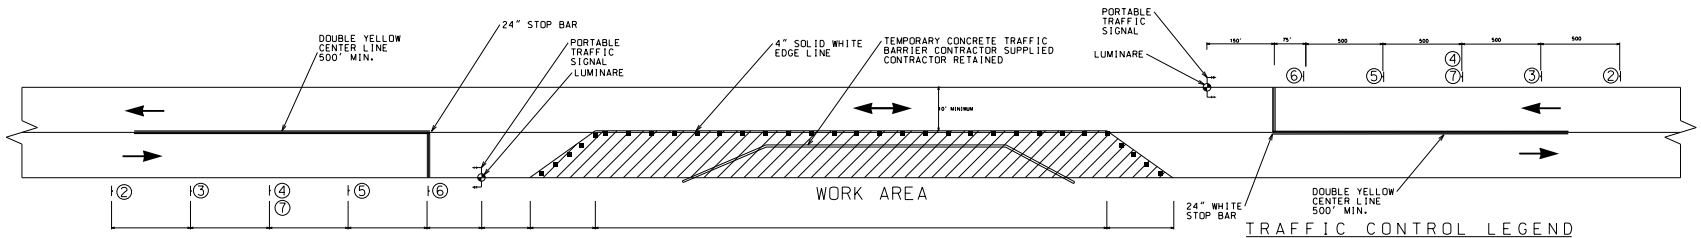

GENERAL NOTES:

1) SIGN LOCATIONS TO BE APPROVED BY ENGINEER.
2) DISTANCE MAY BE ADJUSTED ACCORDING TO FIELD CONDITIONS WITH PERMISSION OF THE ENGINEER.
3) NO DIRECT PAYMENT WILL BE MADE FOR RELOCATION OF TCP SIGNS AND DEVICES.
4) ANY EXISTING SIGNS THAT CONFLICT WITH TEMORARY TRAFFIC CONTROL SHALL BE COVERED OR REMOVED.
5) ALL TRAFFIC CONTROL ITEMS WHICH ARE NOT INCLUDED IN THE PAY ITEMS ARE TO BE CONSIDERED INCIDENTAL.
6) MAINTAIN ACCESS TO ALL ENTRANCES AT ALL TIMES.
7) MoDOT WILL SUPPLY TEMPORARY TRAFFIC SIGNAL.
8) CONTRATOR WILL SUPPLY & INSTALL ALL NECESSARY SIGNING AT NO DIRECT PAY

TRAFFIC CONTROL LEGEND

- SIGN (SINGLE SIDED)
- CHANNELIZER
- TRAFFIC SIGNAL
- LUMINARE

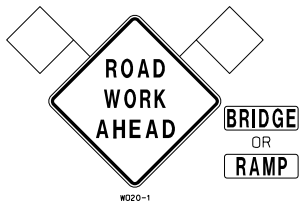

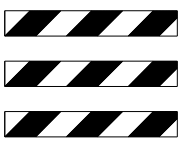

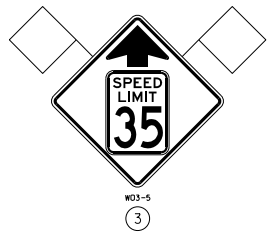

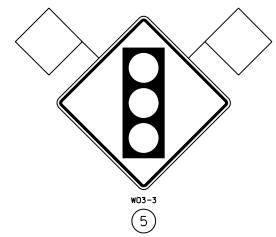

NOT TO SCALE

DISCLAIMER
THE PROFESSIONAL WHOSE SIGNATURE AND PERSONAL SEAL APPEAR HEREON ASSUMES RESPONSIBILITY ONLY FOR WHAT APPEARS ON THIS PAGE, AND DISCLAIMS (PERSUANT TO SECTION 327.411 RSMO) SPECIFICATION, ESTIMATES, REPORTS, OR OTHER DOCUMENTS OR INSTRUMENTS NOT SEALED BY THE UNDERSIGNED PROFESSIONAL RELATING TO OR INTENDED TO BE USED FOR ANY PART OR PARTS OF THE PROJECT TO WHIHC THIS PAGE REFERS.

"THIS MEDIA SHOULD NOT BE CONSIDERED A CERTIFIED DOCUMENT."

DATE PREPARED	2/10/2014
ROUTE	FF
STATE	MO
DISTRICT	SL
SHEET NO.	
COUNTY	JEFFERSON
JOB NO.	
CONTRACT ID.	
PROJECT NO.	
BRIDGE NO.	

DESCRIPTION	DATE

MISSOURI HIGHWAYS AND TRANSPORTATION COMMISSION
105 WEST CAPITOL
JEFFERSON CITY, MO 65102
1-888-ASK-MODOT (1-888-275-6636)

IF A SEAL IS PRESENT ON THIS SHEET IT HAS BEEN ELECTRONICALLY SEALED AND DATED.