

Regular Mow = 10.82 AC
Full Mow = 10.82 AC


LEGEND			
SYMBOL	TOTAL	SYMBOL	TOTAL
	5 FT CUT		SPRAY ALL TO BOTTOM BLUFF
	10 FT CUT		SPRAY ALL TO WALL OR FENCE
	15 FT CUT		SPRAY OR TRIM FRONT OF WALL
	30 FT CUT (0.84 AC)		SPRAY OR TRIM AROUND FENCE
	CUT ALL (8.55 AC)		SPRAY OR TRIM AROUND GUARDRAIL
	CUT BY OTHERS		SPRAY BOTTOM BLUFF
	60 FT FINAL CUT *		
	SPRAY ROCK		


SYMBOLS:	APPROXIMATE RIGHT OF WAY LINE
	BRUSH/TREE LINE
	PAVEMENT WIDENING
	SOUND WALL
	RETAINING WALL

NOTE:
20 FT. RADIUS TYPICAL AT MOW ANGLES OR AS NOTED.
* 60 FT FINAL CUT INCLUDES 30 FT CUT AREA
AREAS IN PARENTHESES () ARE FINAL MOW AREAS
OVERLAPPING SPRAY AREAS PAID FOR ONCE
SPRAY 2 FT AROUND GUARDRAIL AND FENCE



ROADSIDE PLAN
ROUTE L270
SHEET 1 OF 17

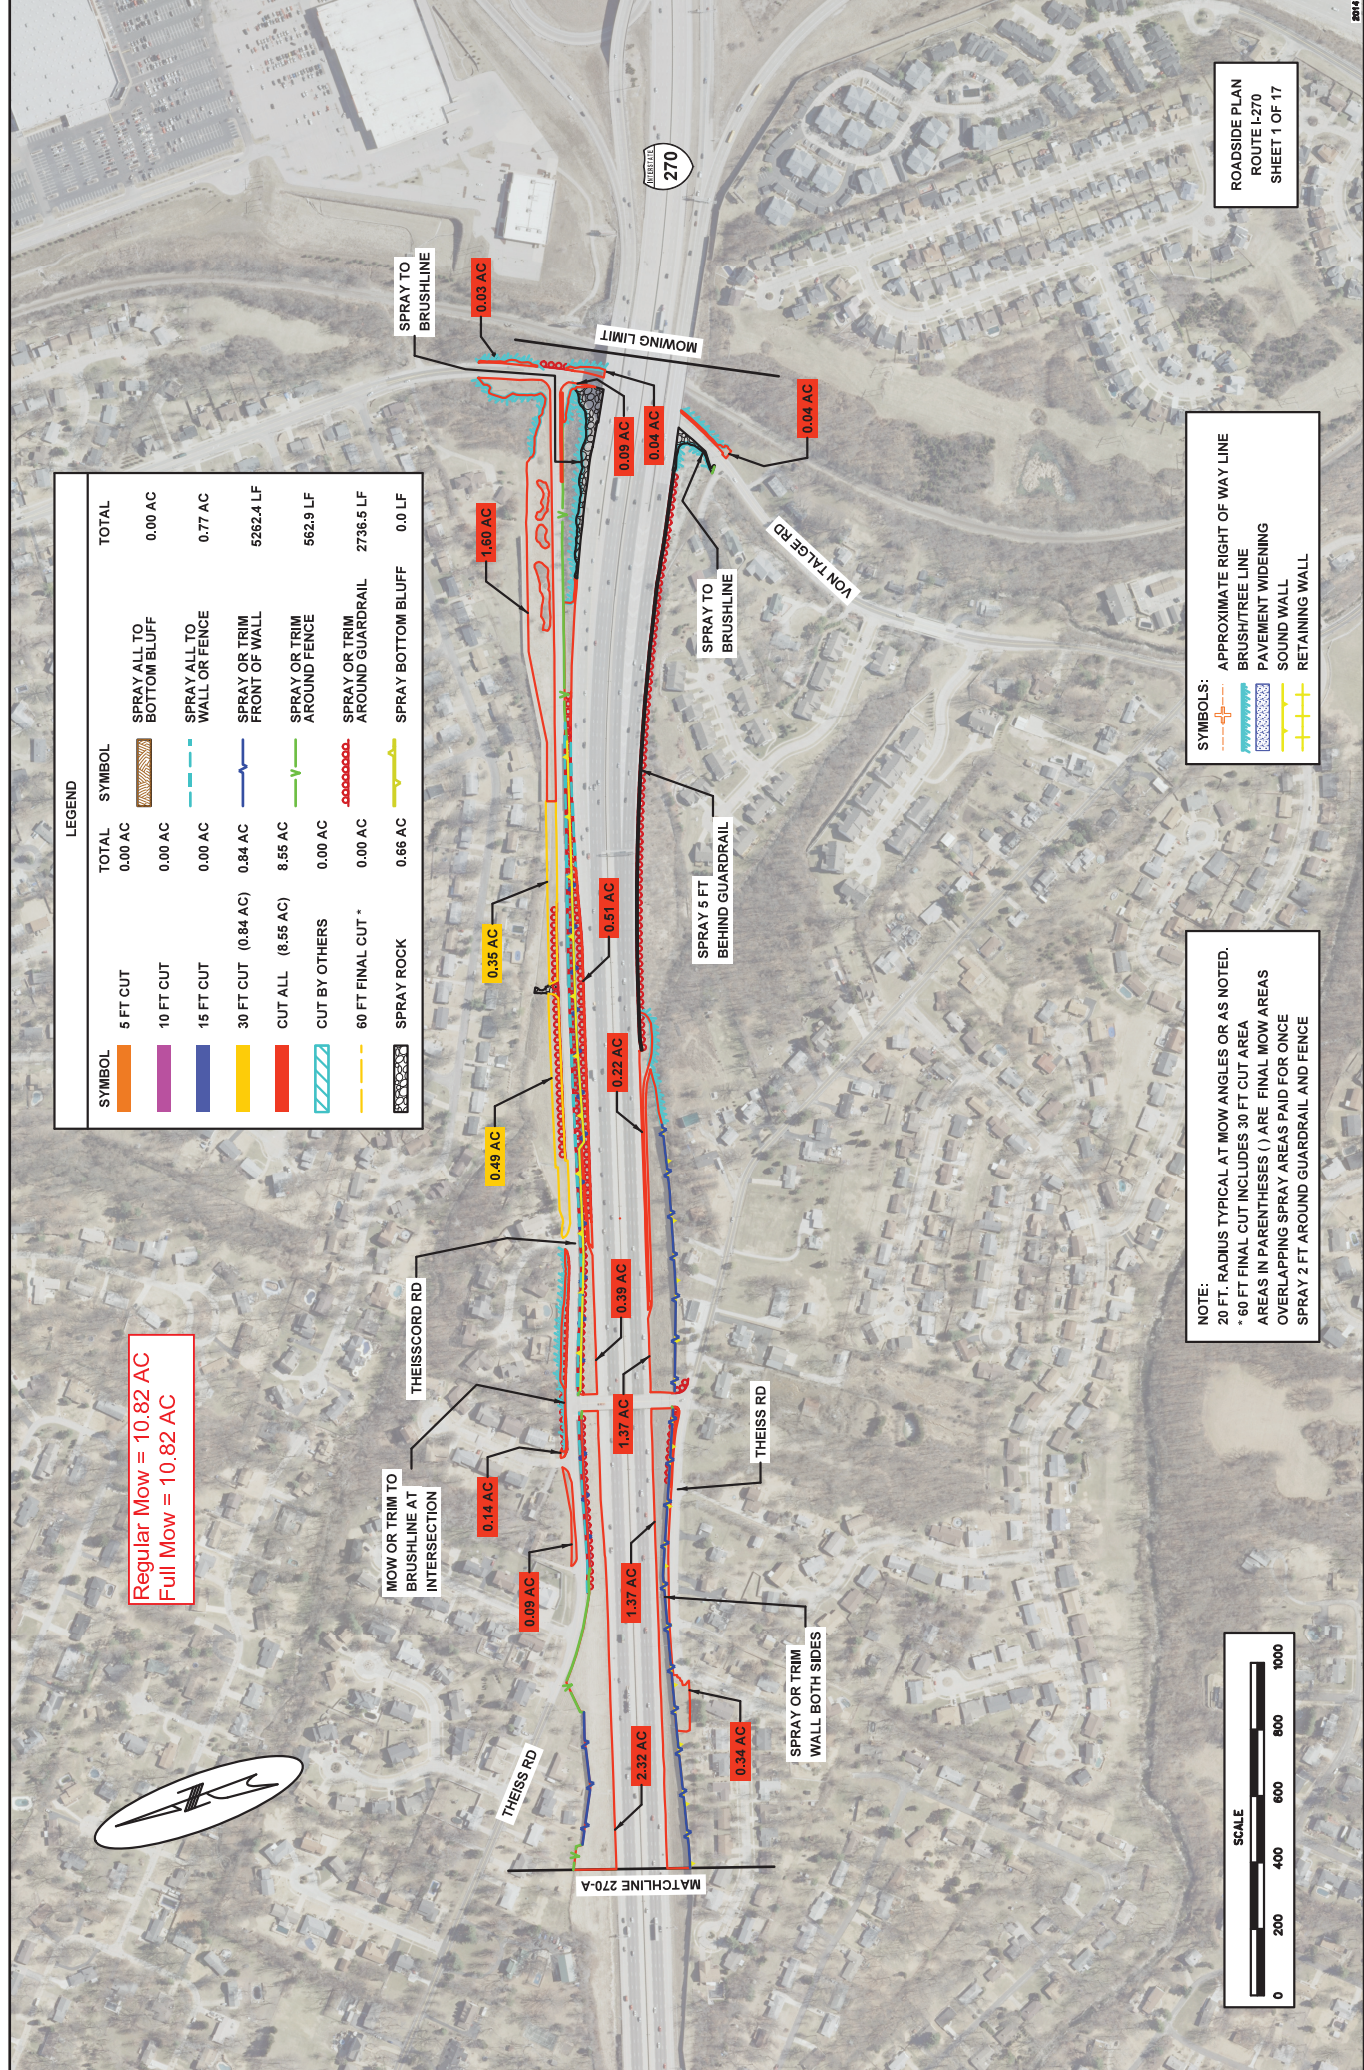

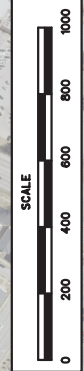

SYMBOLS:

	APPROXIMATE RIGHT OF WAY LINE
	BRUSH/TREE LINE
	PAVEMENT WIDENING
	SOUND WALL
	RETAINING WALL

NOTE:
20 FT. RADIUS TYPICAL AT MOW ANGLES OR AS NOTED.
* 60 FT FINAL CUT INCLUDES 30 FT CUT AREA
AREAS IN PARENTHESES () ARE FINAL MOW AREAS
OVERLAPPING SPRAY AREAS PAID FOR ONCE
SPRAY 2 FT AROUND GUARDRAIL AND FENCE

ROADSIDE PLAN
ROUTE I-270
SHEET 2 OF 17




Regular Mow = 12.31 AC
Full Mow = 12.31 AC


LEGEND			
SYMBOL	TOTAL	SYMBOL	TOTAL
5 FT CUT	0.02 AC	SPRAY ALL TO BOTTOM BLUFF	0.00 AC
10 FT CUT	0.00 AC	SPRAY ALL TO WALL OR FENCE	0.03 AC
15 FT CUT	0.00 AC	SPRAY OR TRIM FRONT OF WALL	4364.4 LF
30 FT CUT (0.00 AC)	0.00 AC	SPRAY OR TRIM AROUND FENCE	316.3 LF
CUT ALL (11.47 AC)	11.47 AC	SPRAY OR TRIM AROUND GUARDRAIL	2357.2 LF
CUT BY OTHERS	0.00 AC	SPRAY BOTTOM BLUFF	1089.3 LF
60 FT FINAL CUT *	0.00 AC		
SPRAY ROCK	0.79 AC		

NOTE:
20 FT. RADIUS TYPICAL AT MOW ANGLES OR AS NOTED.
* 60 FT FINAL CUT INCLUDES 30 FT CUT AREA
AREAS IN PARENTHESES () ARE FINAL MOW AREAS
OVERLAPPING SPRAY AREAS PAID FOR ONCE
SPRAY 2 FT AROUND GUARDRAIL AND FENCE

SYMBOLS:
APPROXIMATE RIGHT OF WAY LINE
BRUSH/TREE LINE
PAVEMENT WIDENING
SOUND WALL
RETAINING WALL

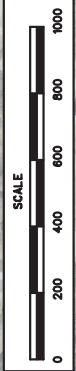

ROADSIDE PLAN
ROUTE I-270
SHEET 3 OF 17

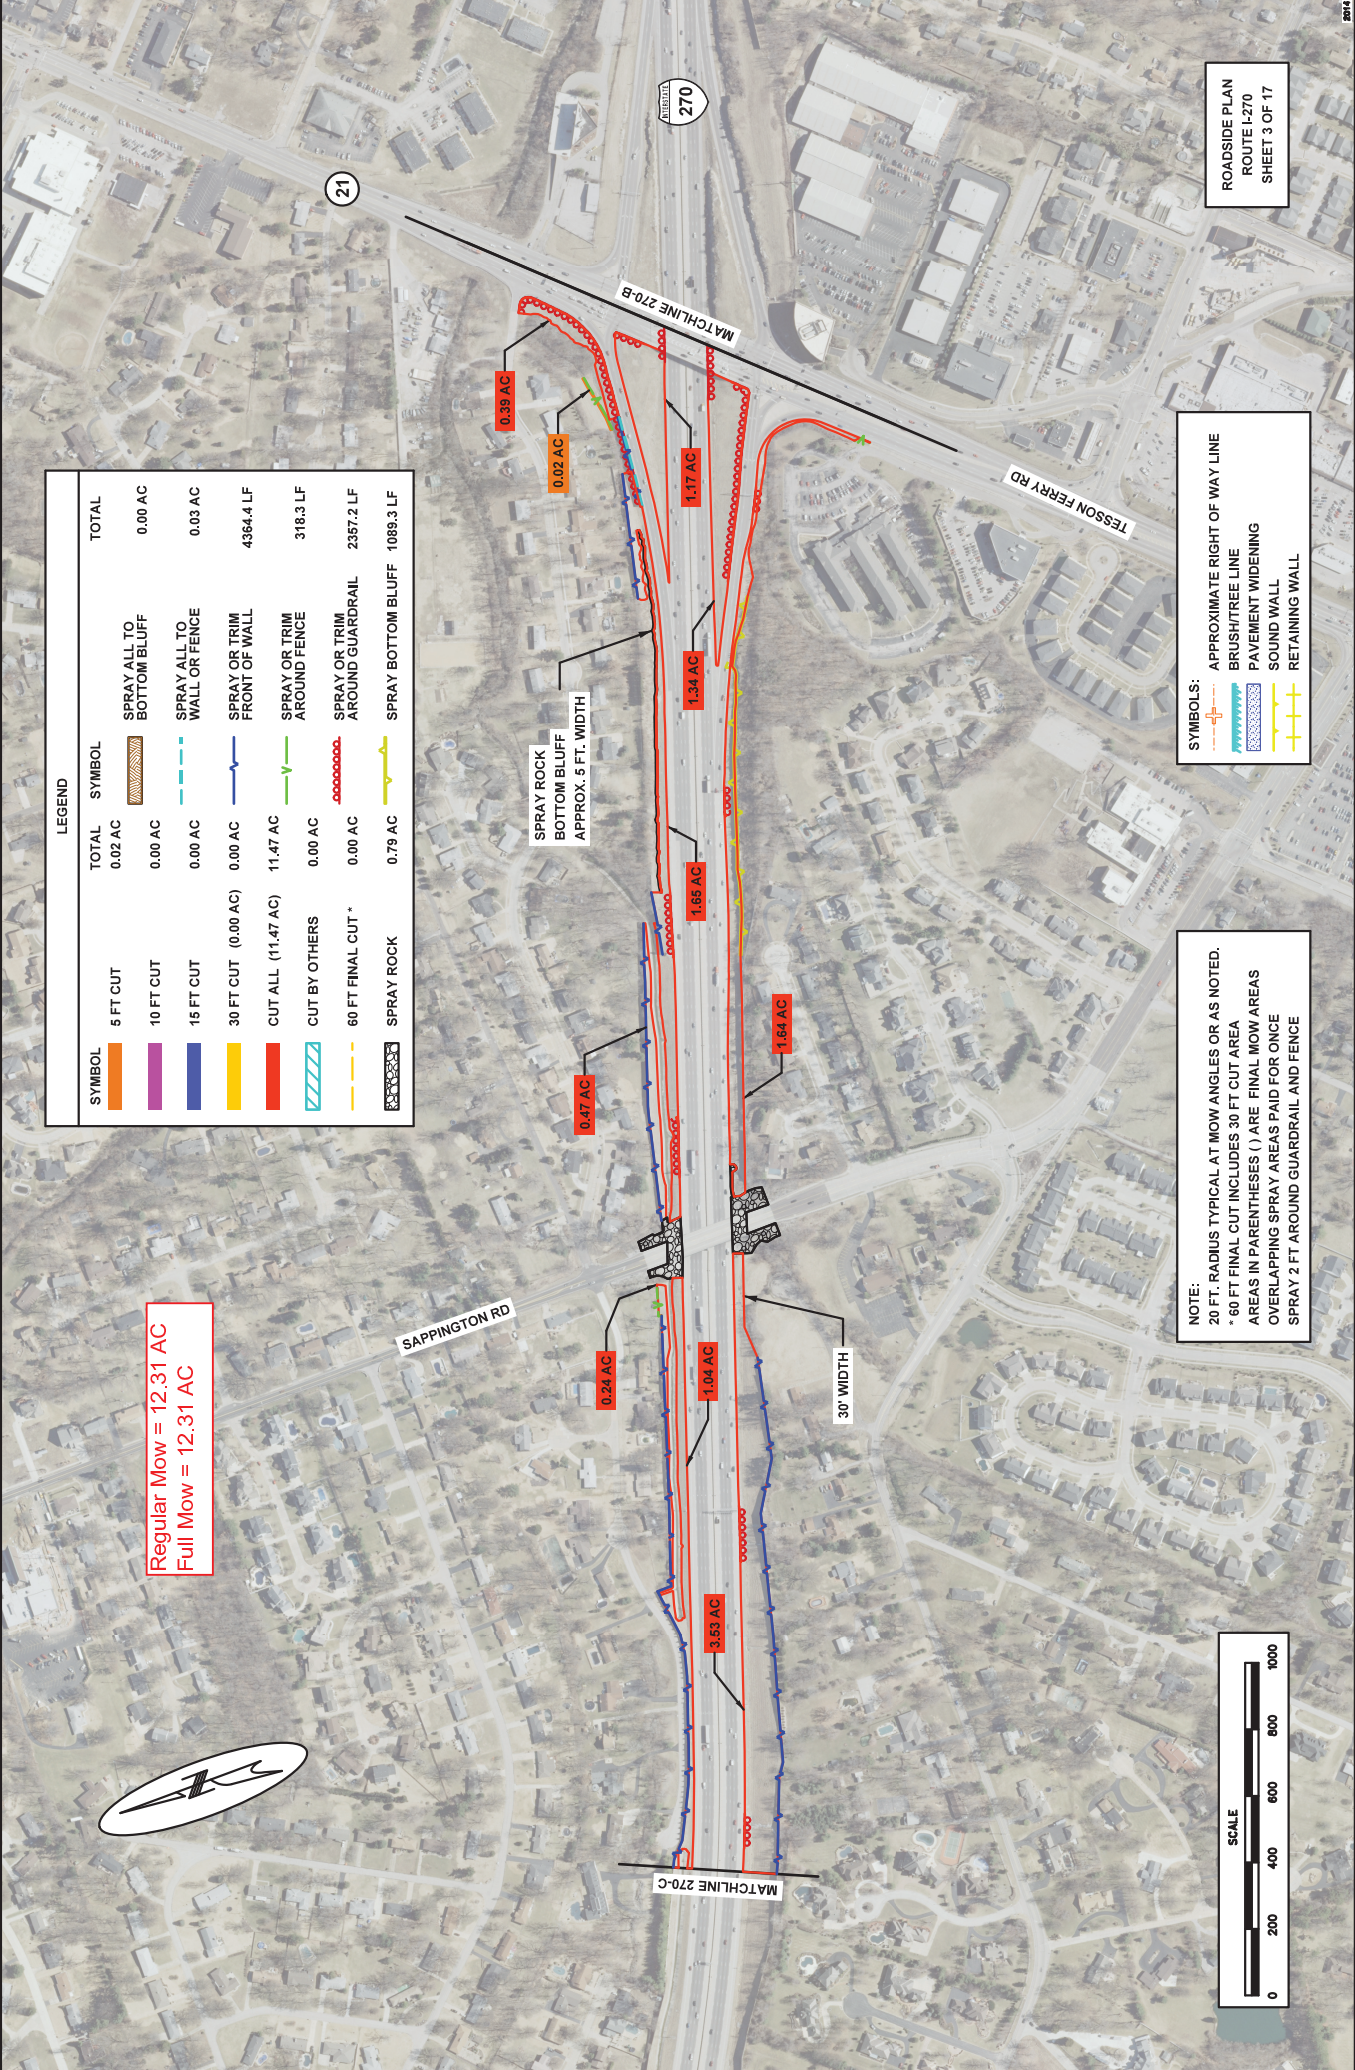




SYMBOLS:

	APPROXIMATE RIGHT OF WAY LINE
	BRUSH/TREE LINE
	PAVEMENT WIDENING
	SOUND WALL
	RETAINING WALL

NOTE:
20 FT. RADIUS TYPICAL AT MOW ANGLES OR AS NOTED.
* 60" FINAL CUT INCLUDES 30 FT CUT AREA
AREAS IN PARENTHESES () ARE FINAL MOW AREAS
OVERLAPPING SPRAY AREAS PAID FOR ONCE
SPRAY 2 FT AROUND GUARDRAIL AND FENCE



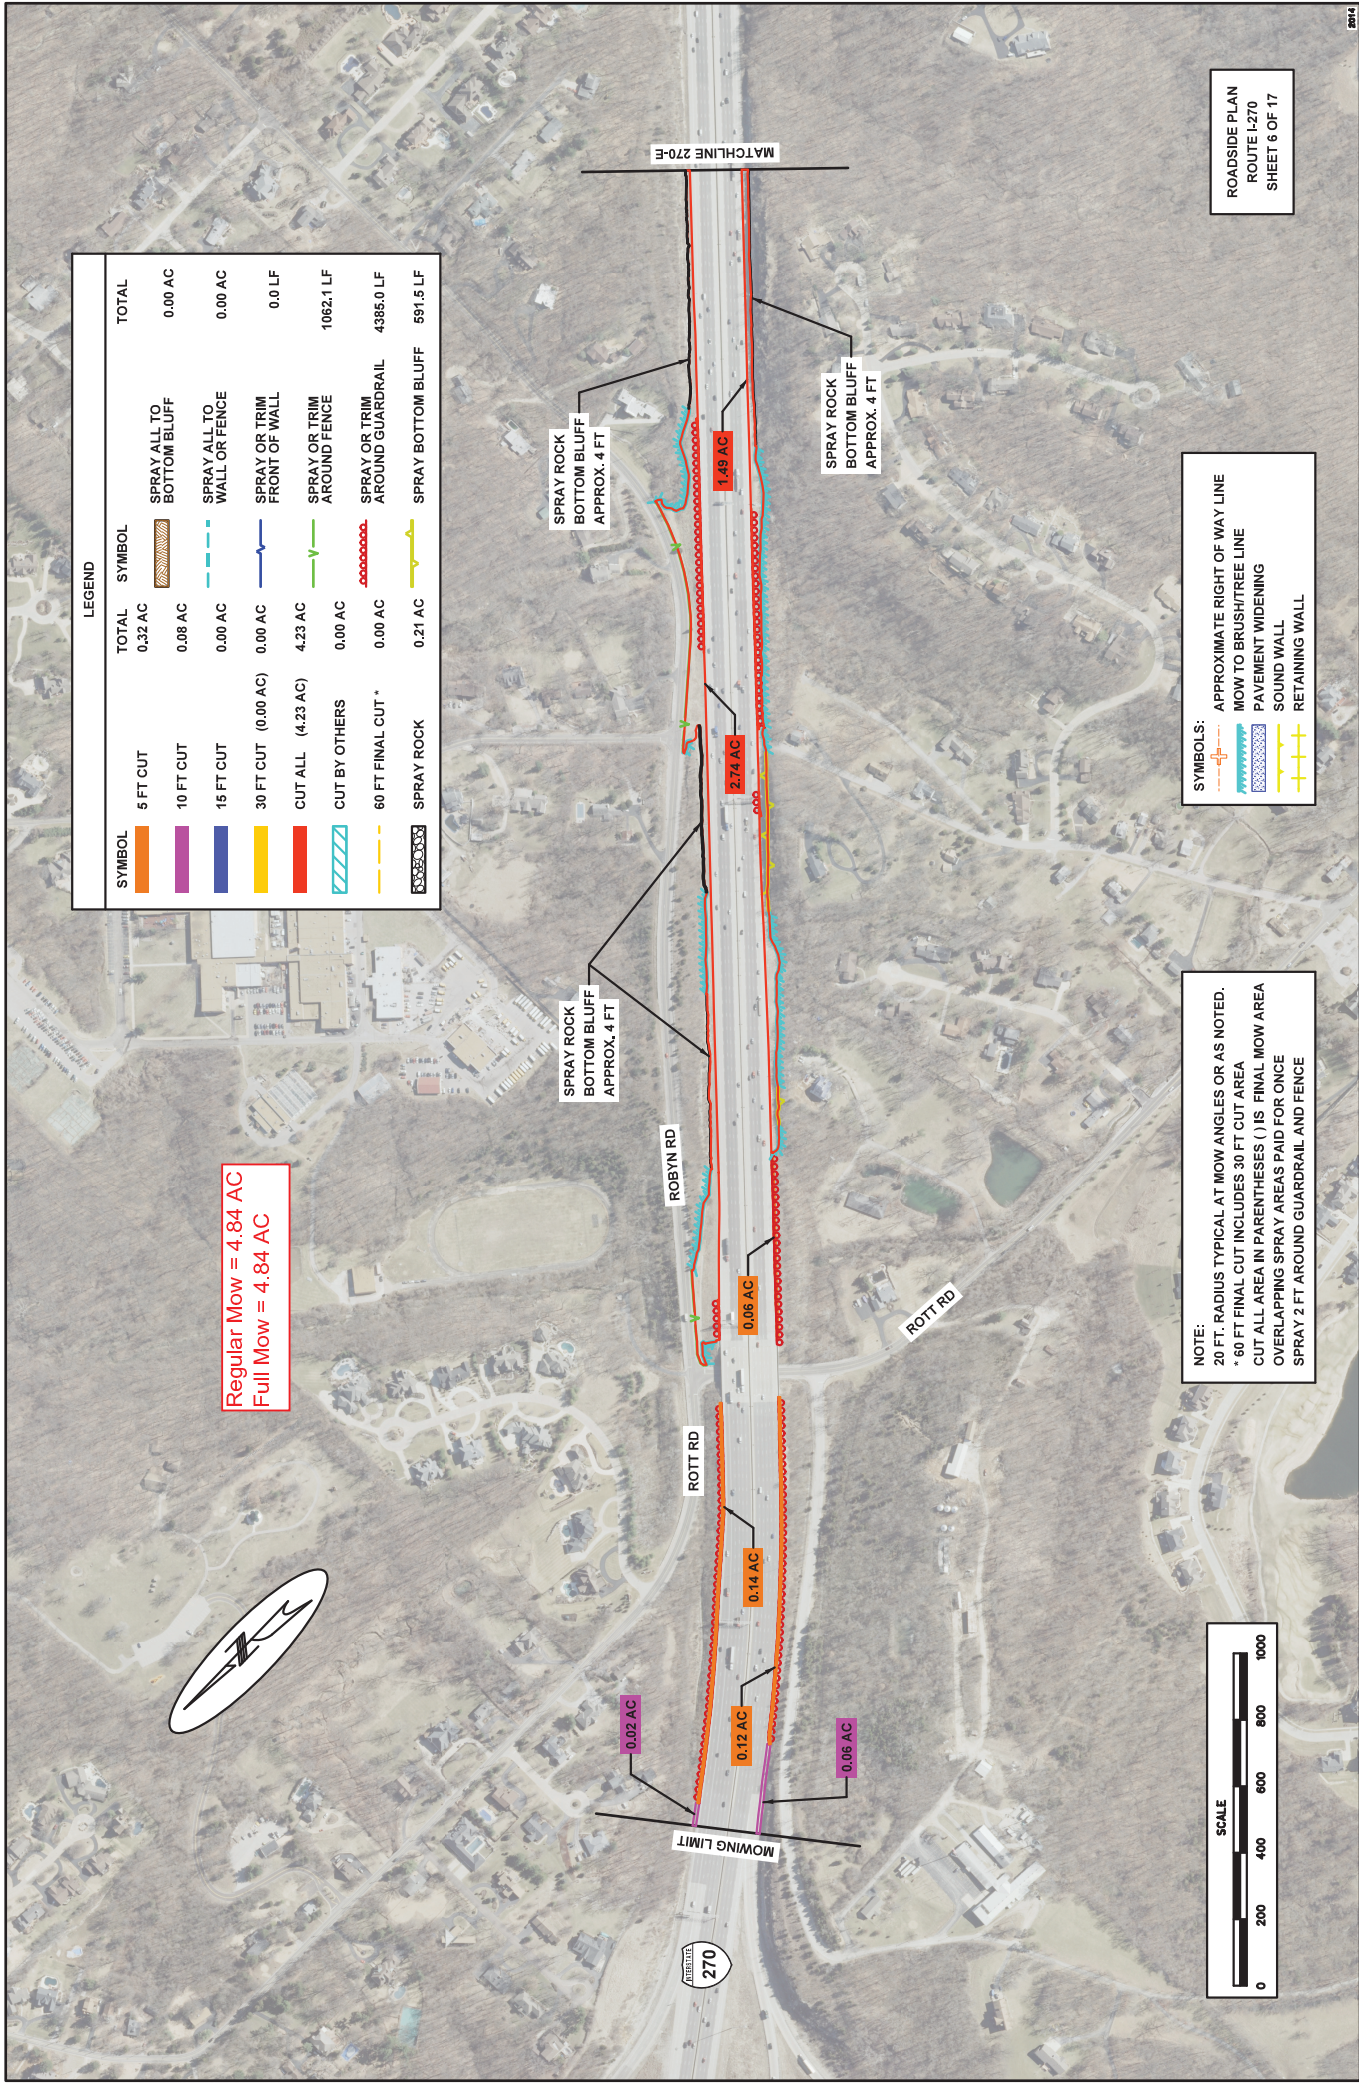

Regular Mow = 4.84 AC
Full Mow = 4.84 AC


LEGEND					
SYMBOL	5 FT CUT	TOTAL	SYMBOL	TOTAL	
	5 FT CUT	0.32 AC		SPRAY ALL TO BOTTOM BLUFF	0.00 AC
	10 FT CUT	0.08 AC		SPRAY ALL TO WALL OR FENCE	0.00 AC
	15 FT CUT	0.00 AC		SPRAY OR TRIM FRONT OF WALL	0.0 LF
	30 FT CUT (0.00 AC)	0.00 AC		SPRAY OR TRIM AROUND FENCE	1062.1 LF
	CUT ALL (4.23 AC)	4.23 AC		SPRAY OR TRIM AROUND GUARDRAIL	4385.0 LF
	CUT BY OTHERS	0.00 AC		SPRAY BOTTOM BLUFF	591.5 LF
	60 FT FINAL CUT *	0.00 AC			
	SPRAY ROCK	0.21 AC			

NOTE:
20 FT. RADIUS TYPICAL AT MOW ANGLES OR AS NOTED.
* 60 FT FINAL CUT INCLUDES 30 FT CUT AREA
CUT ALL AREA IN PARENTHESES () IS FINAL MOW AREA
OVERLAPPING SPRAY AREAS PAID FOR ONCE
SPRAY 2 FT AROUND GUARDRAIL AND FENCE

SYMBOLS:
 APPROXIMATE RIGHT OF WAY LINE
 MOW TO BRUSH/TREE LINE
 PAVEMENT WIDENING
 SOUND WALL
 RETAINING WALL



ROADSIDE PLAN
ROUTE 270
SHEET 6 OF 17

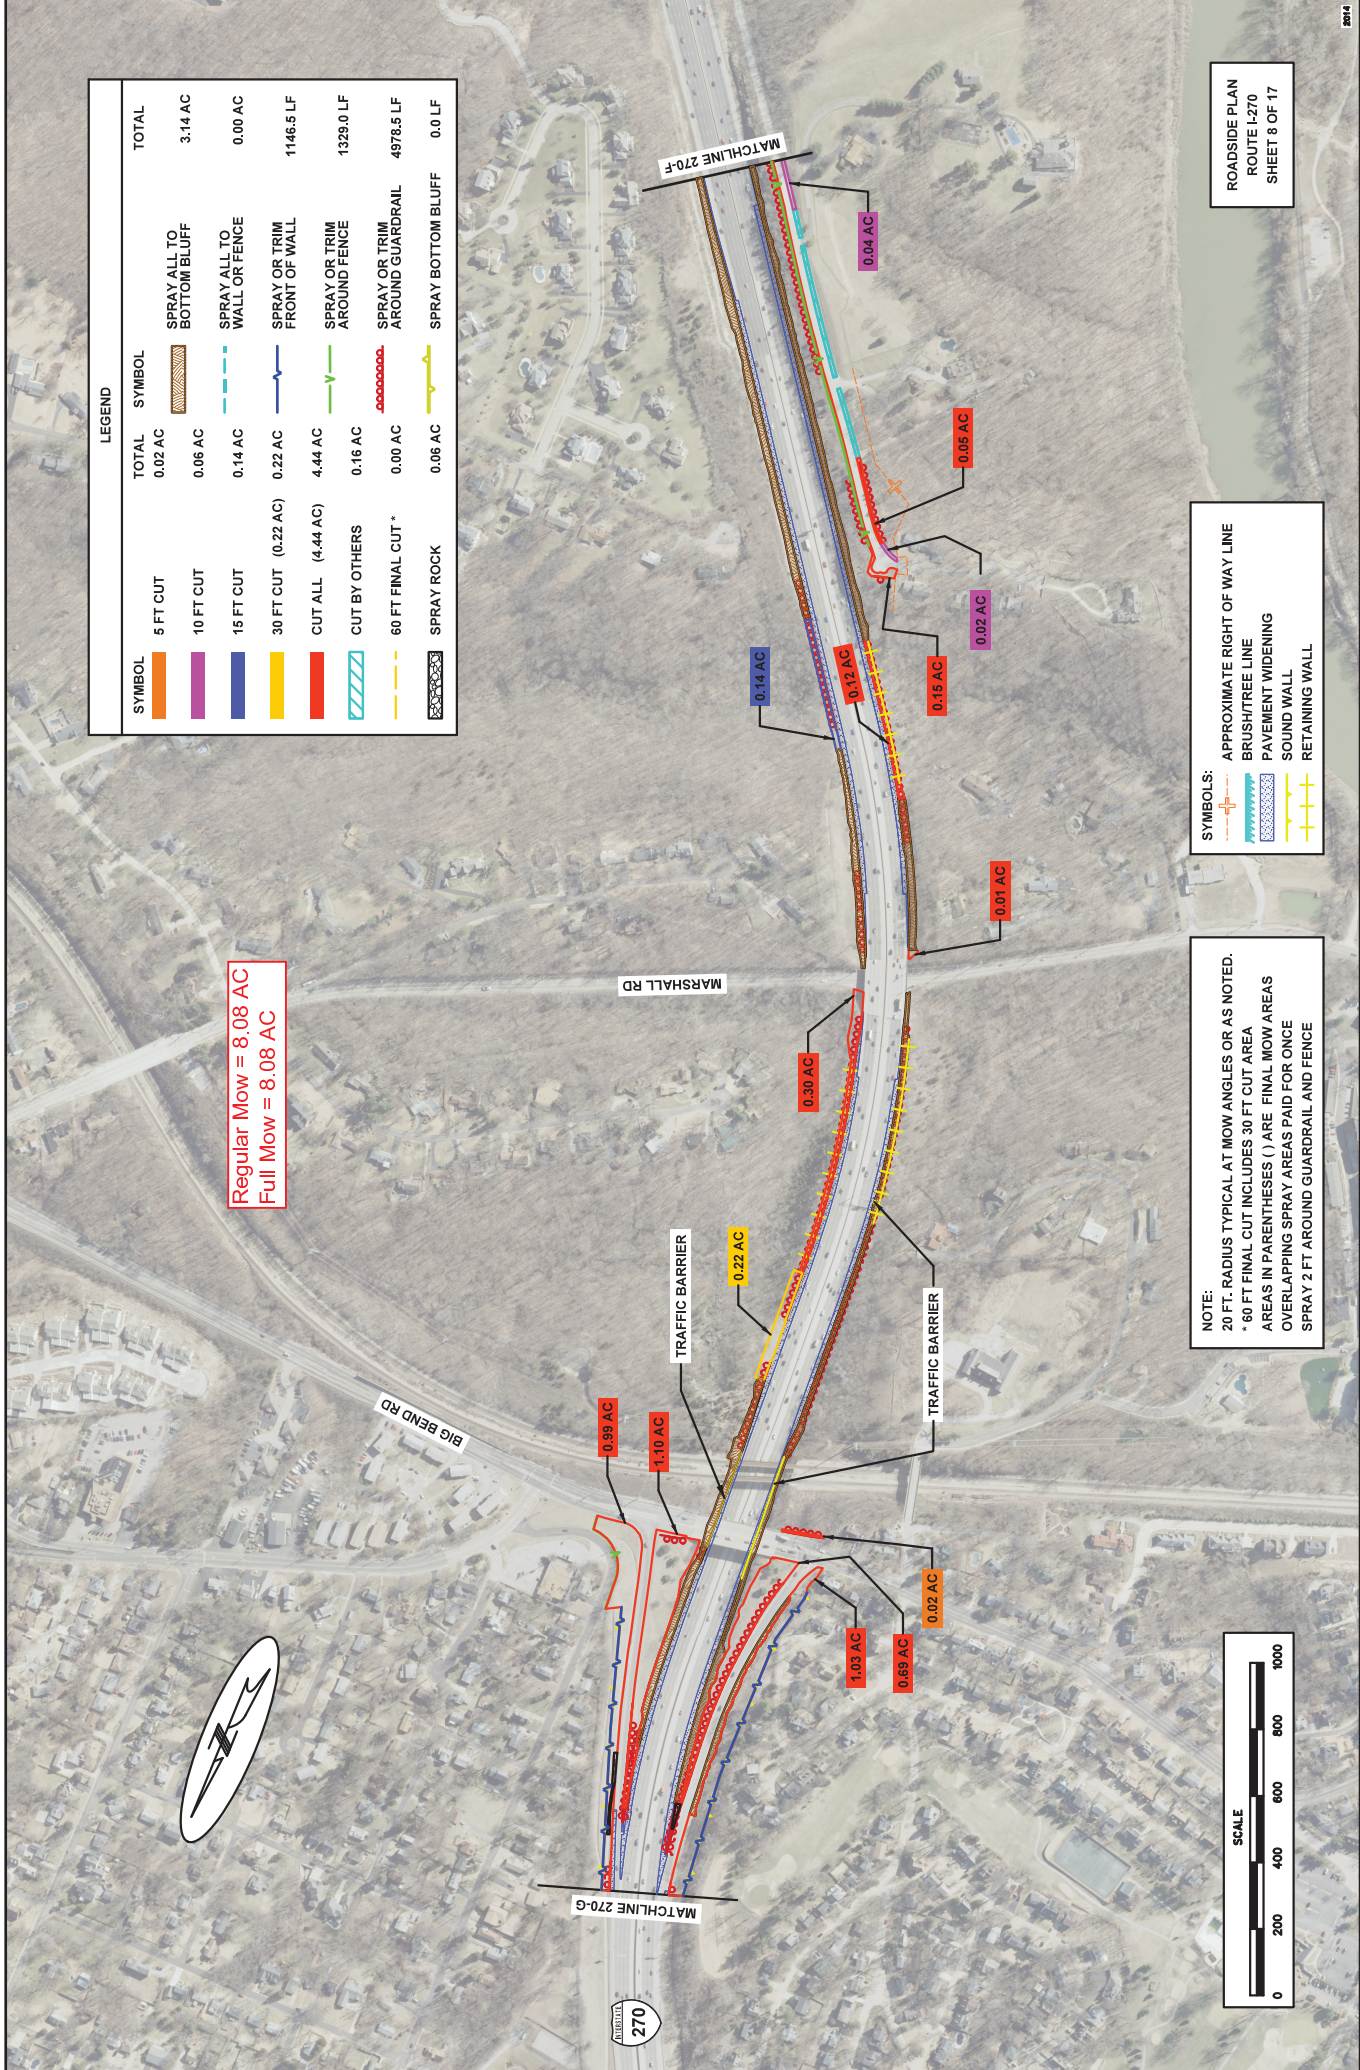

LEGEND		
SYMBOL	TOTAL	TOTAL
5 FT CUT	0.02 AC	
10 FT CUT	0.06 AC	
15 FT CUT	0.14 AC	
30 FT CUT (0.22 AC)	0.22 AC	
CUT ALL (4.44 AC)	4.44 AC	
CUT BY OTHERS	0.16 AC	
60 FT FINAL CUT *	0.00 AC	
SPRAY ROCK	0.06 AC	
SPRAY ALL TO BOTTOM BLUFF		3.14 AC
SPRAY ALL TO WALL OR FENCE		0.00 AC
SPRAY OR TRIM FRONT OF WALL		1146.5 LF
SPRAY OR TRIM AROUND FENCE		1329.0 LF
SPRAY OR TRIM AROUND GUARDRAIL		4978.5 LF
SPRAY BOTTOM BLUFF		0.0 LF

Regular Mow = 8.08 AC
Full Mow = 8.08 AC

ROADSIDE PLAN
ROUTE 1270
SHEET 8 OF 17

SYMBOLS:
APPROXIMATE RIGHT OF WAY LINE
BRUSH/TREE LINE
PAVEMENT WIDENING
SOUND WALL
RETAINING WALL

NOTE:
20 FT. RADIUS TYPICAL AT MOW ANGLES OR AS NOTED.
* 60 FT FINAL CUT INCLUDES 30 FT CUT AREA
AREAS IN PARENTHESES () ARE FINAL MOW AREAS
OVERLAPPING SPRAY AREAS PAID FOR ONCE
SPRAY 2 FT AROUND GUARDRAIL AND FENCE

