




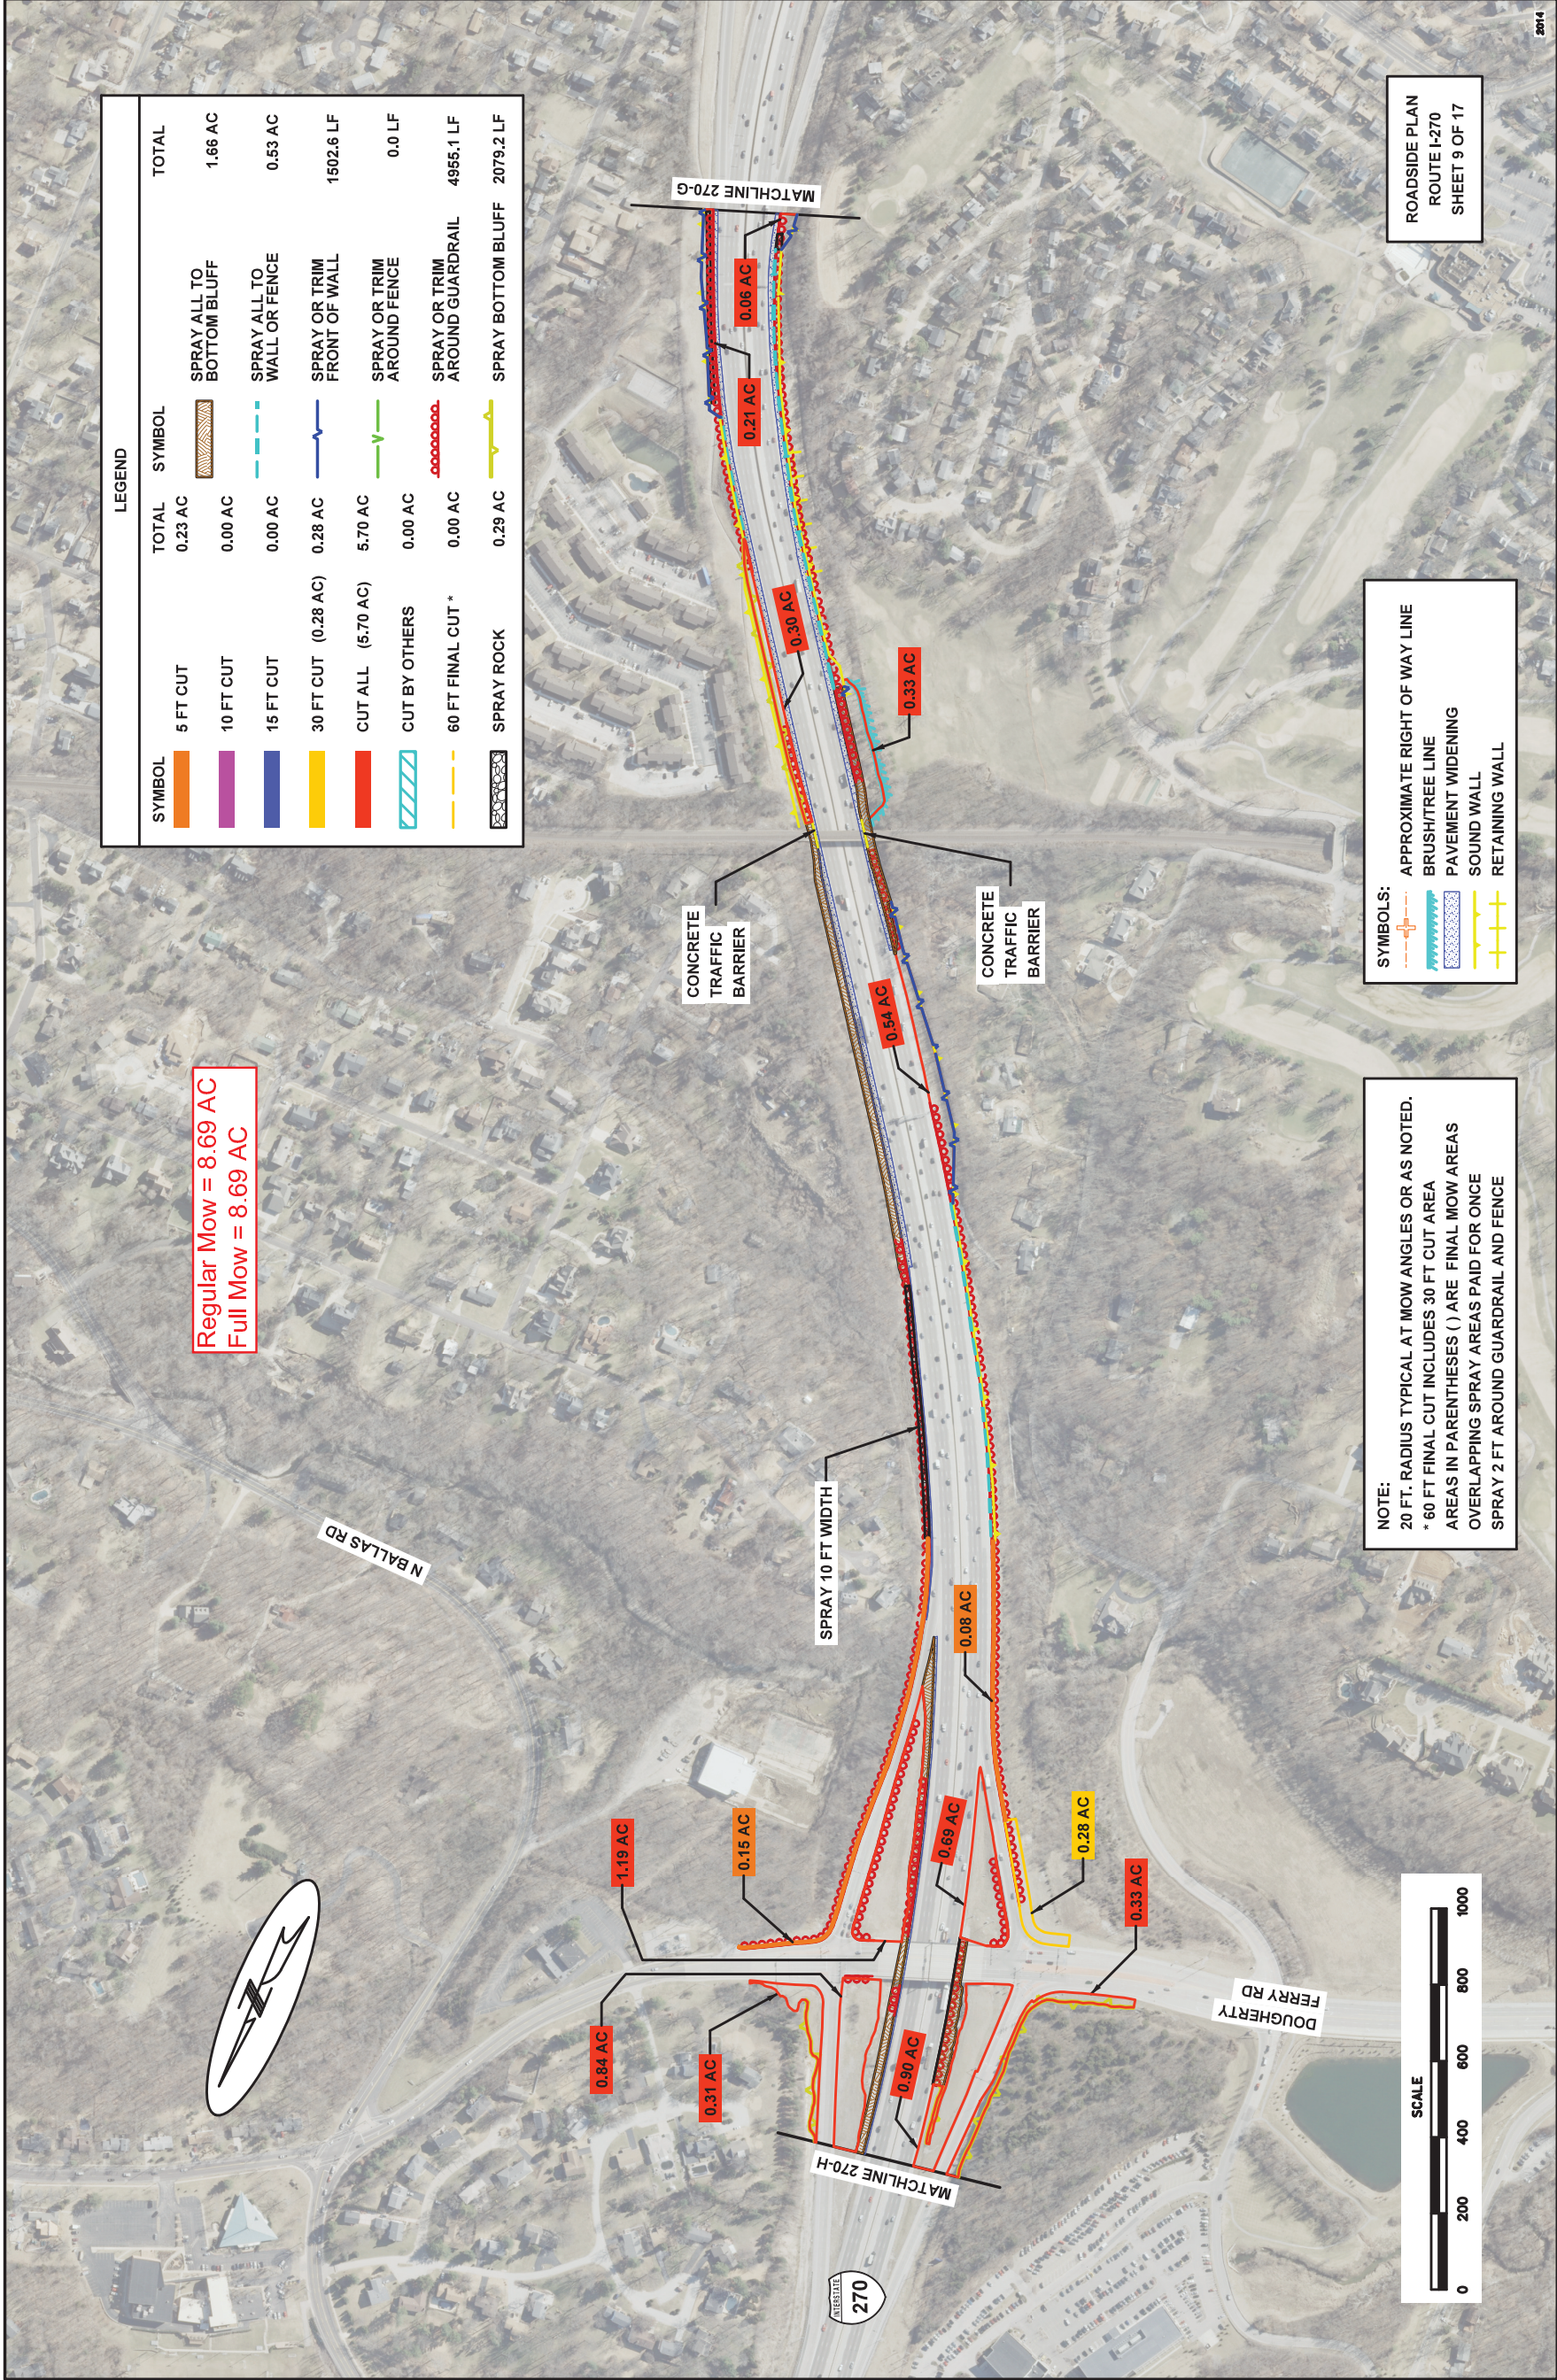

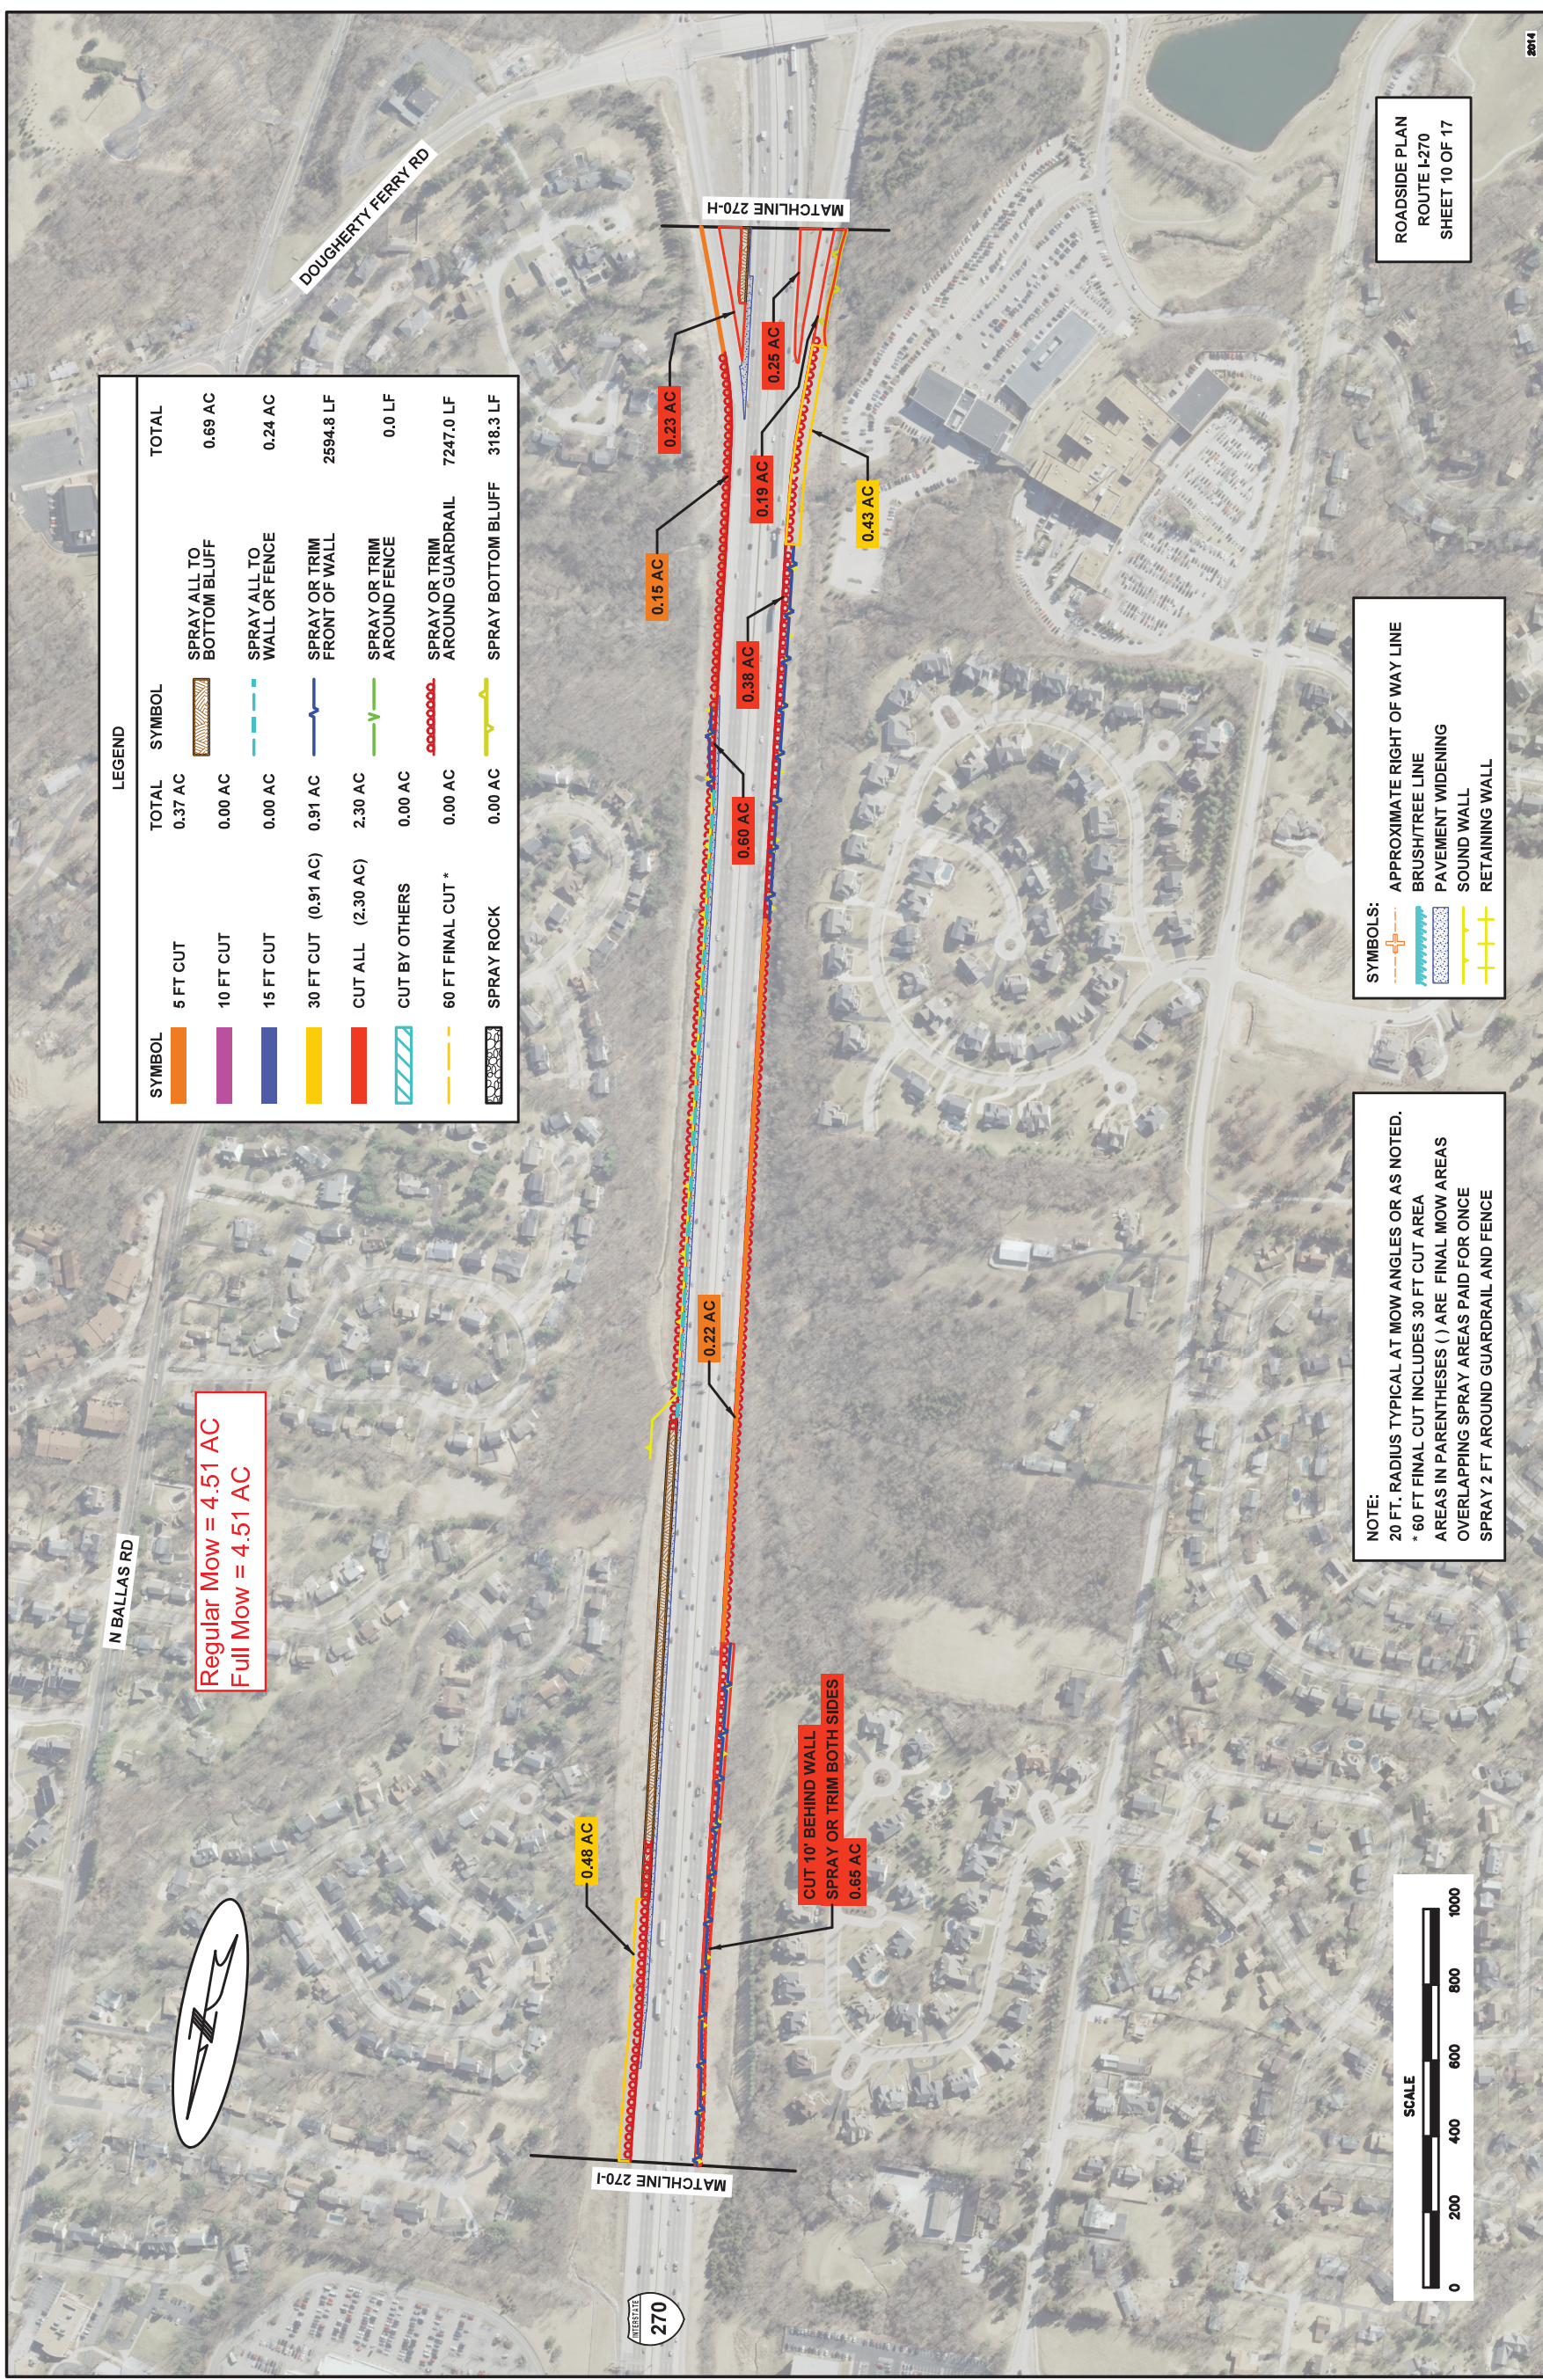

LEGEND			
SYMBOL	TOTAL	SYMBOL	TOTAL
	5 FT CUT		SPRAY ALL TO BOTTOM BLUFF
	10 FT CUT		SPRAY ALL TO WALL OR FENCE
	15 FT CUT		SPRAY OR TRIM FRONT OF WALL
	30 FT CUT (1.52 AC)		SPRAY OR TRIM AROUND FENCE
	CUT ALL (14.82 AC)		SPRAY OR TRIM AROUND GUARDRAIL
	CUT BY OTHERS		SPRAY BOTTOM BLUFF
	60 FT FINAL CUT *		
	SPRAY ROCK		

Regular Mow = 14.37 AC
Full Mow = 18.31 AC

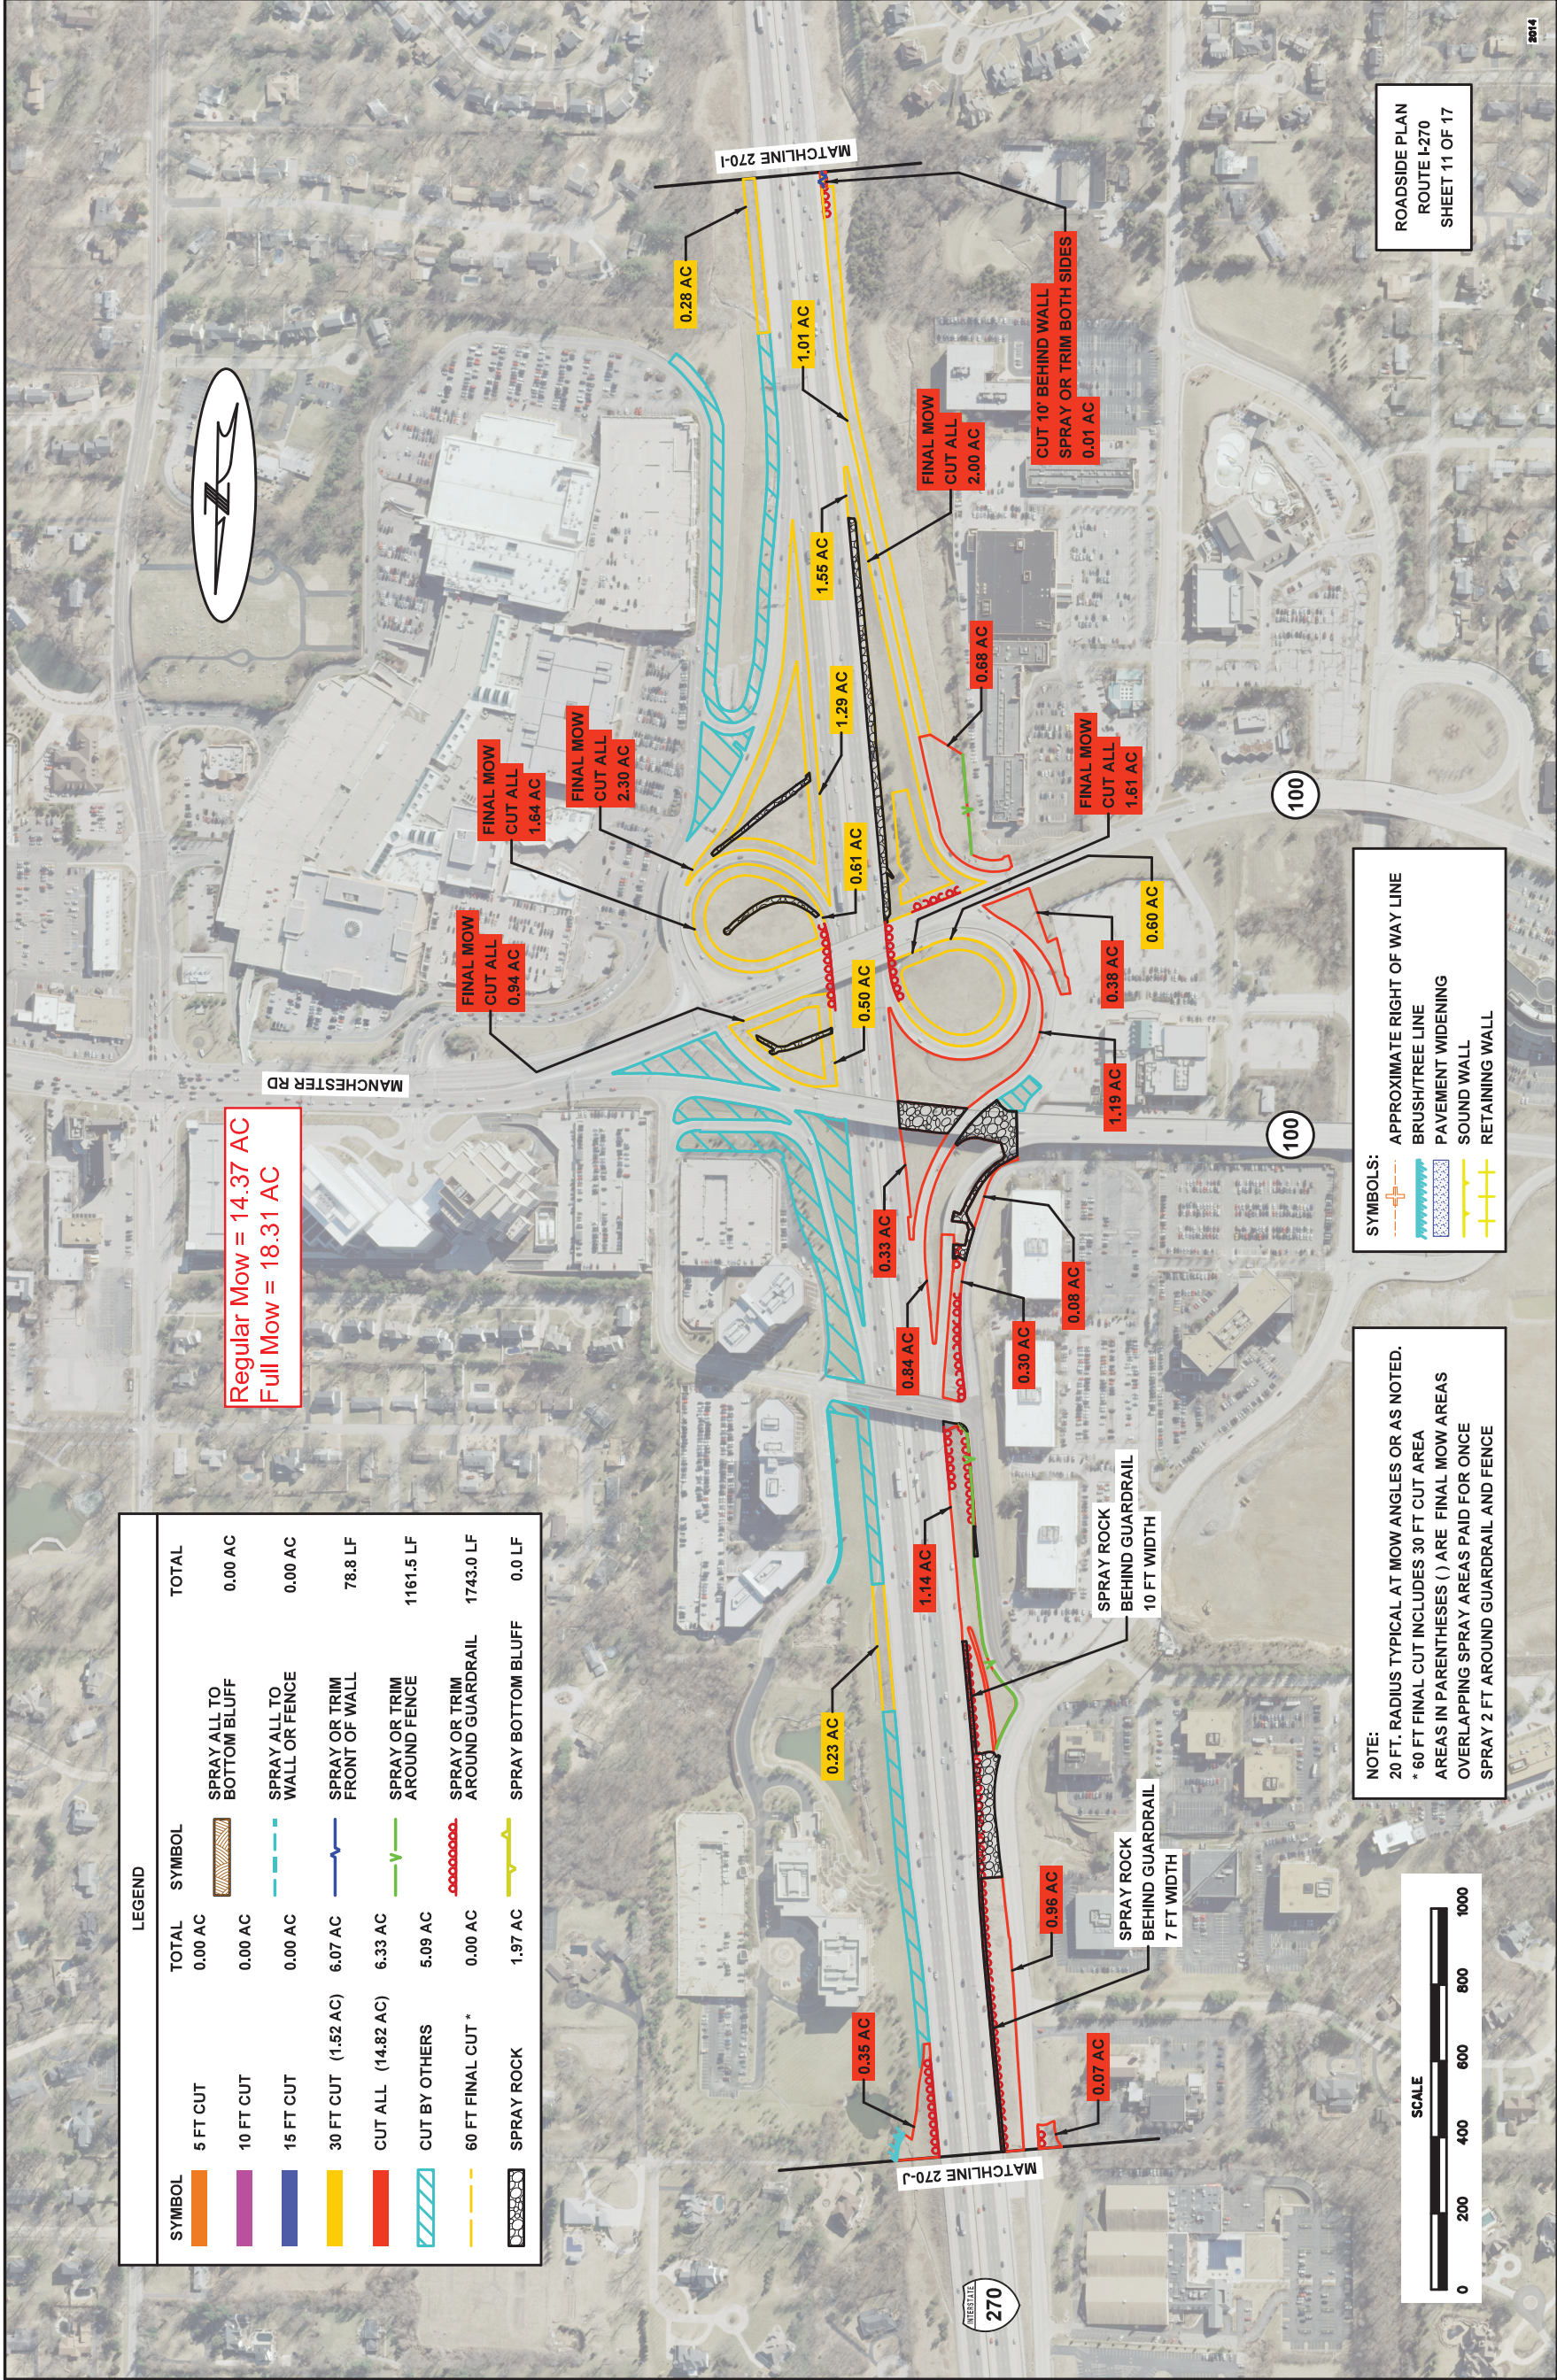


NOTE:
20 FT. RADIUS TYPICAL AT MOW ANGLES OR AS NOTED.
* 60 FT FINAL CUT INCLUDES 30 FT CUT AREA
AREAS IN PARENTHESES () ARE FINAL MOW AREAS
OVERLAPPING SPRAY AREAS PAID FOR ONCE
SPRAY 2 FT AROUND GUARDRAIL AND FENCE




SYMBOLS:
 APPROXIMATE RIGHT OF WAY LINE
 BRUSH/TREE LINE
 PAVEMENT WIDENING
 SOUND WALL
 RETAINING WALL

ROADSIDE PLAN
ROUTE I-270
SHEET 11 OF 17

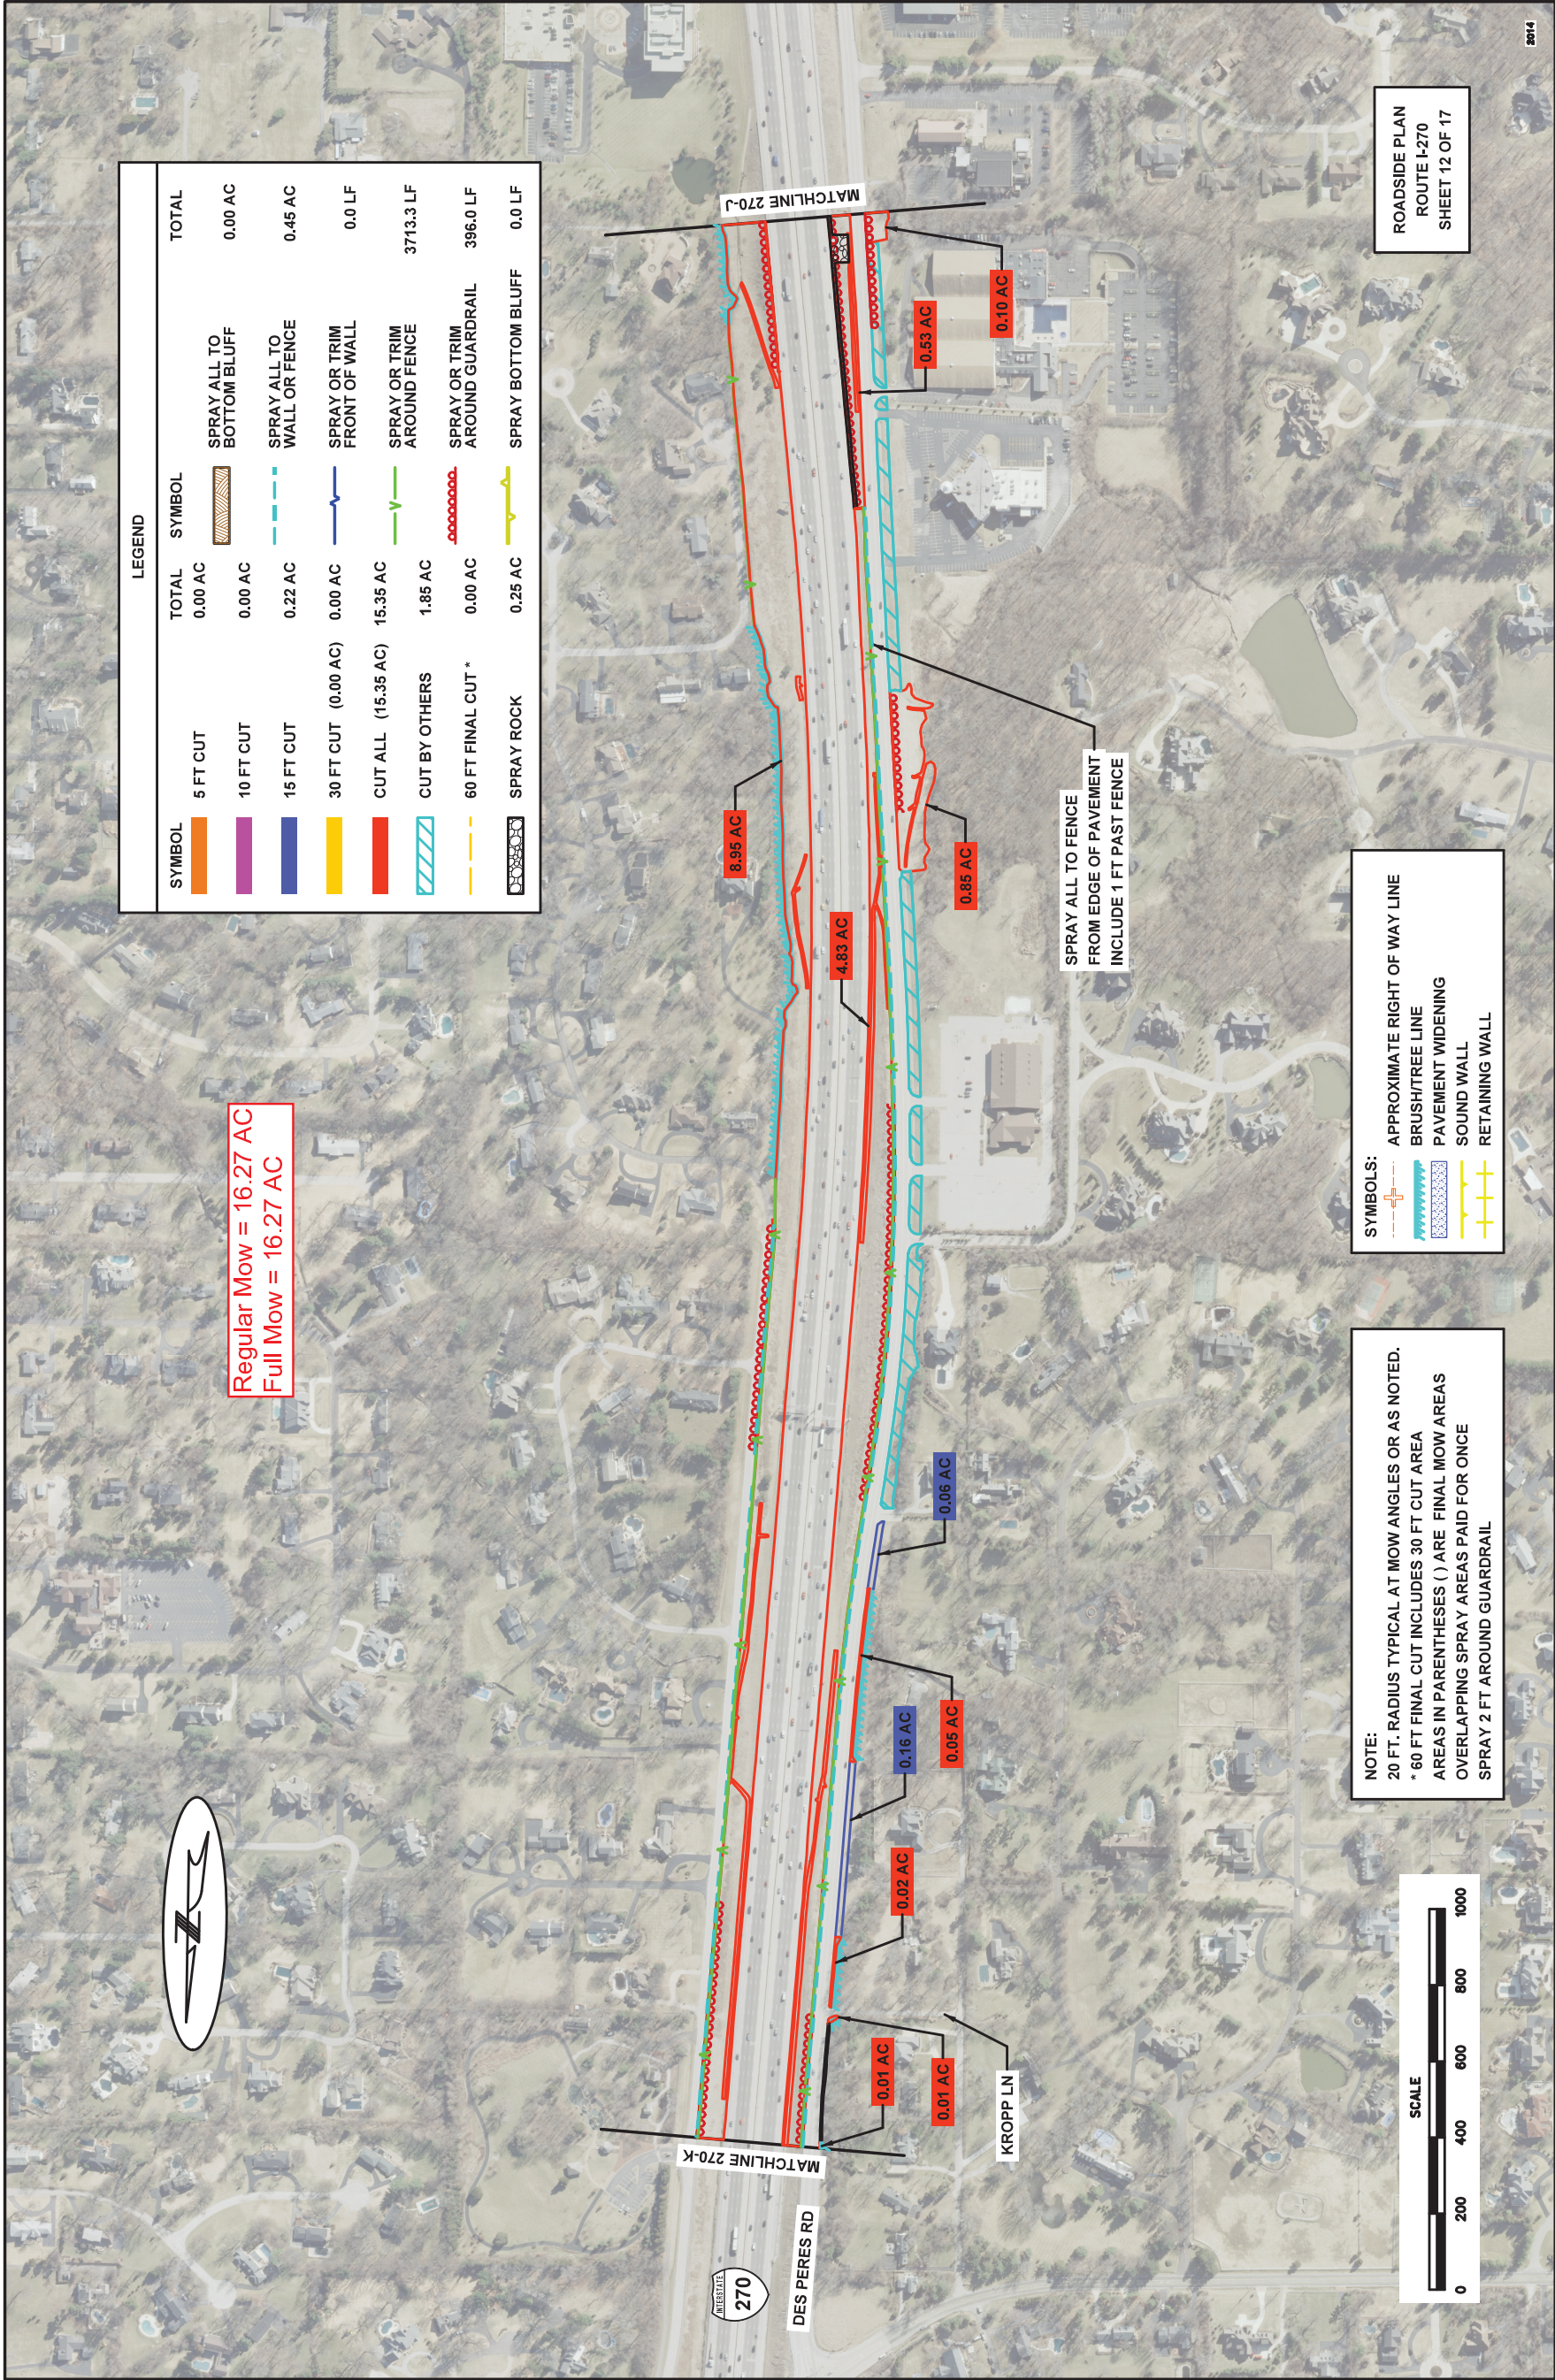

LEGEND				
SYMBOL	5 FT CUT	TOTAL	SYMBOL	TOTAL
	0.00 AC	0.00 AC		0.00 AC
	0.00 AC	0.00 AC		0.39 AC
	0.00 AC	0.00 AC		0.0 LF
	0.18 AC	0.18 AC		292.6 LF
	12.29 AC	12.29 AC		798.5 LF
	1.42 AC	1.42 AC		0.0 LF
	0.00 AC	0.00 AC		
	0.07 AC	0.07 AC		

Regular Mow = 12.93 AC
Final Mow = 12.93 AC

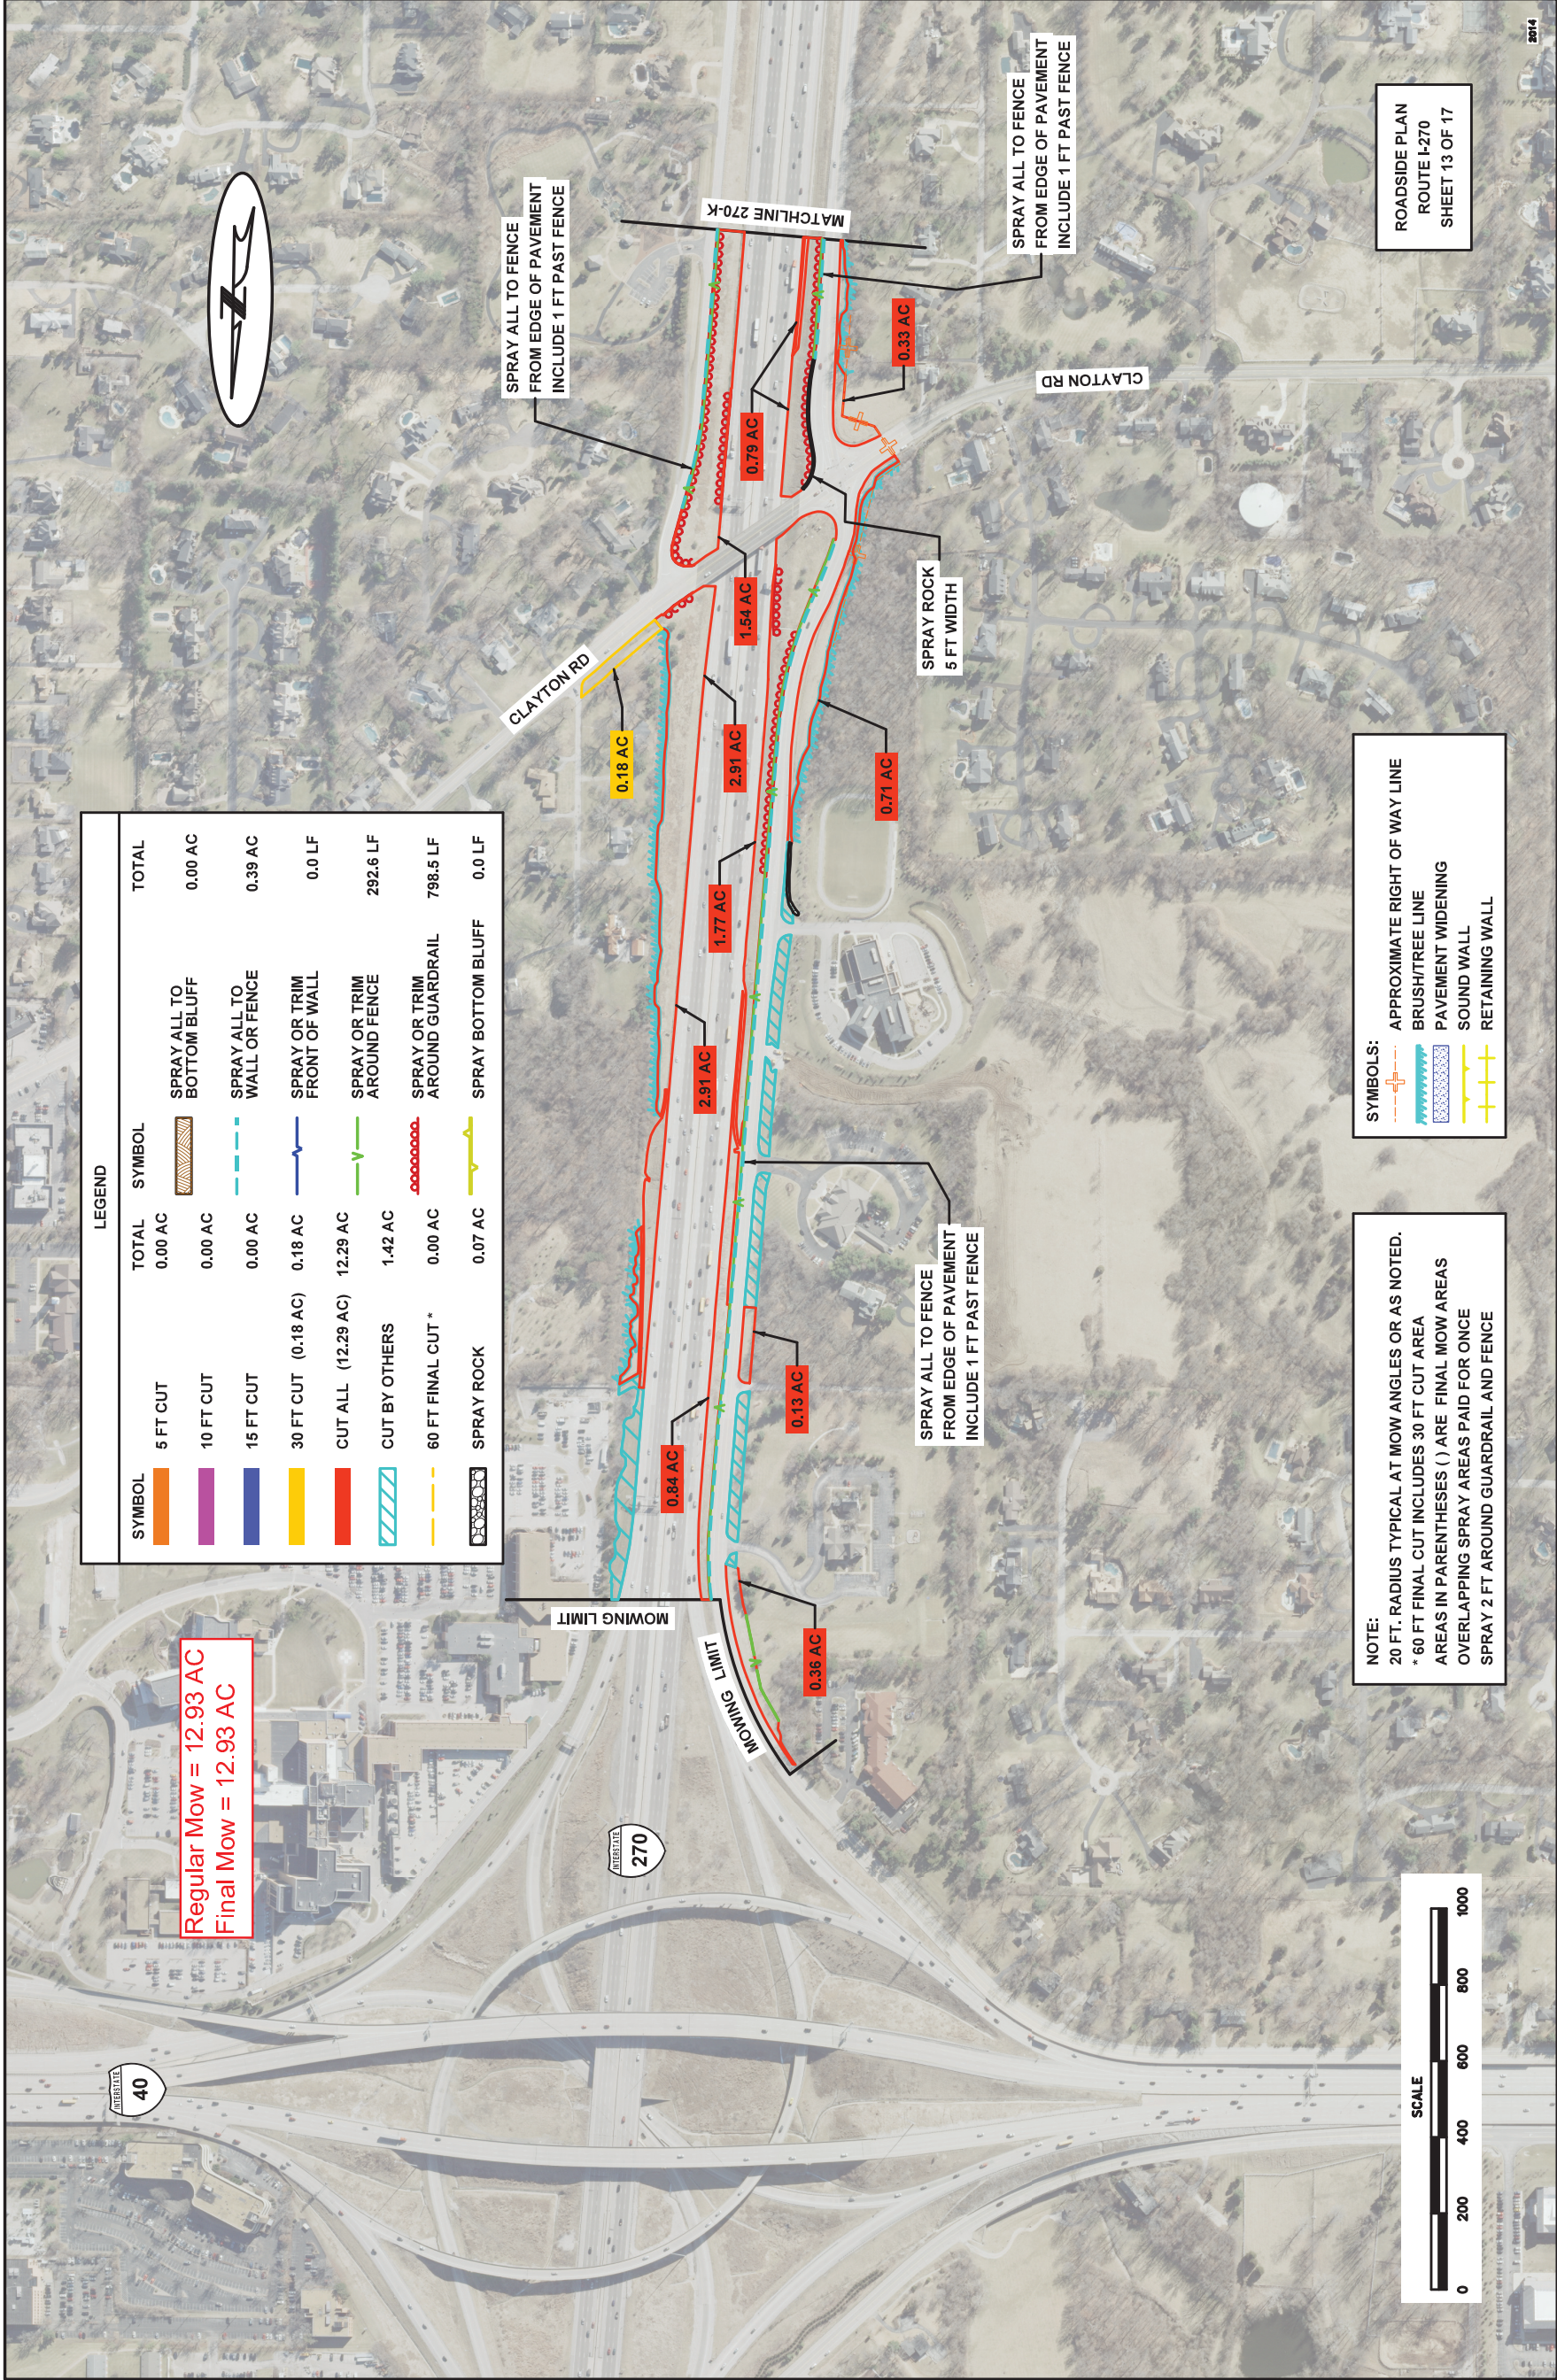

NOTE:
20 FT. RADIUS TYPICAL AT MOW ANGLES OR AS NOTED.
* 60 FT FINAL CUT INCLUDES 30 FT CUT AREA
AREAS IN PARENTHESES () ARE FINAL MOW AREAS
OVERLAPPING SPRAY AREAS PAID FOR ONCE
SPRAY 2 FT AROUND GUARDRAIL AND FENCE

SYMBOLS:
APPROXIMATE RIGHT OF WAY LINE
BRUSH/TREE LINE
PAVEMENT WIDENING
SOUND WALL
RETAINING WALL