SIGN NO.	
STATION	
ROADWAY	

SIGN NO.	
STATION	
ROADWAY	

SIGN NO.	
STATION	
ROADWAY	

SIGN NO.	
STATION	
ROADWAY	

DATE PREPARED
11/23/2016

ROUTE	STATE
	MO

DISTRICT	SHEET NO.

COUNTY

JOB NO.

CONTRACT ID.

PROJECT NO.

BRIDGE NO.

DESCRIPTION

DATE

MISSOURI HIGHWAYS AND TRANSPORTATION COMMISSION

105 WEST CAPITOL
JEFFERSON CITY, MO 65102
1-888-ASK-MODOT (1-888-275-6636)

MoDOT

D-31

CREATING A D-31 SHEET WITH SIGNS FROM THE SIGN SHOP

1. COPY AND PASTE THE SIGN SHOP SIGNS TO THIS FILE.

IMPERIAL 1" = 1' CATEGORY SCALE
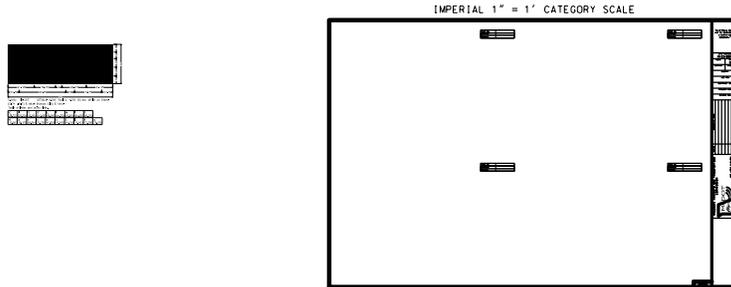
2. MOVE THE SIGNS TO THE APPROPRIATE LOCATION ON THE D-31 SHEET.

IMPERIAL 1" = 1' CATEGORY SCALE
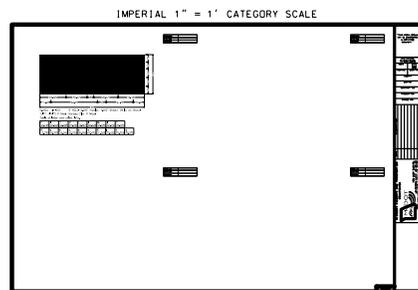
3. DROP THE SIGN CELL. MAKE SURE COMPLEX IS CHECKED AND SELECT THE CELL.

Groups

Drop Element

☑ Complex
☐ Dimensions
☐ Line Strings/Shapes
☐ Multi-lines
☑ Shared Cells   To Geometry ▼
☐ Text

4. APPLY A FILL TYPE OF "NONE" TO THE SIGN SO THE LETTERING CAN BE READ WHEN PRINTED.

Change Element to Active Fill Type

Fill Type: None ▼
Fill Color: 0

IMPERIAL 1" = 1' CATEGORY SCALE

CITY LIMIT
Kansas City