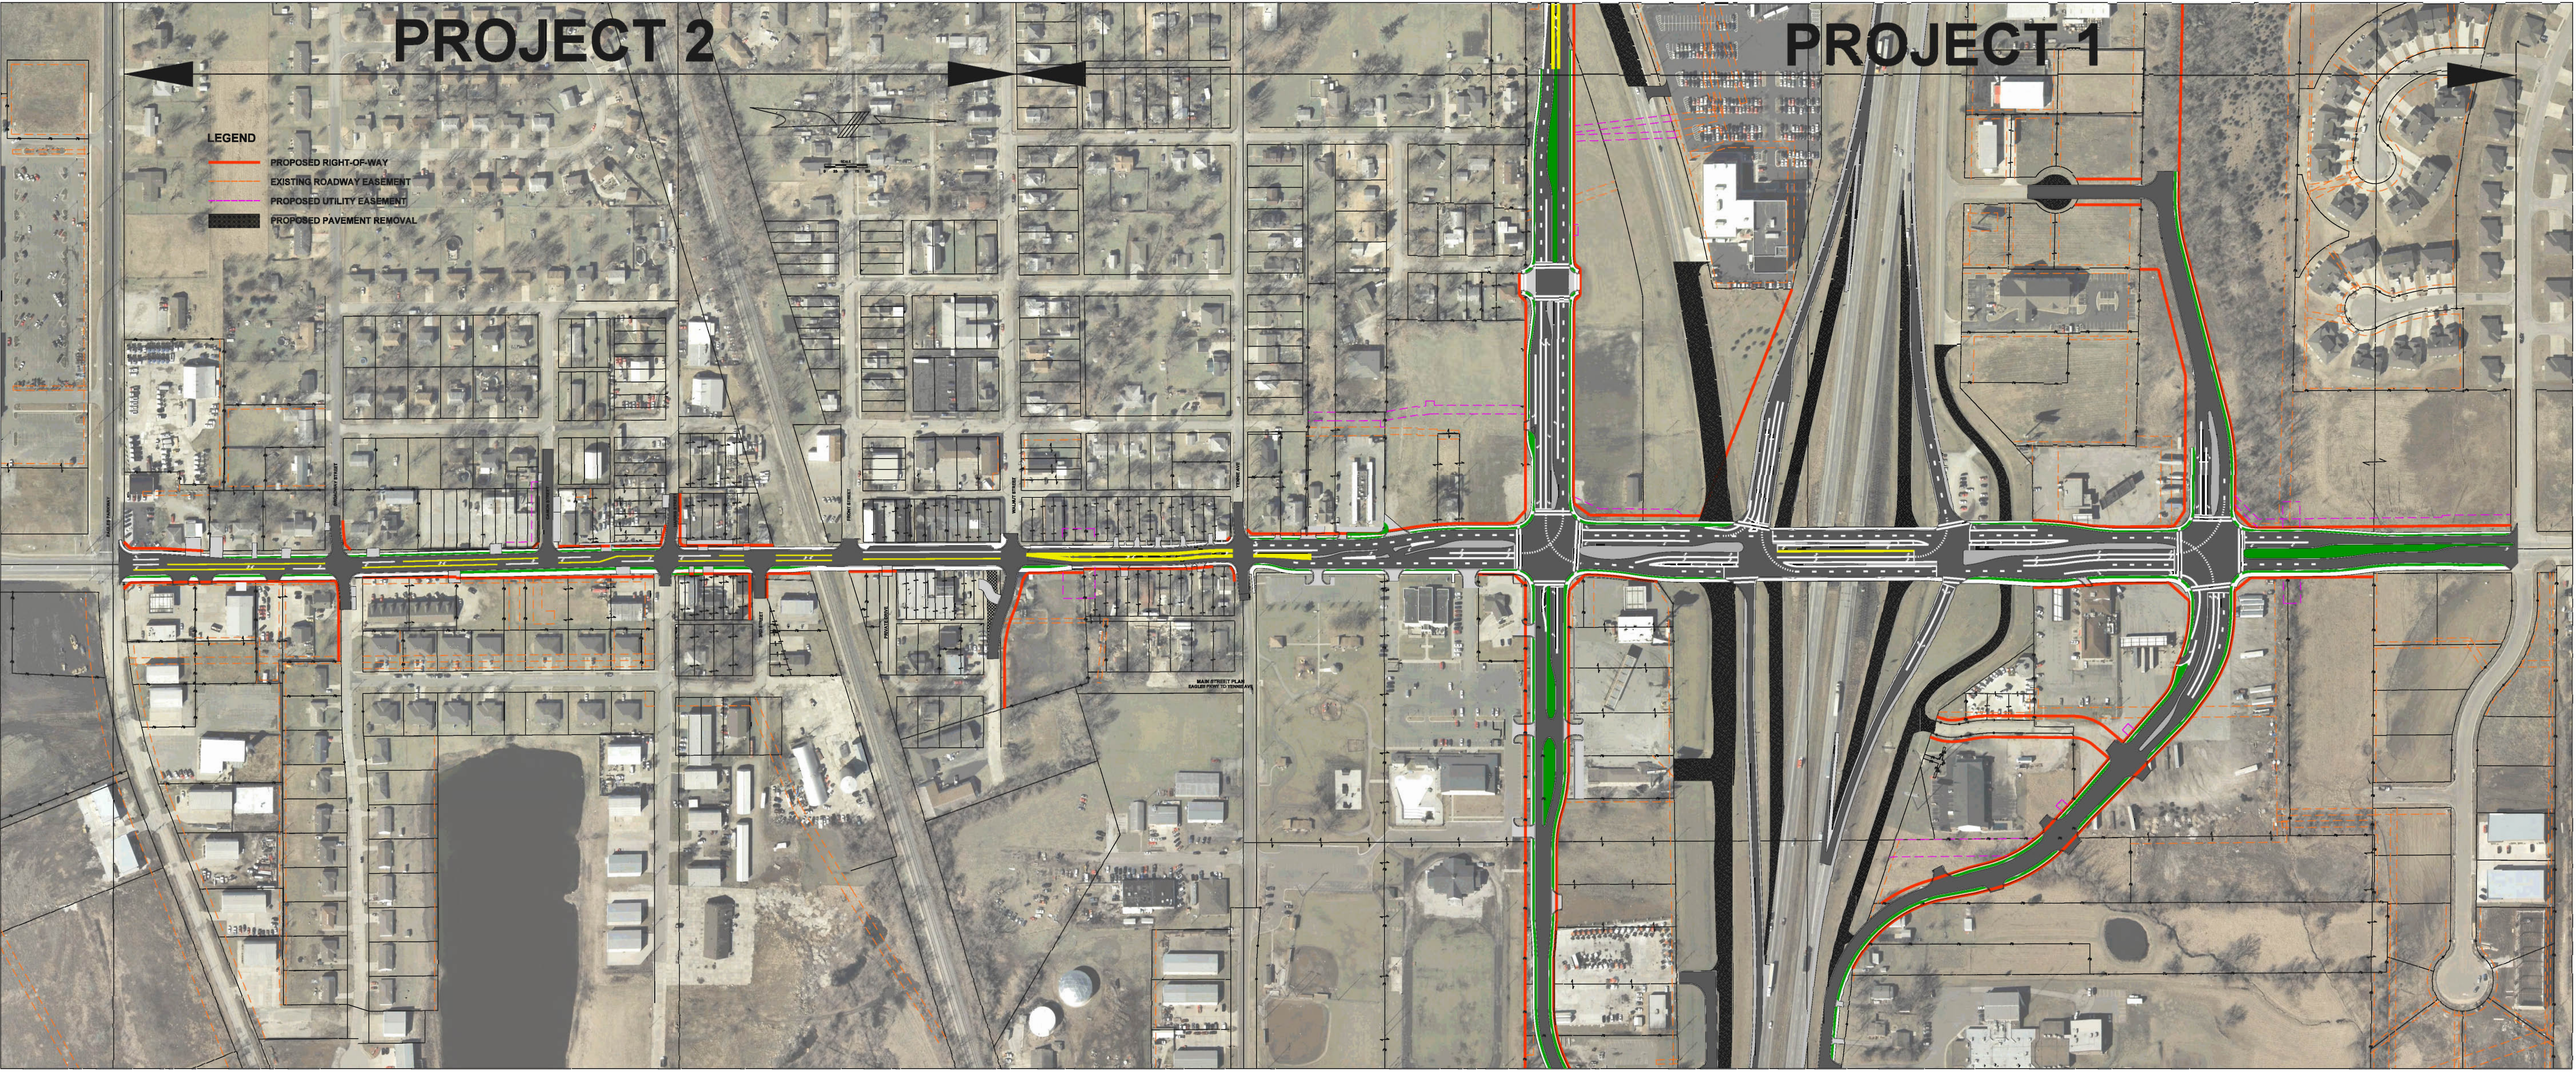
PROJECT 2
PROJECT 1
LEGEND
PROPOSED RIGHT-OF-WAY
EXISTING ROADWAY EASEMENT
PROPOSED UTILITY EASEMENT
PROPOSED PAVEMENT REMOVAL
MAIN STREET PLAN
SABLES POINT TO 150MM AVE