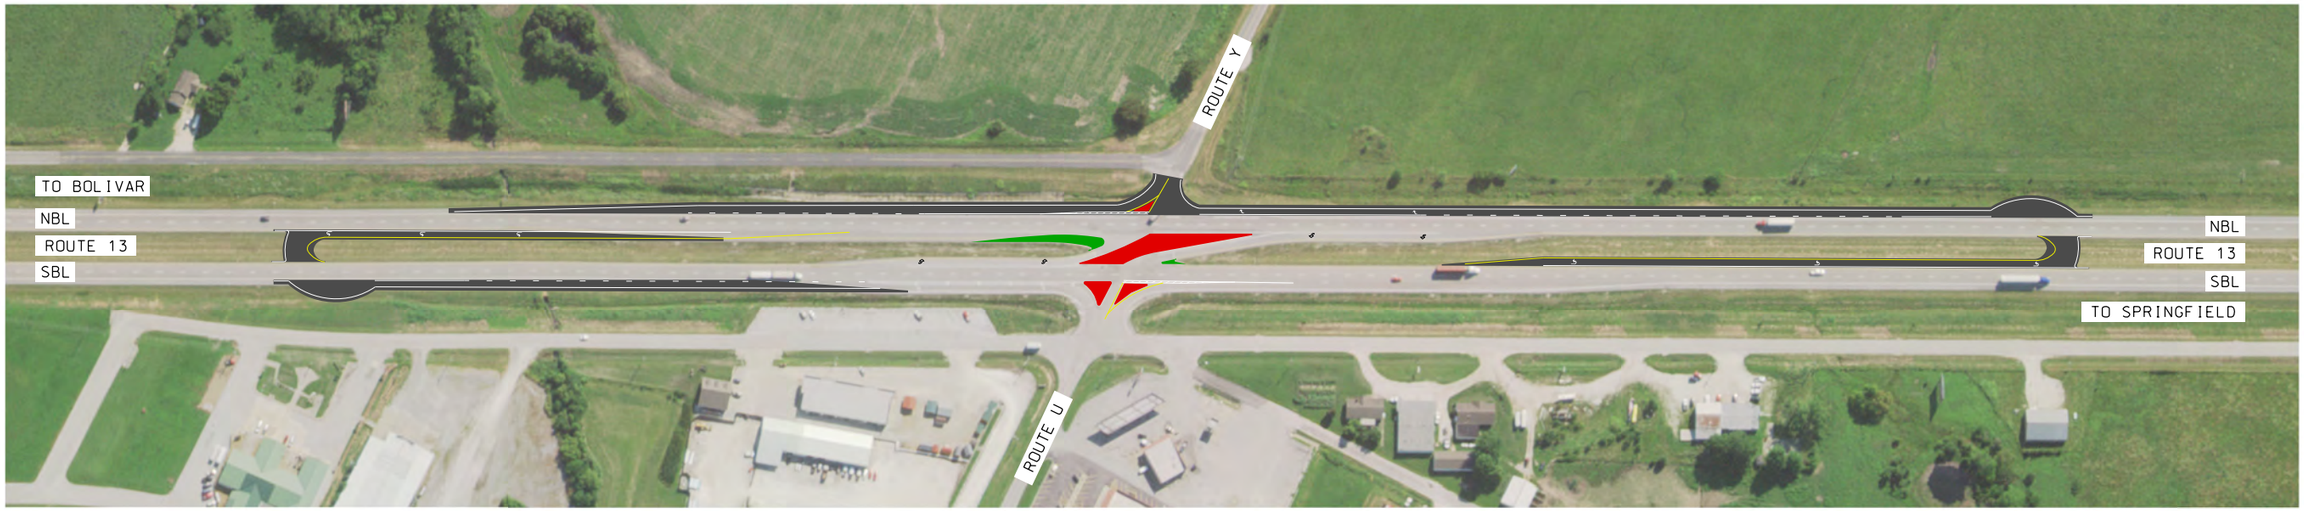

PROPOSED PAVEMENT

PROPOSED CONCRETE MEDIAN

PROPOSED GRASS MEDIAN

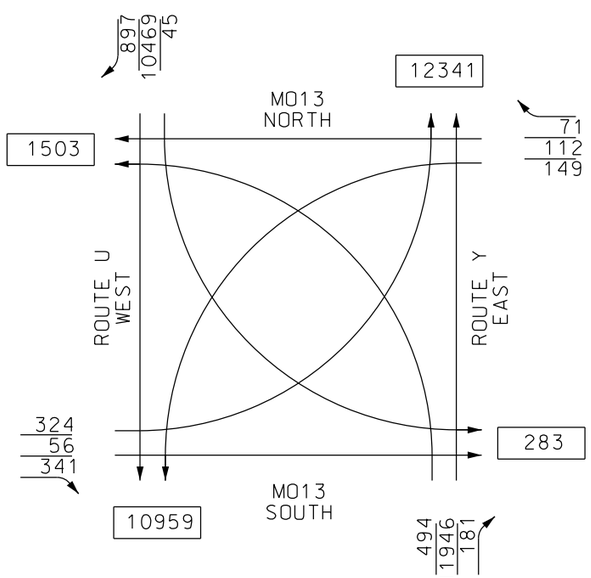

TRAFFIC FLOW DIAGRAM
ESTIMATED - 2038
TRAFFIC VOLUME

POLK COUNTY
ROUTE 13 &
ROUTES U & Y
J-TURN DISPLAY

DATE PREPARED
12/7/2017

ROUTE	STATE
MO13	MO
DISTRICT SW	SHEET NO.

COUNTY
POLK

JOB NO.

CONTRACT ID.

PROJECT NO.

BRIDGE NO.

DESCRIPTION	DATE

MISSOURI HIGHWAYS AND TRANSPORTATION COMMISSION

105 WEST CAPITOL
JEFFERSON CITY, MO 65102
1-888-ASK-MODOT (1-888-275-6636)