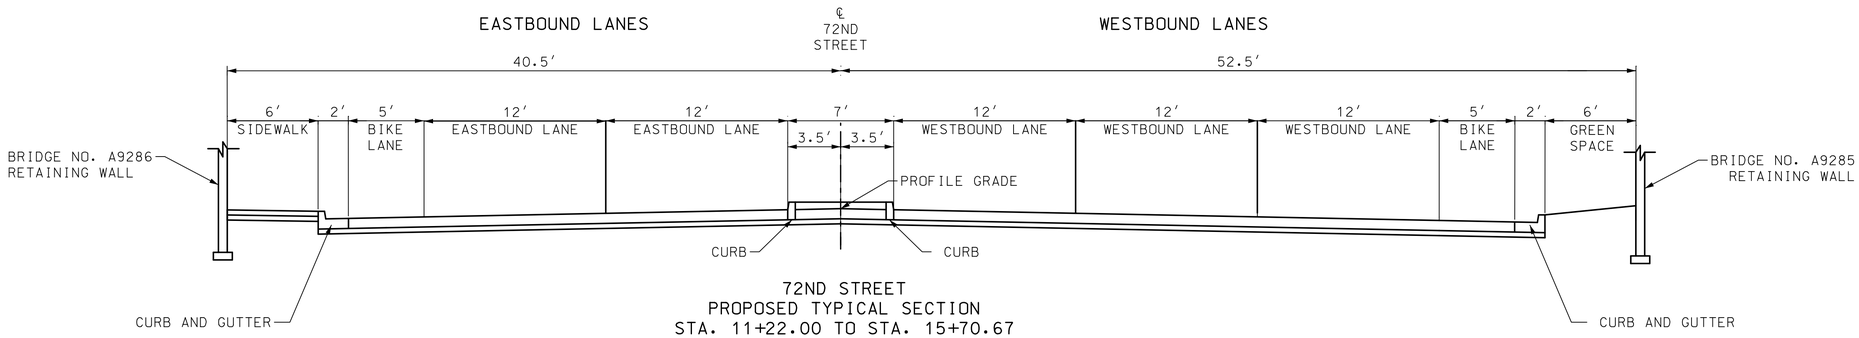

72ND STREET
PROPOSED TYPICAL SECTION
STA. 11+22.00 TO STA. 15+70.67

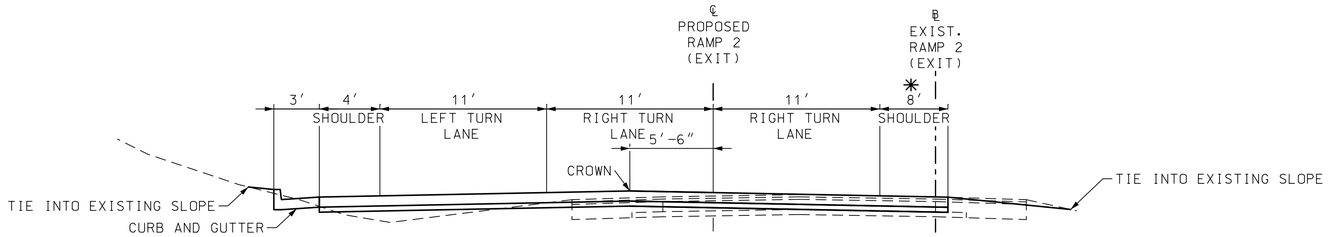

I-29 REALIGNED SOUTHBOUND EXIT RAMP
PROPOSED TYPICAL SECTION
STA. 02+85.68 TO STA 11+29.36 ℄ I-29 RAMP 2

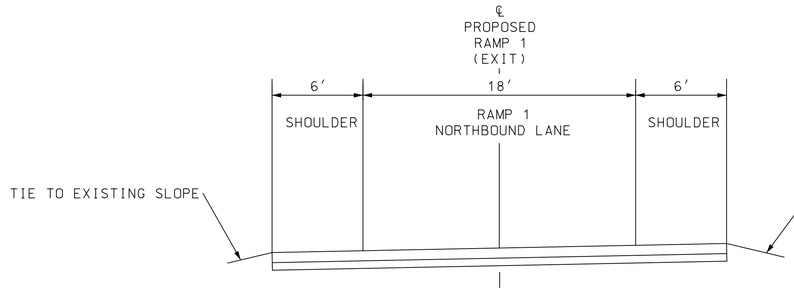

I-29 RAMP 1 EXIT RAMP
PROPOSED TYPICAL SECTION
STA. 10+51.27 TO STA.12+24.11

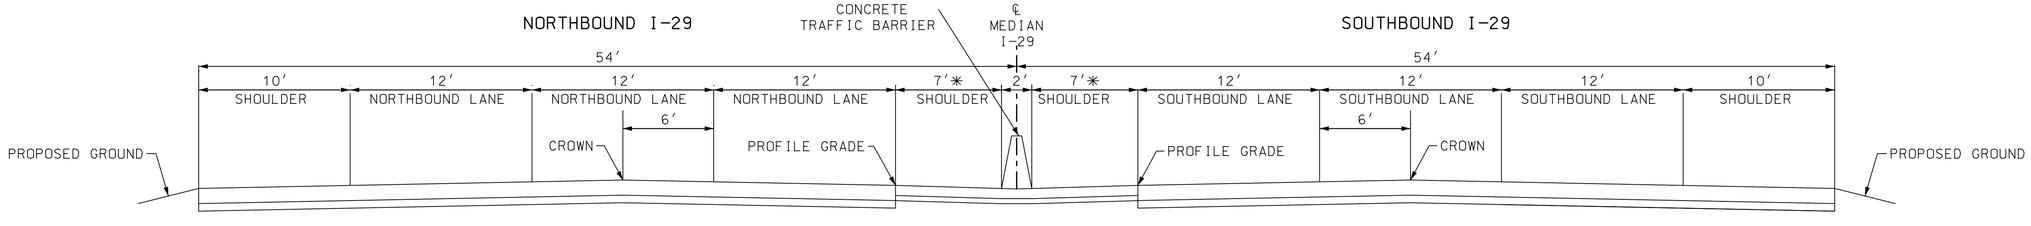

I-29
PROPOSED TYPICAL SECTION
NORTHBOUND 763+27.25 BEG. STA. 764+37.92 END STA. 765+54.62; STA.766+47.25
SOUTHBOUND 763+27.25 BEG. STA. 764+16.18 END STA. 765+32.88; STA. 766+47.25

PROPOSED
TYPICAL SECTION SHEET
SHEET 2 OF 2

Preliminary Plans - NOT FOR CONSTRUCTION

DATE PREPARED 6/1/2022
ROUTE I-29 | STATE MO
DISTRICT KC | SHEET NO. 2
COUNTY PLATTE
JOB NO. J413450
CONTRACT ID.
PROJECT NO.
BRIDGE NO. A9283 & A9284

DESCRIPTION | DATE

IF A SEAL IS PRESENT ON THIS SHEET IT HAS BEEN ELECTRONICALLY SEALED AND DATED.

MISSOURI HIGHWAYS AND TRANSPORTATION COMMISSION
105 WEST CAPITOL
JEFFERSON CITY, MO 65102
1-888-ASK-MODOT (1-888-275-6636)

Bartlett & West
1719 SOUTHRIDGE DR. SUITE 100 - JEFFERSON CITY, MO 65109-4000
PHONE 573-634-3181
CERTIFICATE OF AUTHORITY NO. 000167 - ENGINEERING
WWW.BARTLETTWEST.COM