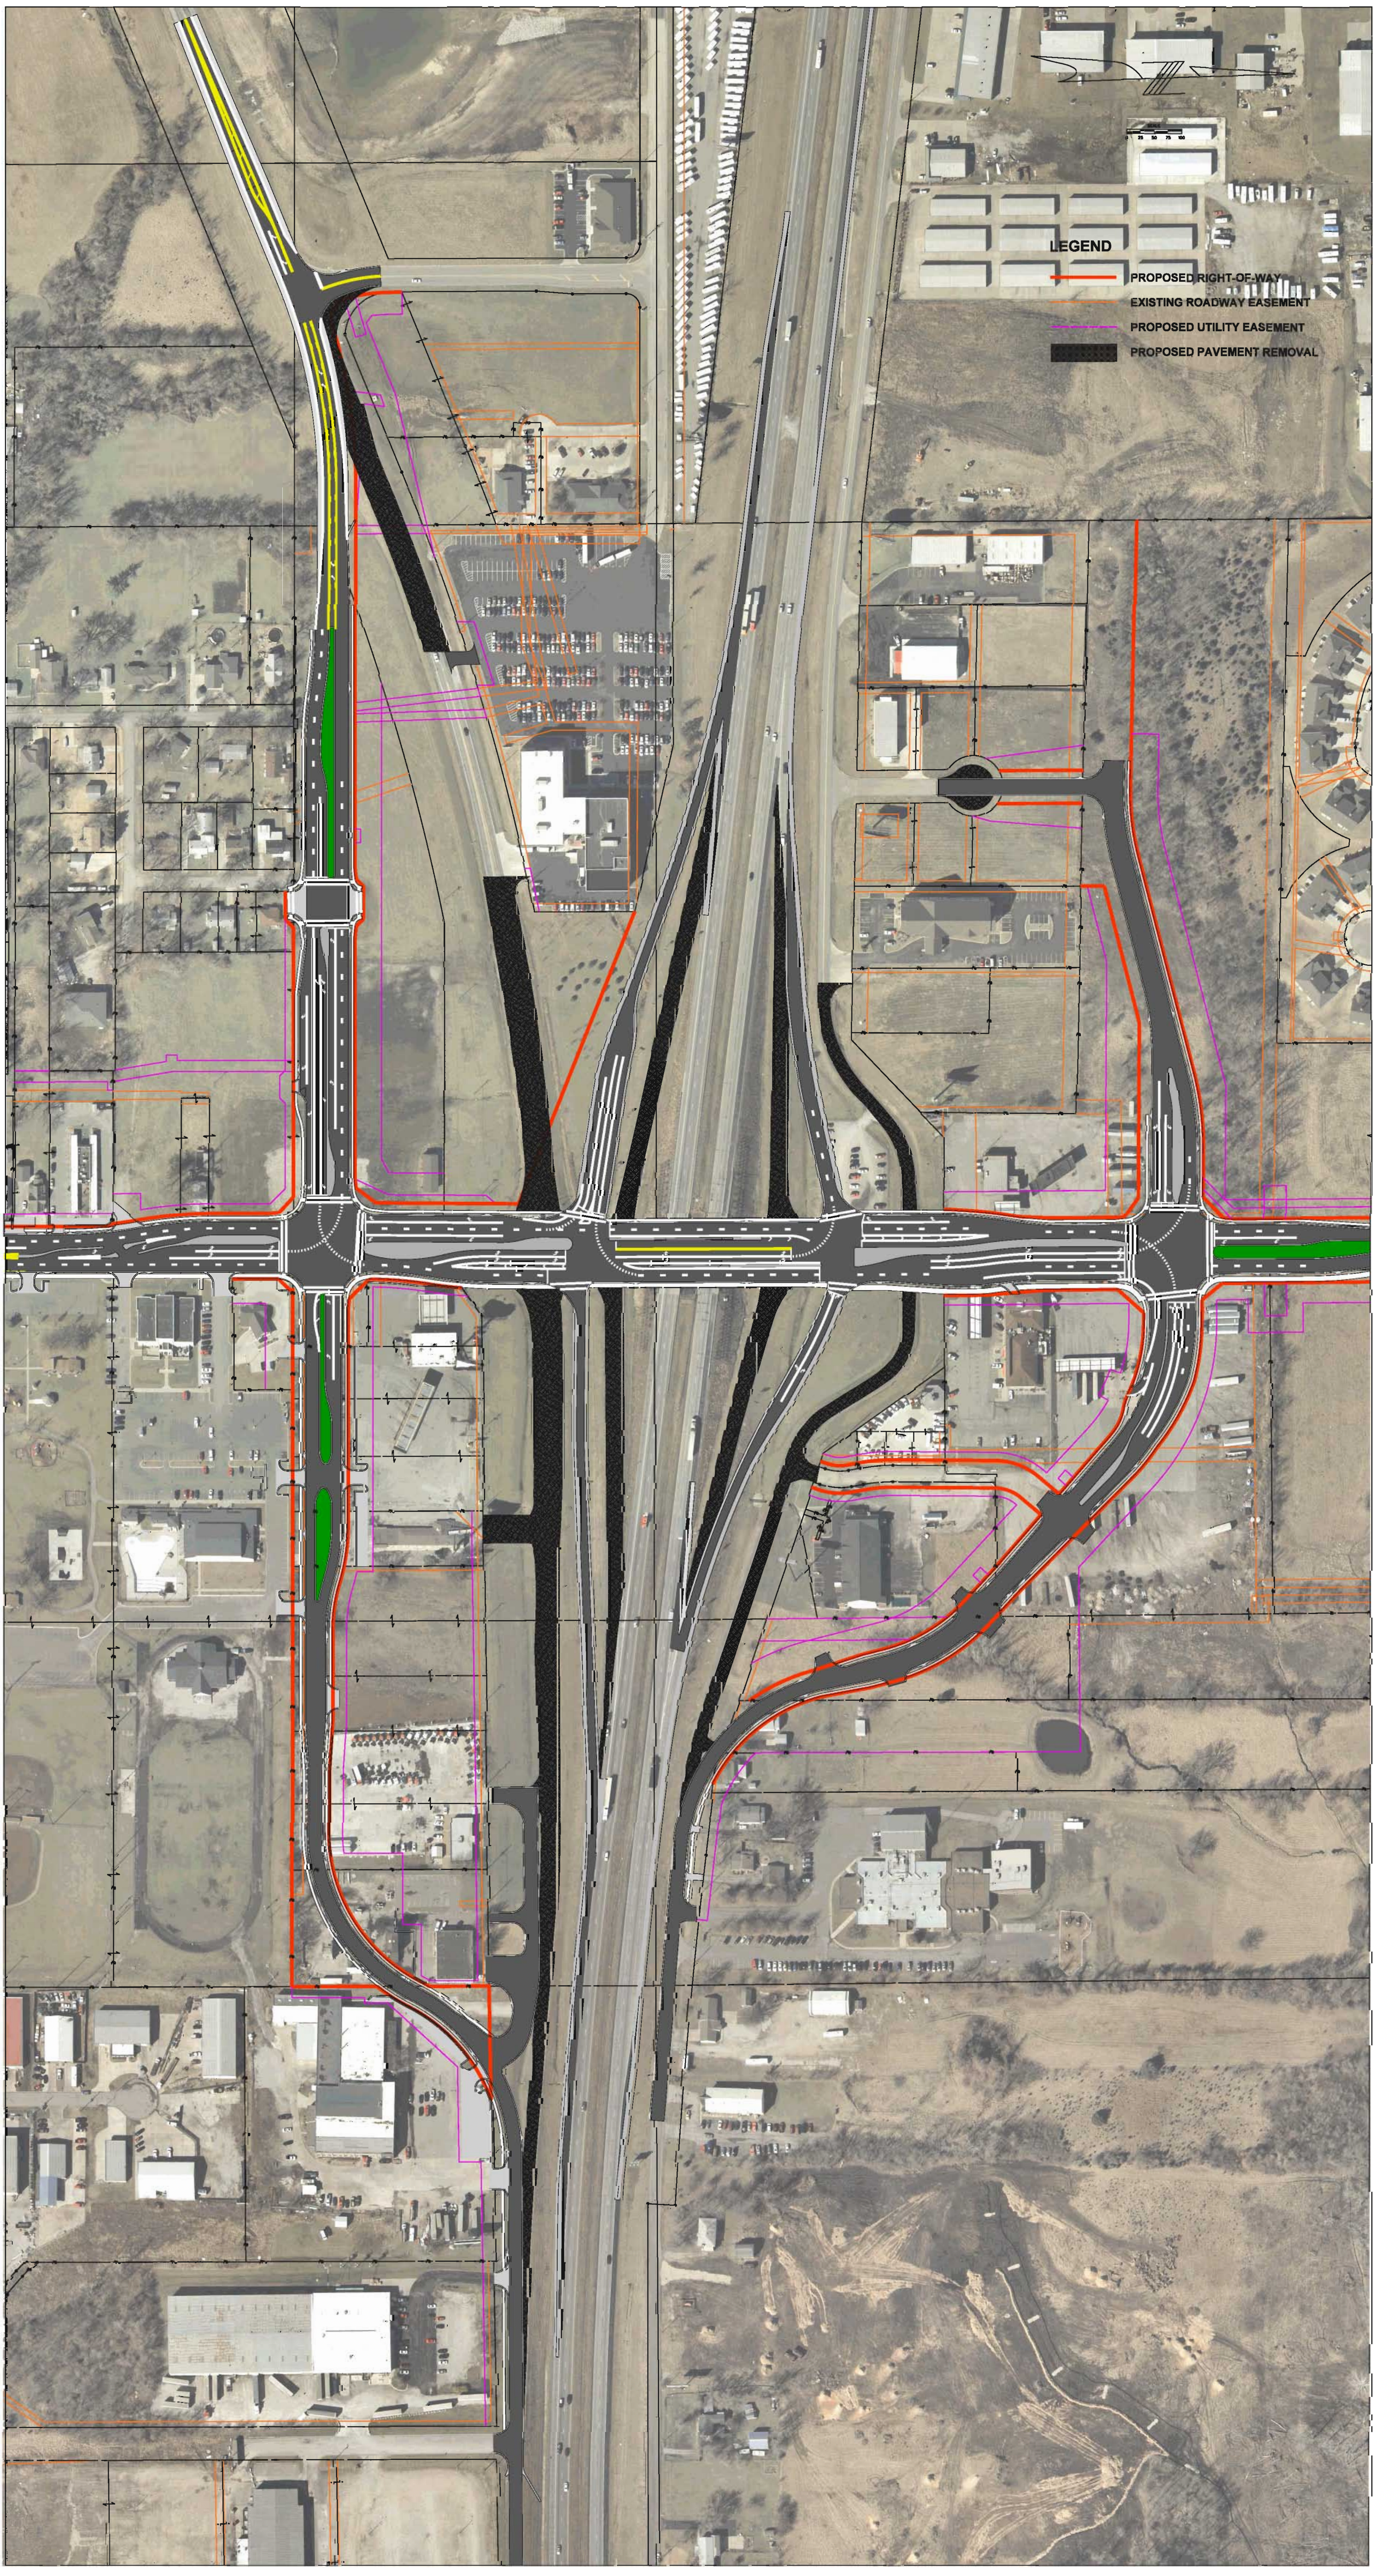
LEGEND
PROPOSED RIGHT-OF-WAY
EXISTING ROADWAY EASEMENT
PROPOSED UTILITY EASEMENT
PROPOSED PAVEMENT REMOVAL