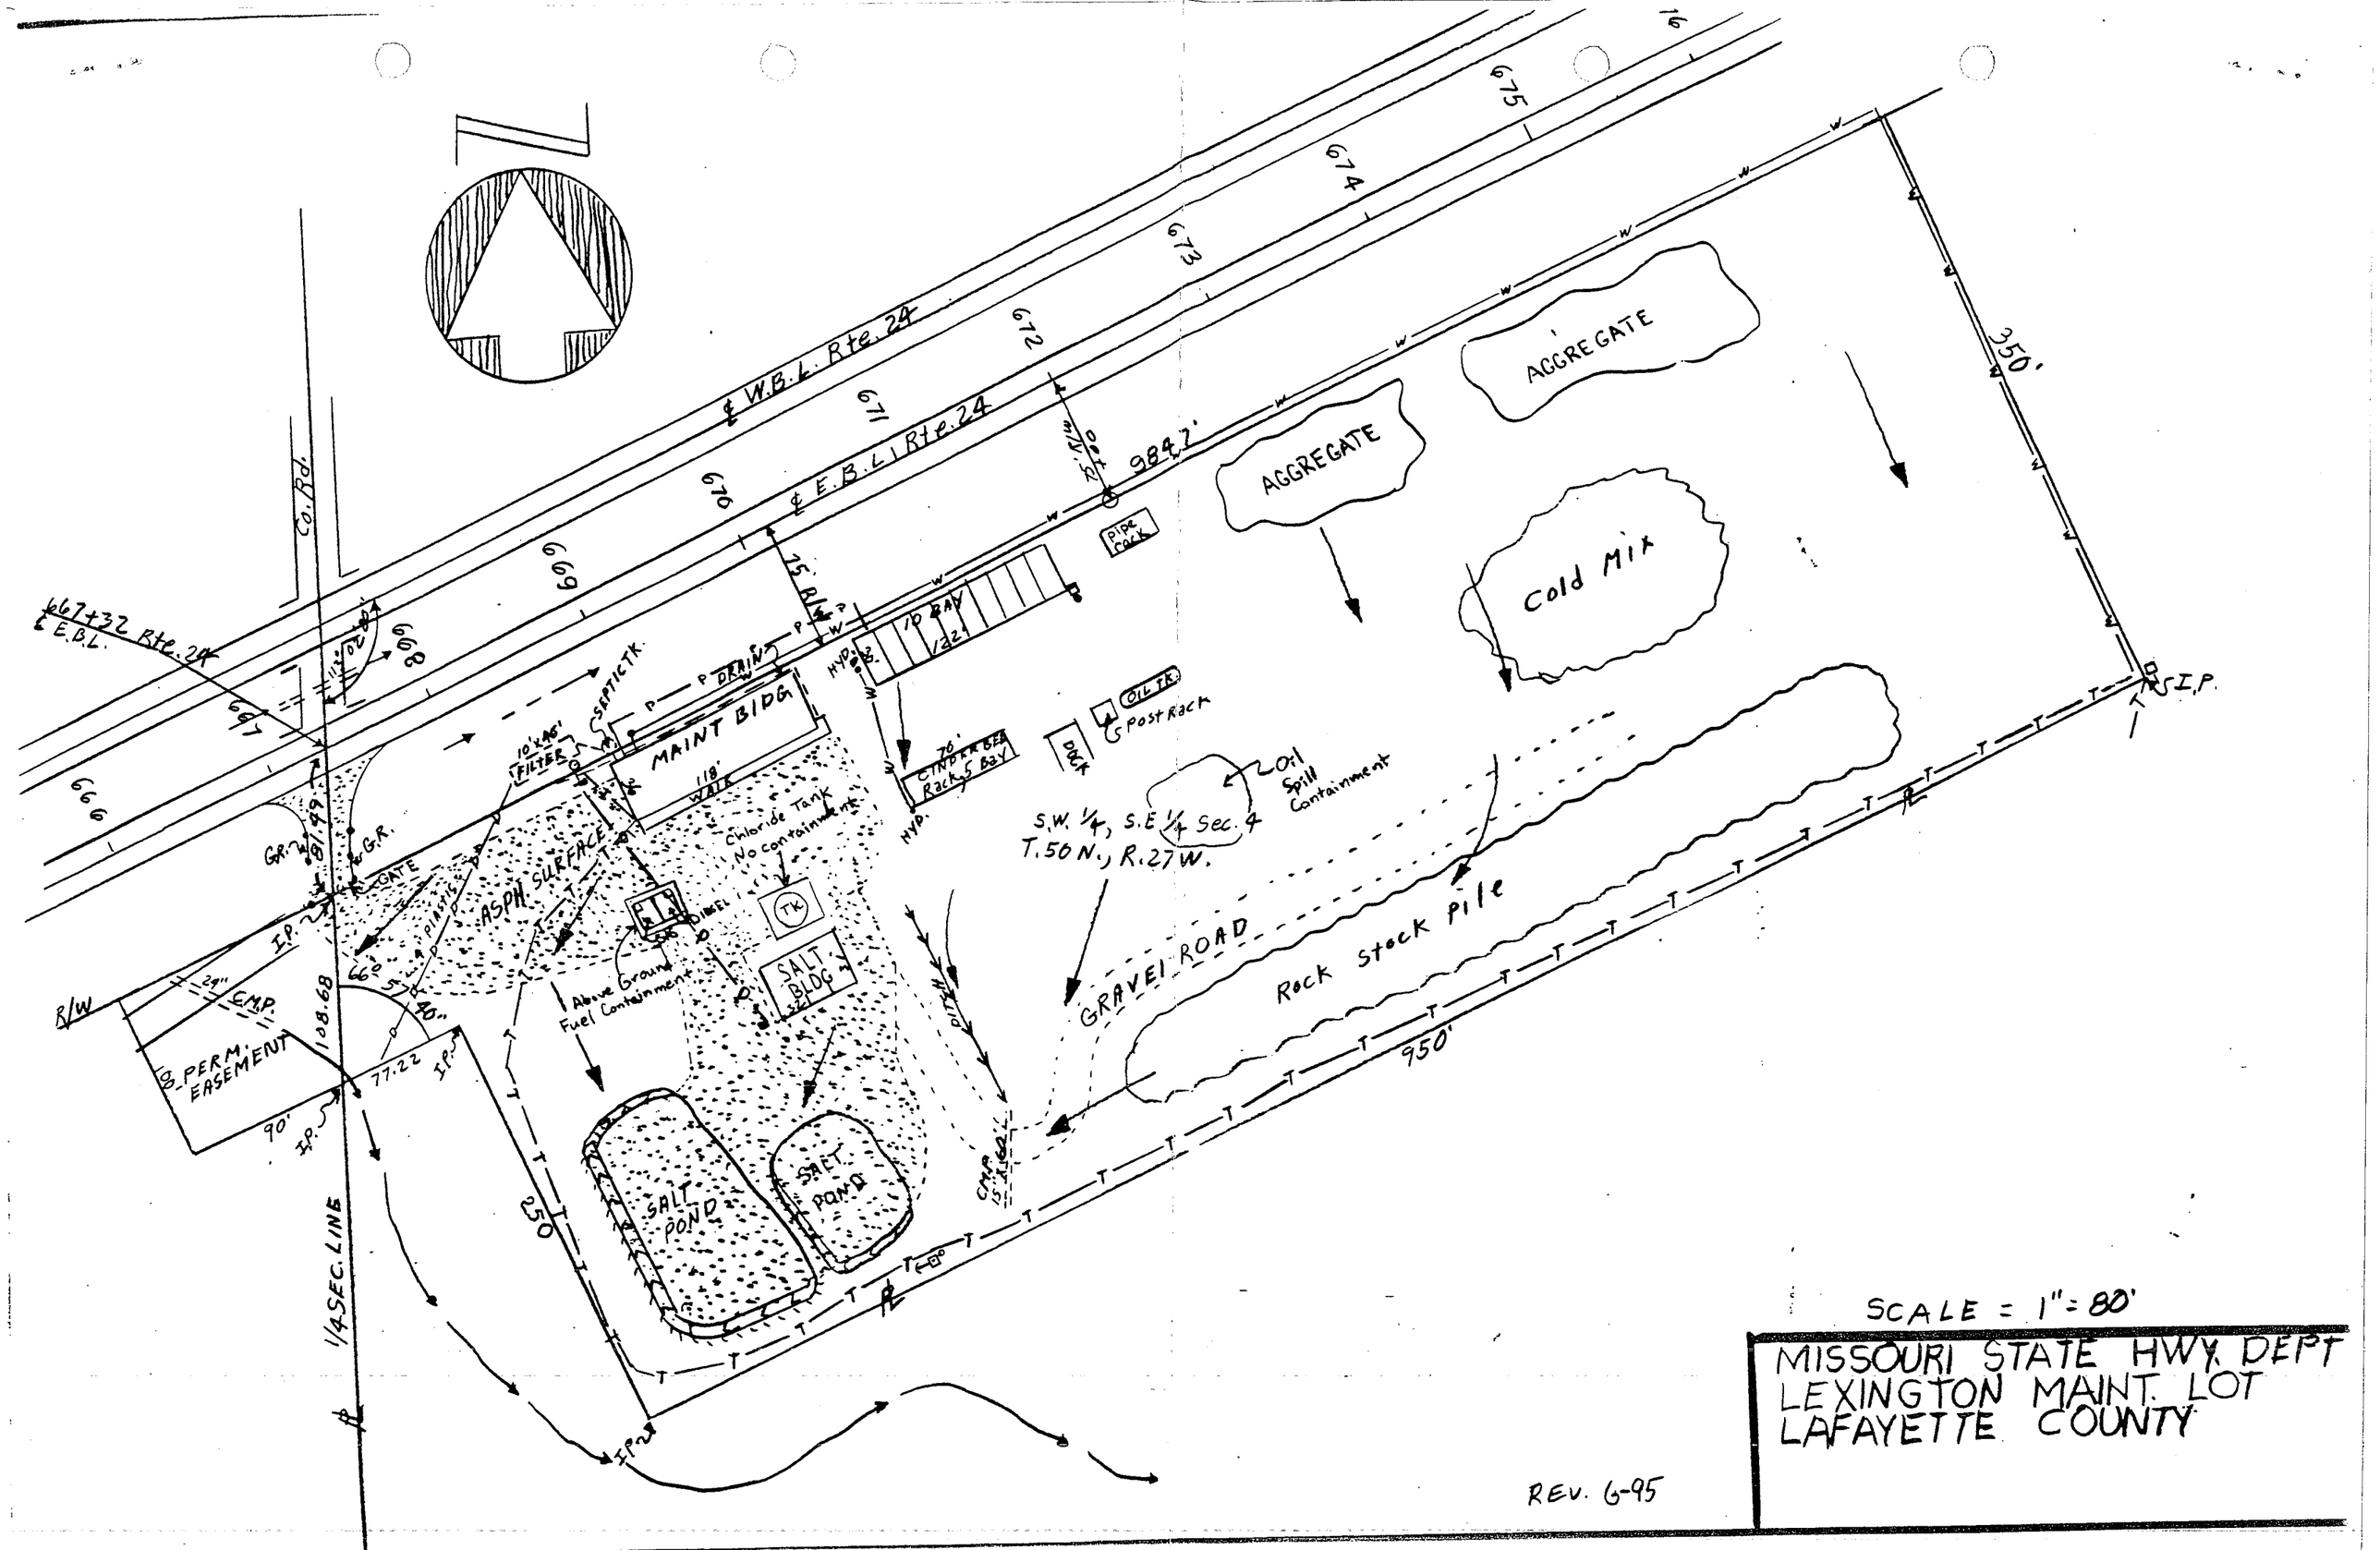

SCALE = 1" = 80'

MISSOURI STATE HWY. DEPT
LEXINGTON MAINT. LOT
LAFAYETTE COUNTY

REV. 6-95