PLAT OF SURVEY

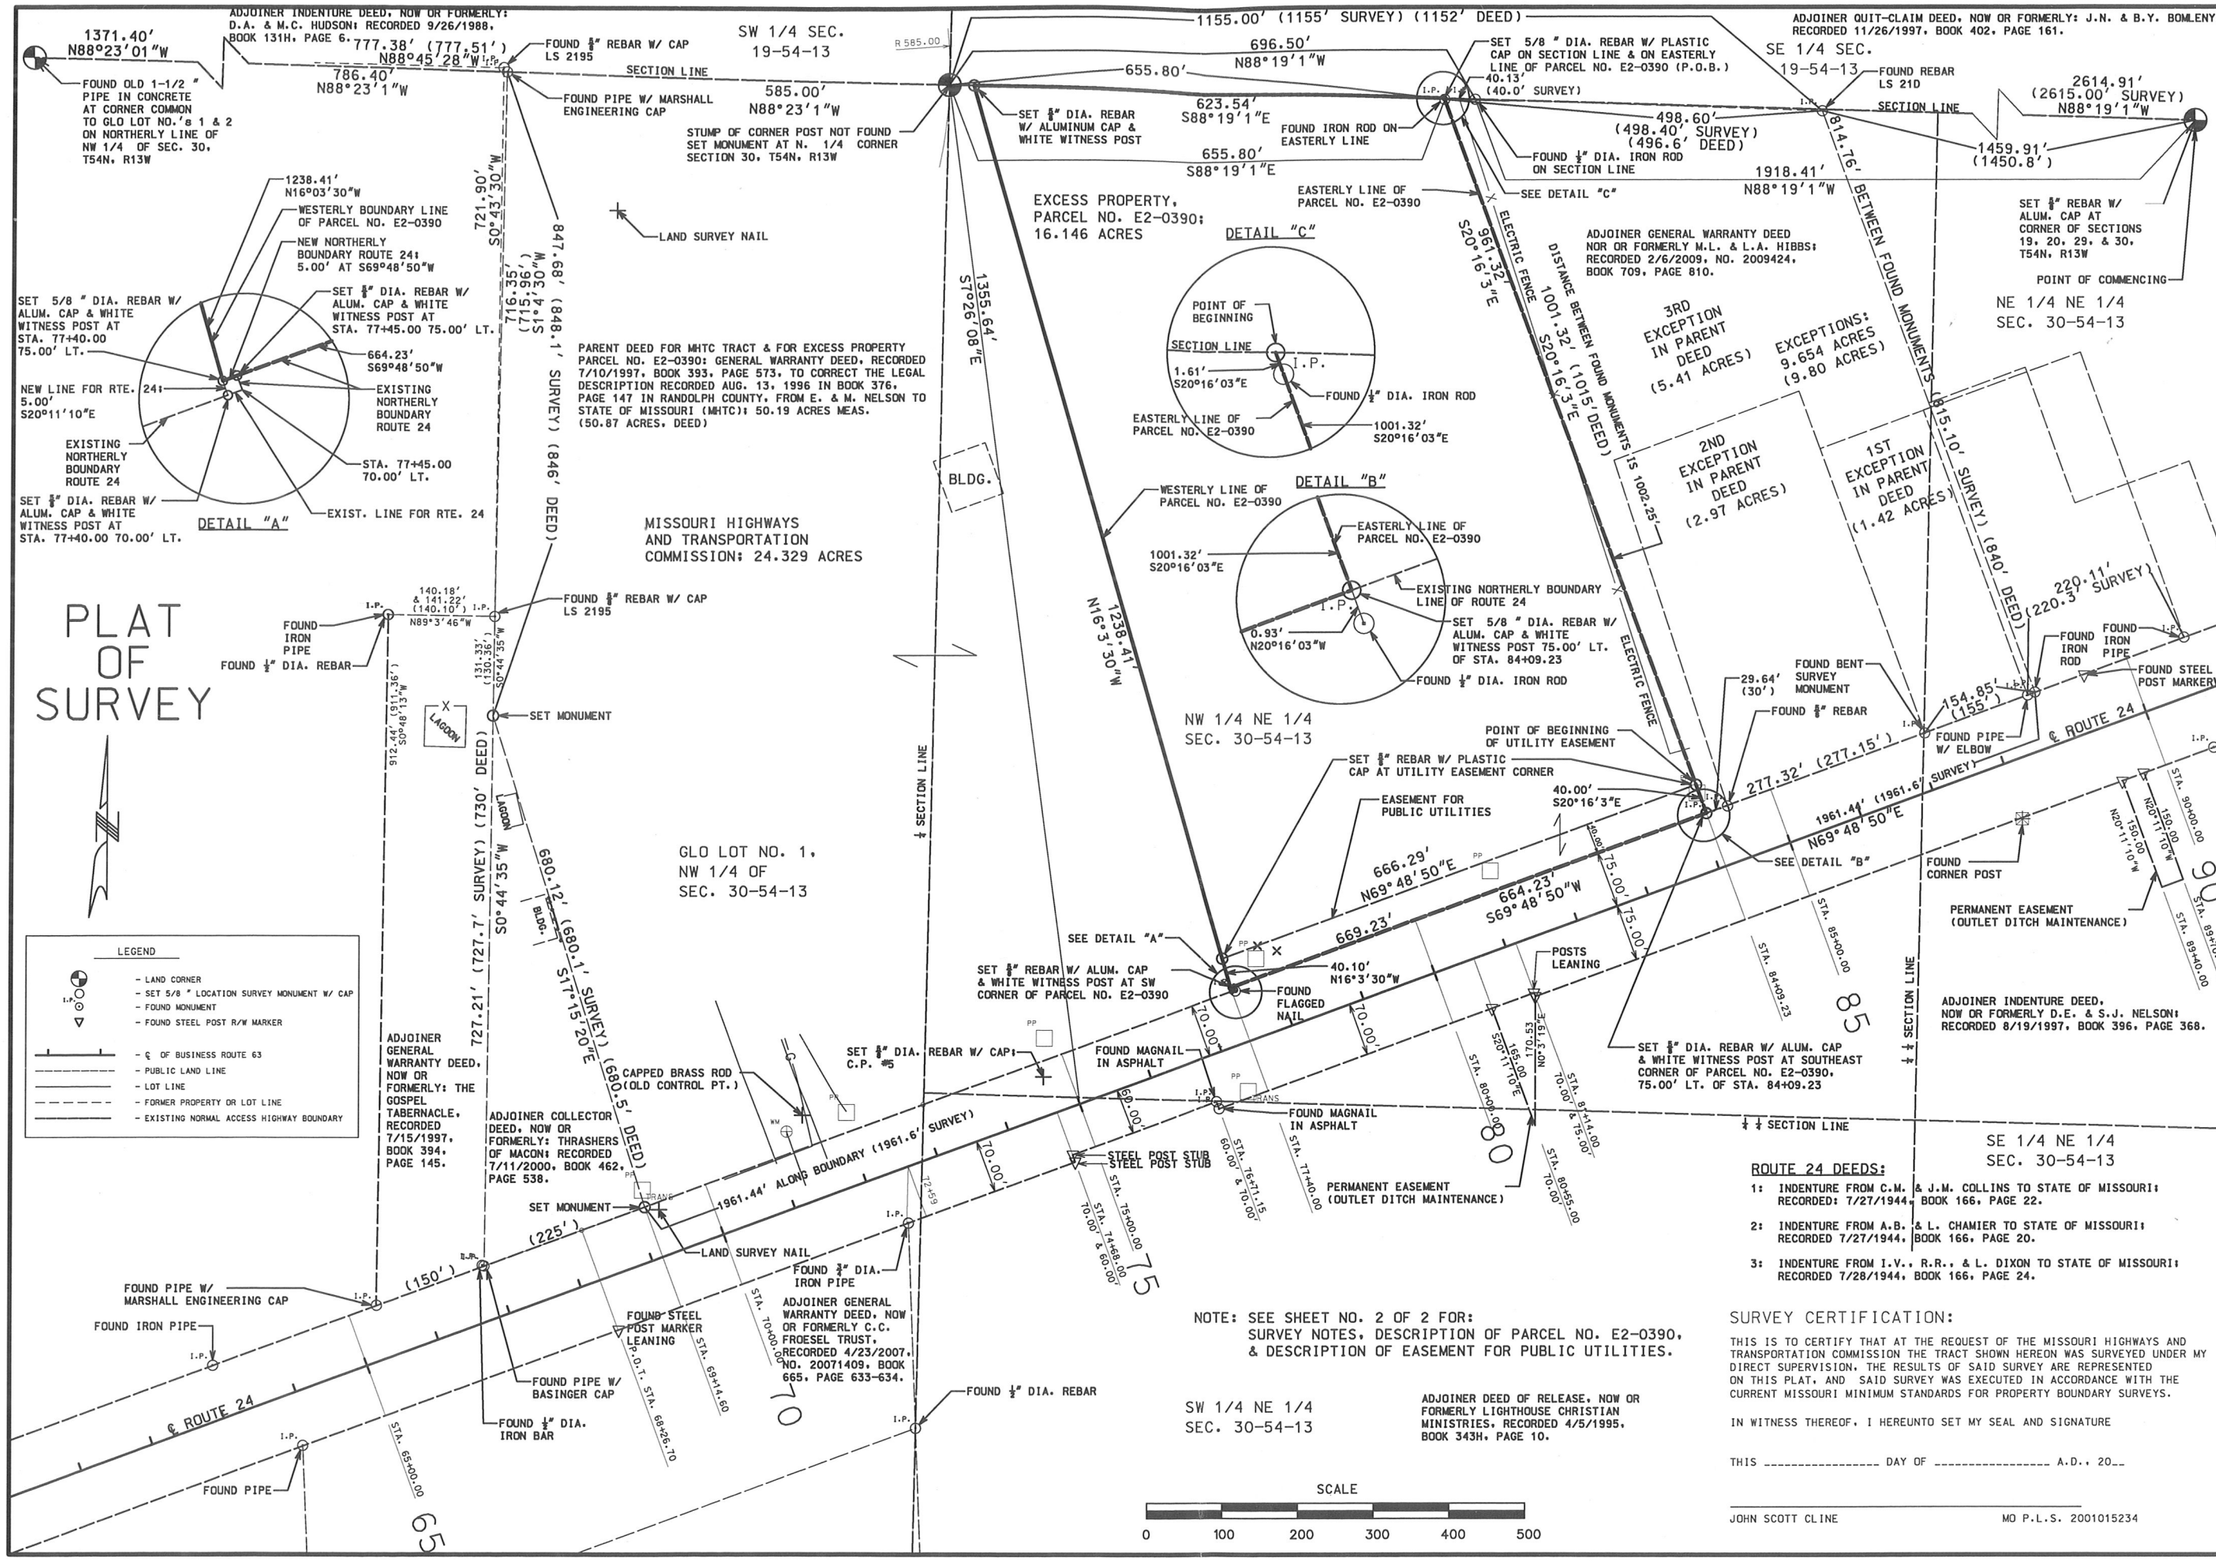

NOTE: SEE SHEET NO. 2 OF 2 FOR: SURVEY NOTES, DESCRIPTION OF PARCEL NO. E2-0390, & DESCRIPTION OF EASEMENT FOR PUBLIC UTILITIES.

ROUTE 24 DEEDS:

1: INDENTURE FROM C.M. & J.M. COLLINS TO STATE OF MISSOURI: RECORDED: 7/27/1944, BOOK 166, PAGE 22.

2: INDENTURE FROM A.B. & L. CHAMIER TO STATE OF MISSOURI: RECORDED 7/27/1944, BOOK 166, PAGE 20.

3: INDENTURE FROM I.V., R.R., & L. DIXON TO STATE OF MISSOURI: RECORDED 7/28/1944, BOOK 166, PAGE 24.

SURVEY CERTIFICATION:

THIS IS TO CERTIFY THAT AT THE REQUEST OF THE MISSOURI HIGHWAYS AND TRANSPORTATION COMMISSION THE TRACT SHOWN HEREON WAS SURVEYED UNDER MY DIRECT SUPERVISION. THE RESULTS OF SAID SURVEY ARE REPRESENTED ON THIS PLAT, AND SAID SURVEY WAS EXECUTED IN ACCORDANCE WITH THE CURRENT MISSOURI MINIMUM STANDARDS FOR PROPERTY BOUNDARY SURVEYS.

IN WITNESS THEREOF, I HEREUNTO SET MY SEAL AND SIGNATURE

THIS _____ DAY OF _____ A.D., 20__

JOHN SCOTT CLINE MO P.L.S. 2001015234

MISSOURI HIGHWAYS AND TRANSPORTATION COMMISSION

105 WEST CAPITOL
JEFFERSON CITY, MO 65102
1-888-ASK-MODOT (1-888-275-6636)

IF A SEAL IS PRESENT ON THIS SHEET IT HAS BEEN ELECTRONICALLY SEALED AND DATED.

DISTRICT: 2	
SCALE: 1"=100'	
DATE PREPARED: 12/18/2009	
SHEET: 1 OF 2	
ROUTE: 24	PROJECT: E2-0390
COUNTY: RANDOLPH	TOWNSHIP: 54N RANGE: 13W
PROJECT SURVEYOR: JOHN SCOTT CLINE.PLS2001015234	

SURVEY FOR: MISSOURI HIGHWAYS AND TRANSPORTATION COMMISSION

EXCESS PARCEL NO.E2-0390:
SURVEY OF LAND IN THE NORTHWEST QUARTER OF THE NORTHEAST QUARTER OF SECTION 30, TOWNSHIP 54 NORTH, RANGE 13 WEST IN RANDOLPH COUNTY, MO.